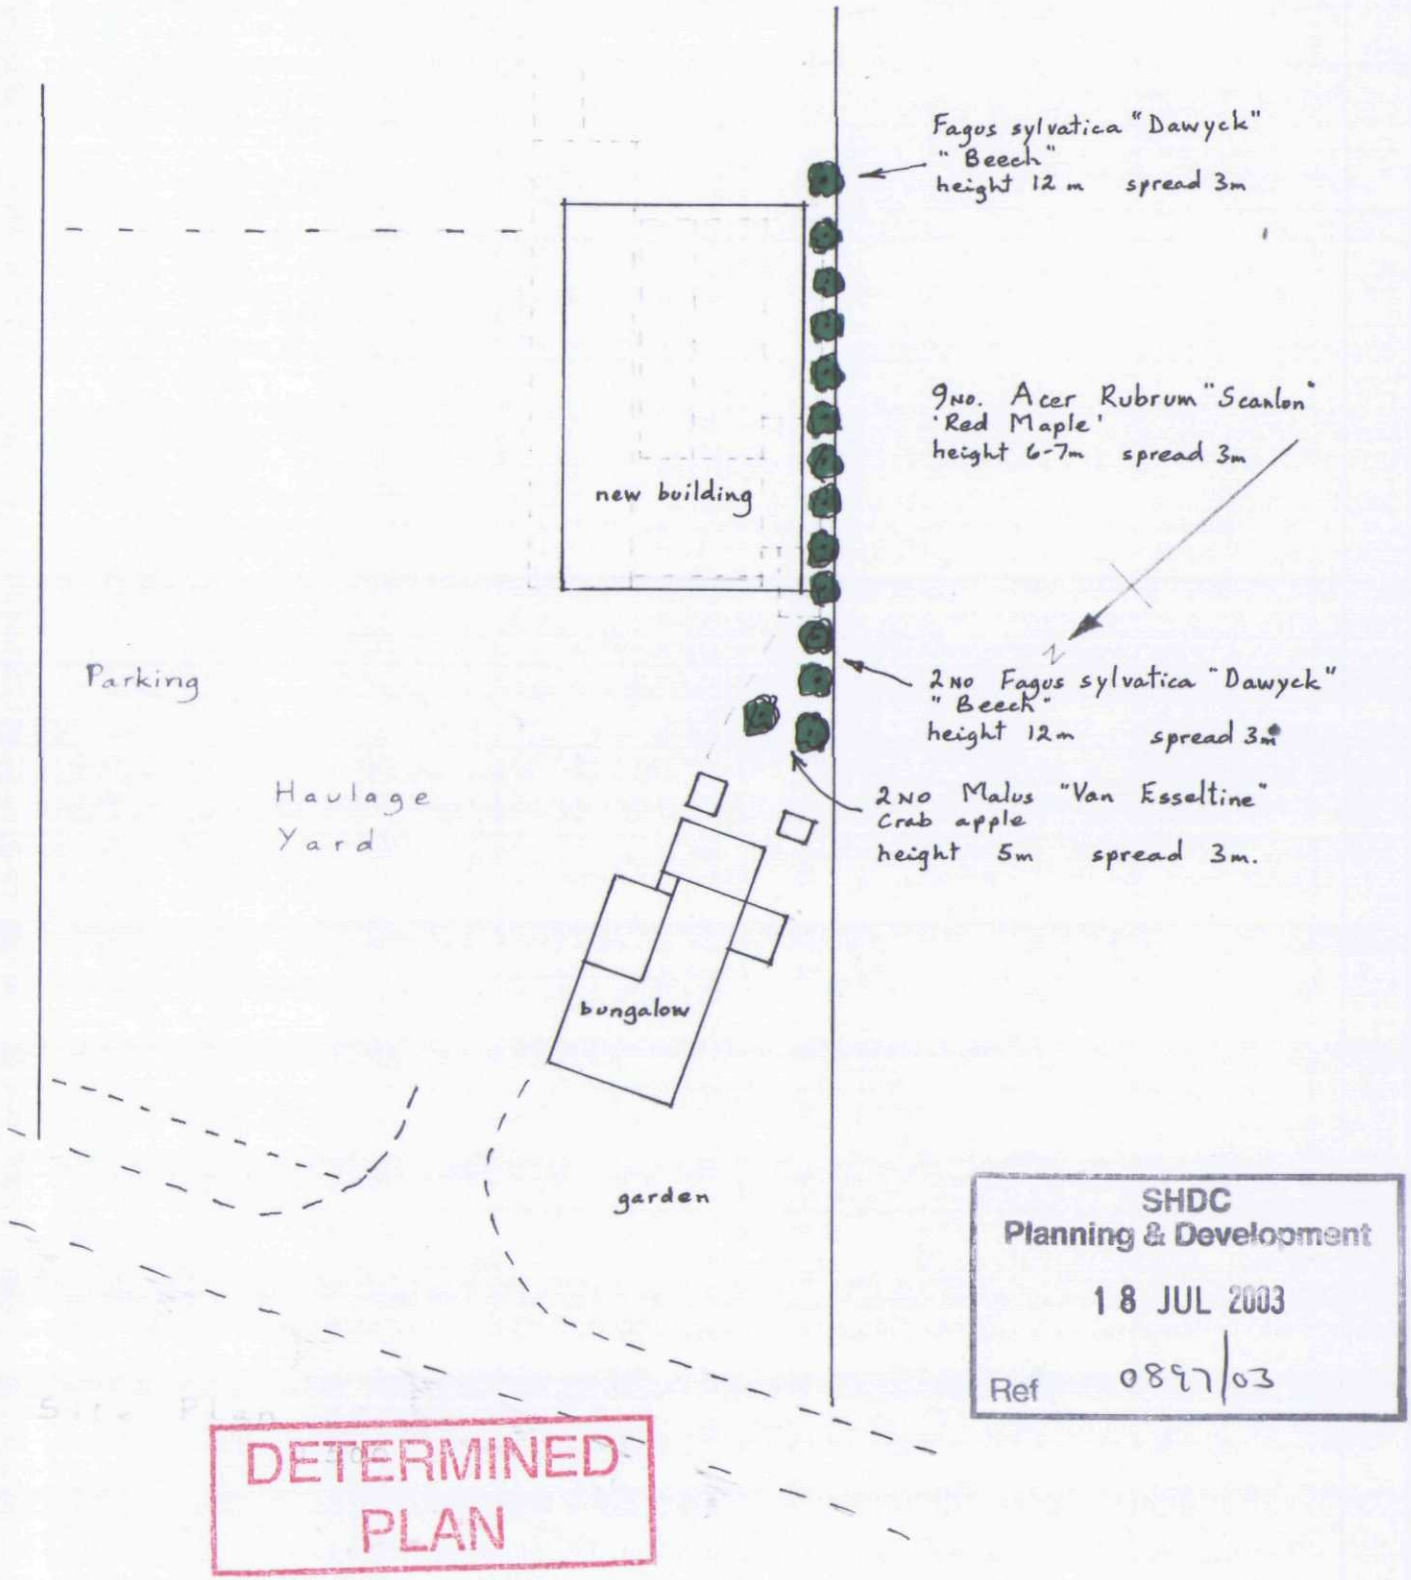


SHDC
Planning & Development
18 JUL 2003
Ref 0897/03

DETERMINED
PLAN

Landscaping Scheme

Scale 1:500

Drawing No. 230716

N. W. Roffe, "Franville"
Foreman's Bridge, Sutton Road,
SUTTON St. JAMES.

BUILDING DESIGN and PLANS

ALWYN ROFFE,
1, Green Lane,
SPALDING, Lincs. PE11 2YB
tel : 01775 - 723 680