




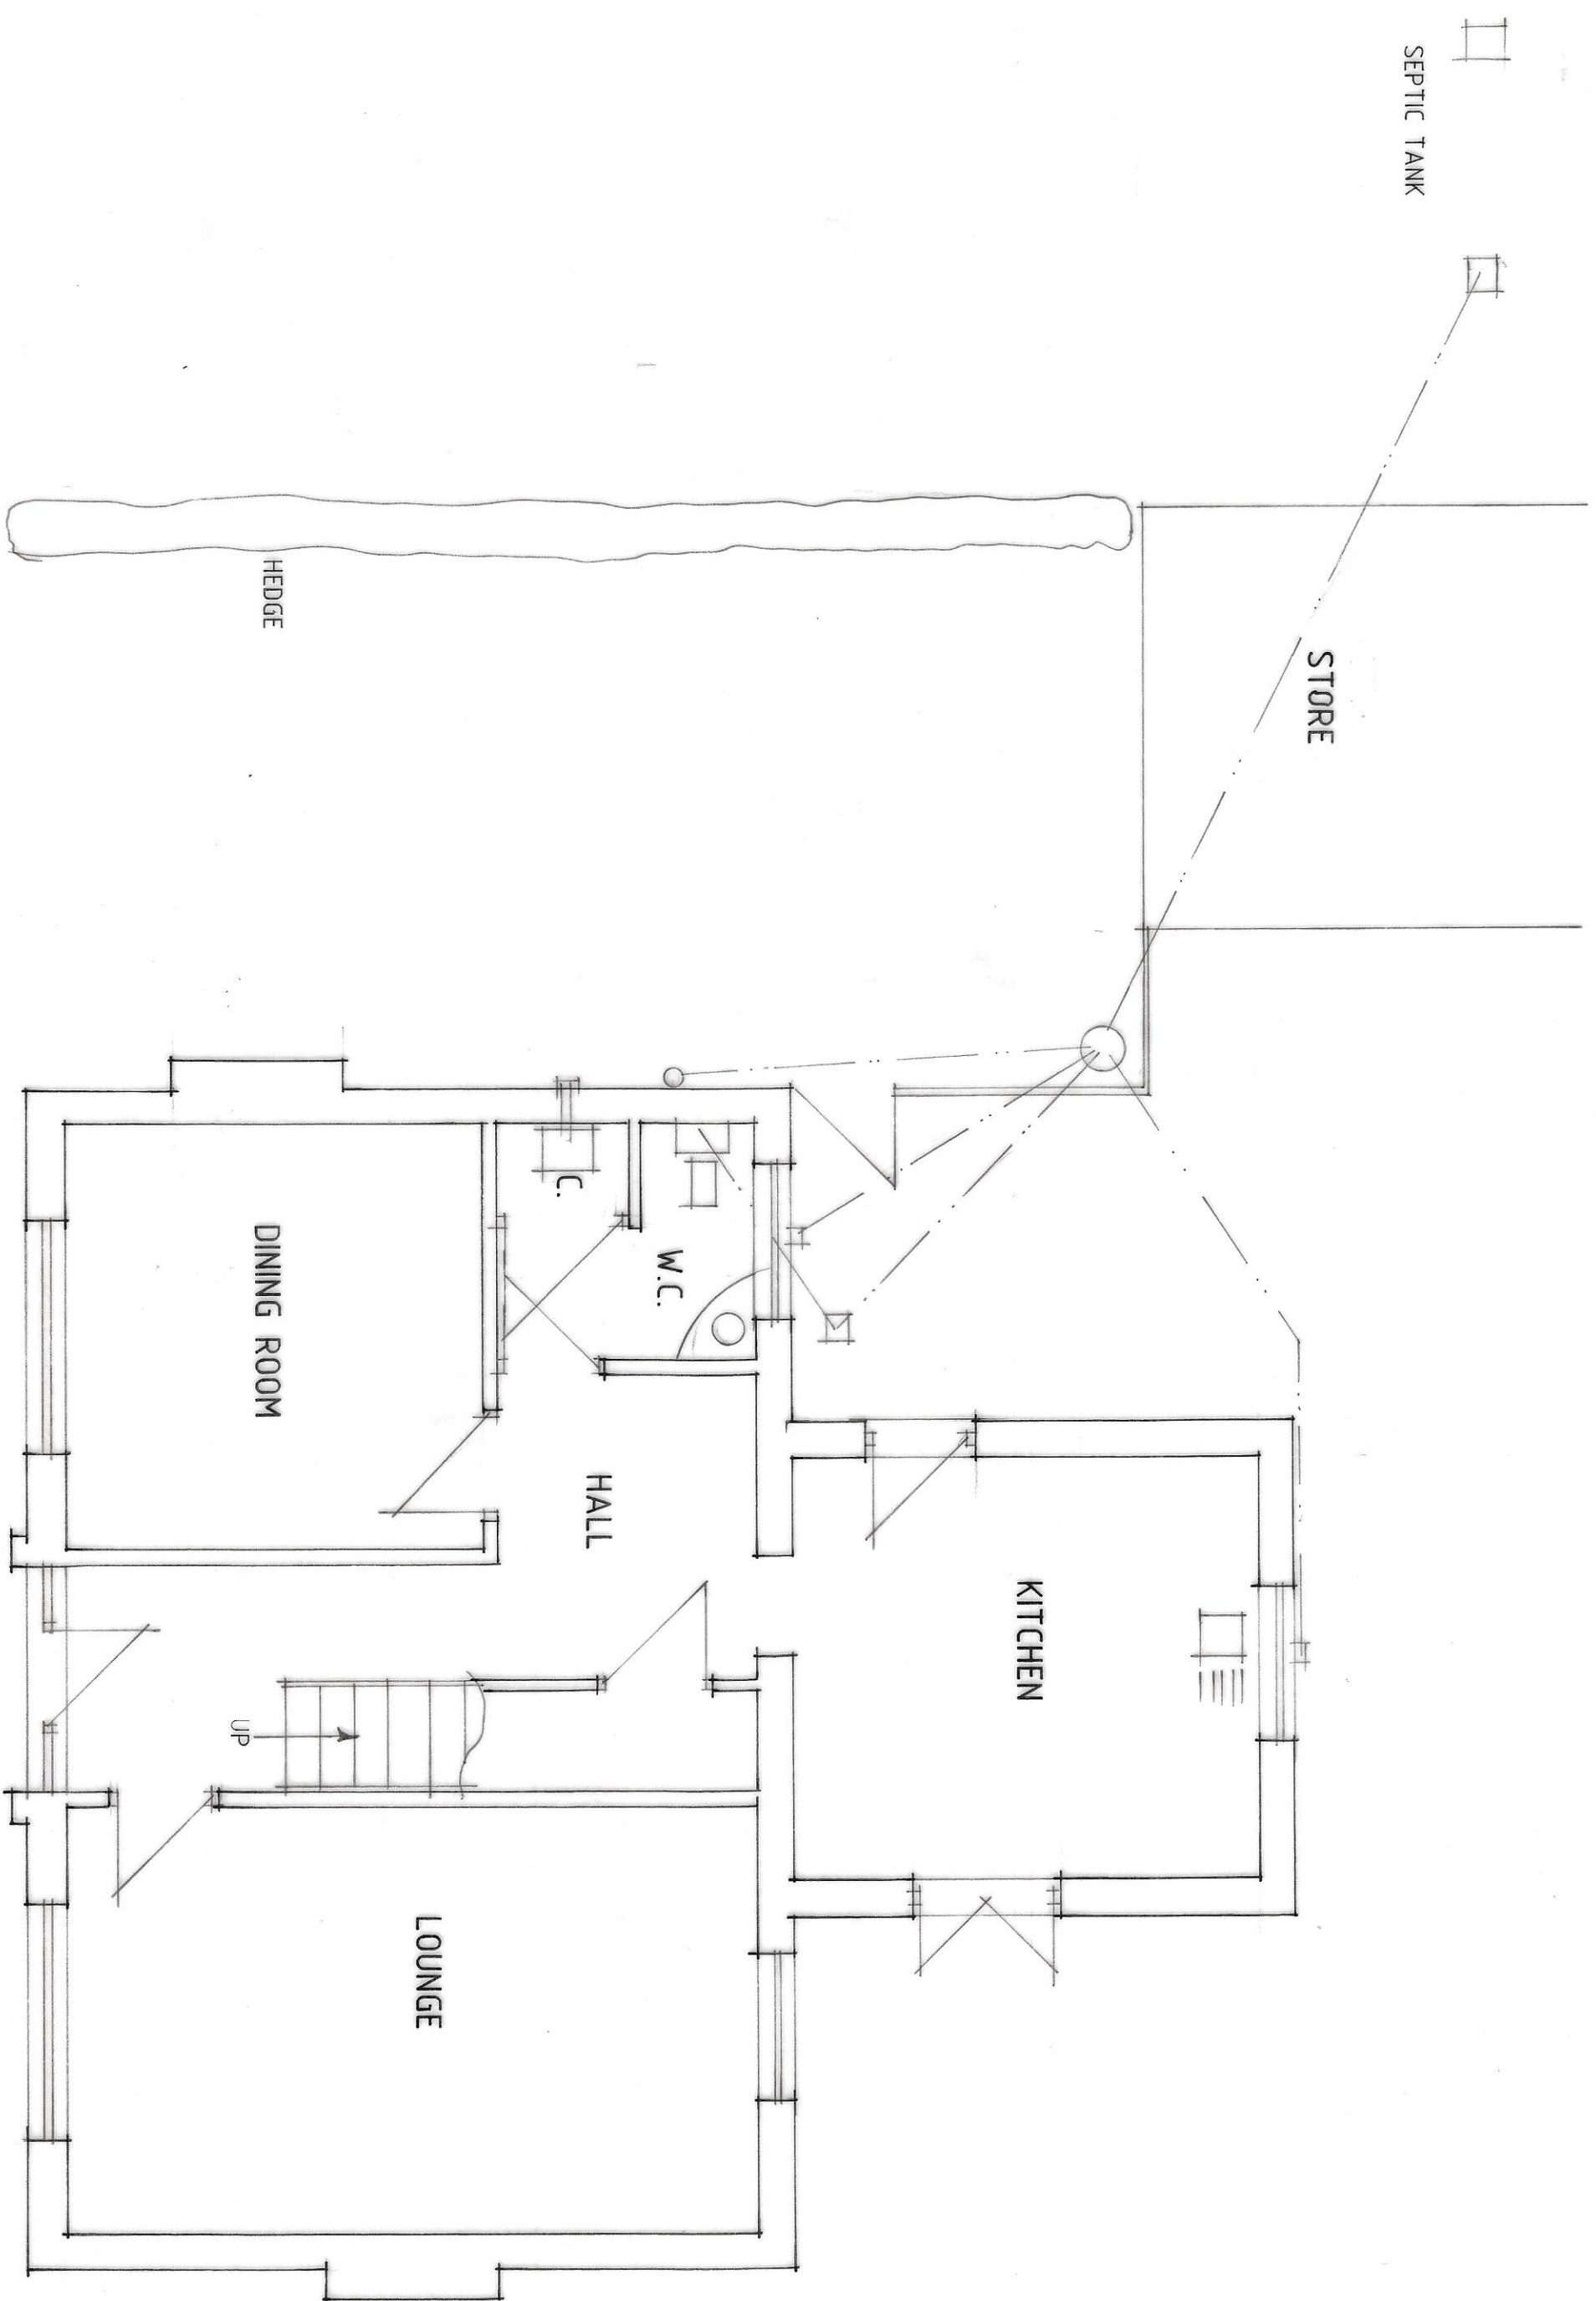


GROUND FLOOR PLAN

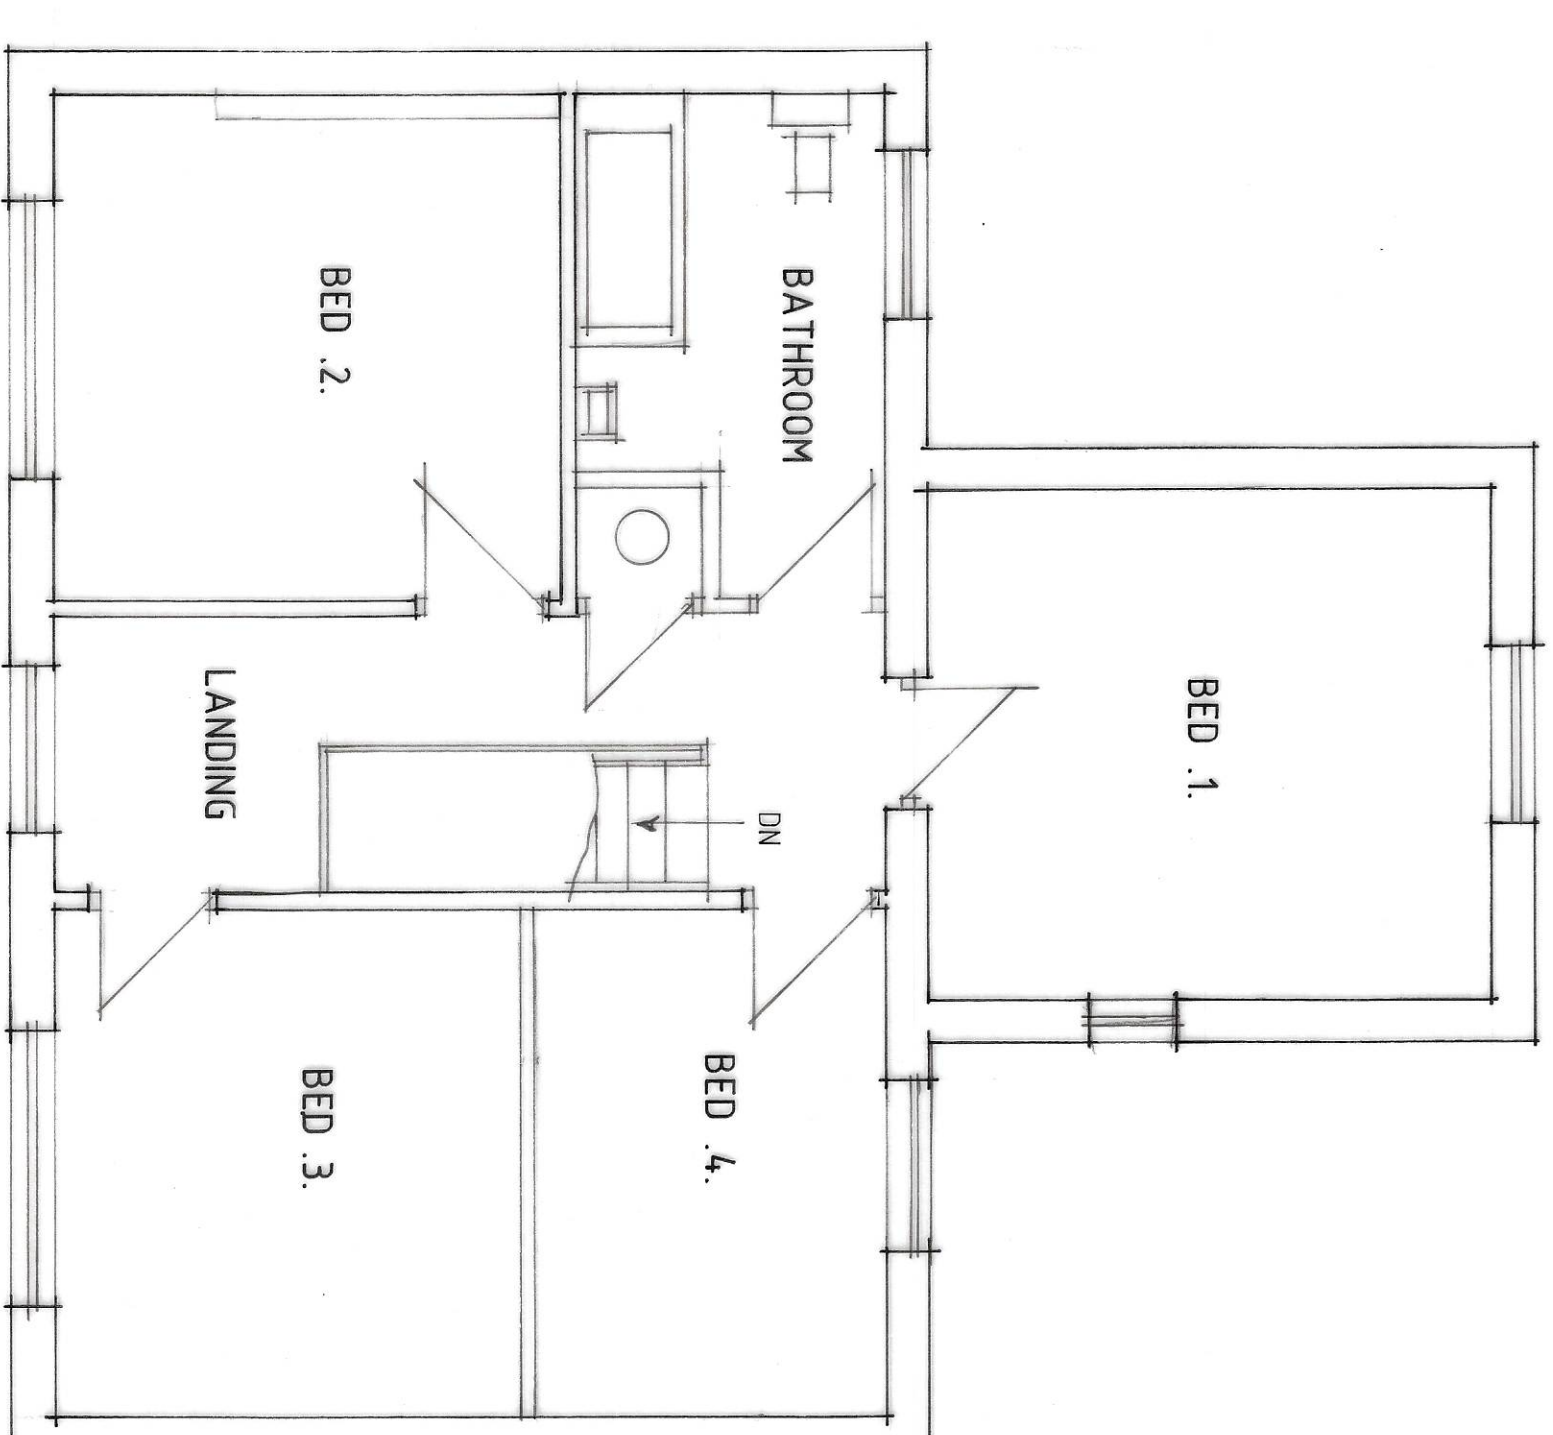


FIRST FLOOR PLAN

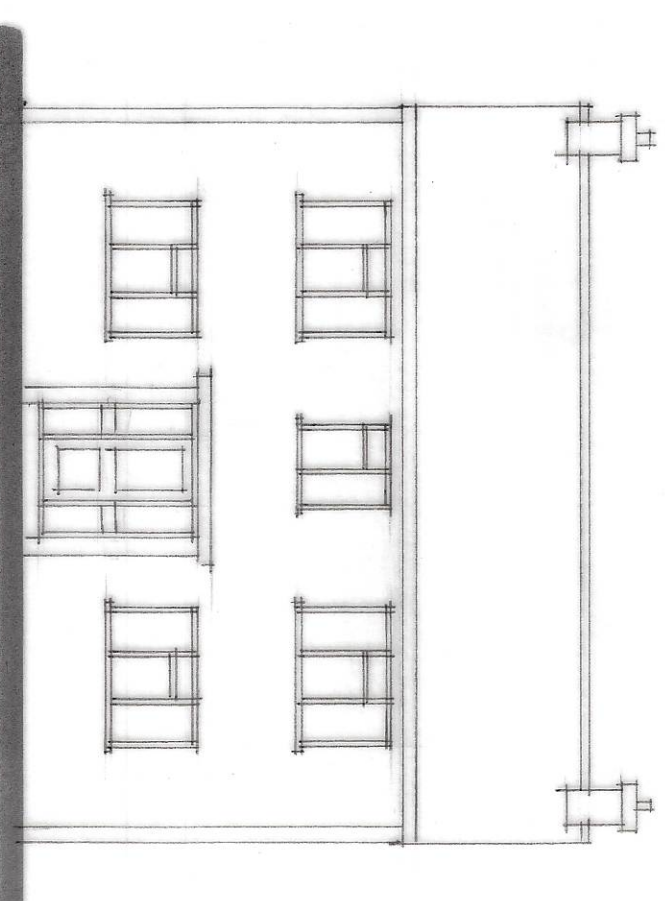


FRONT

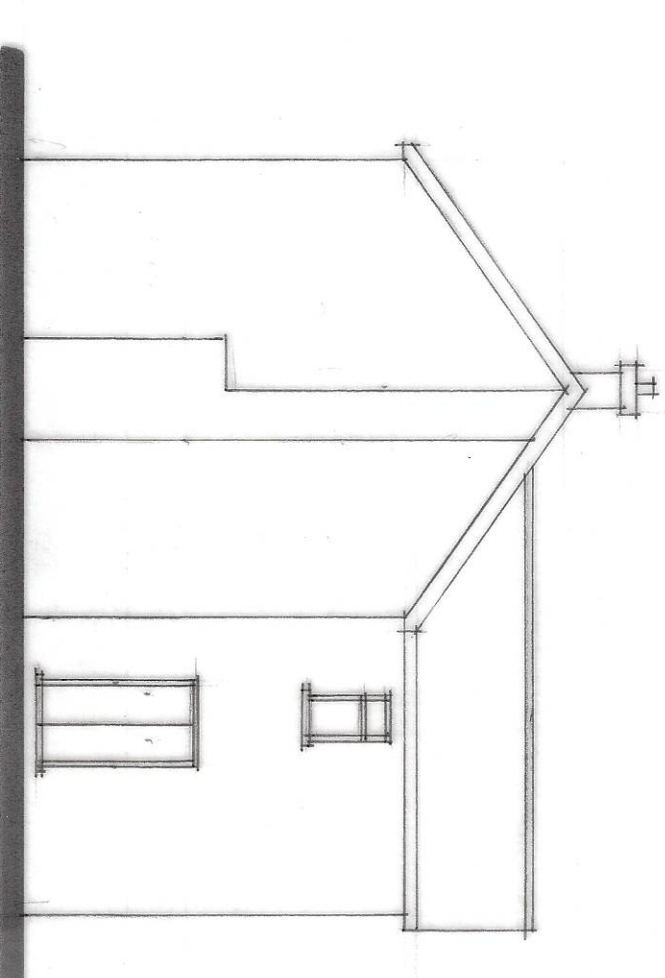

SIDE

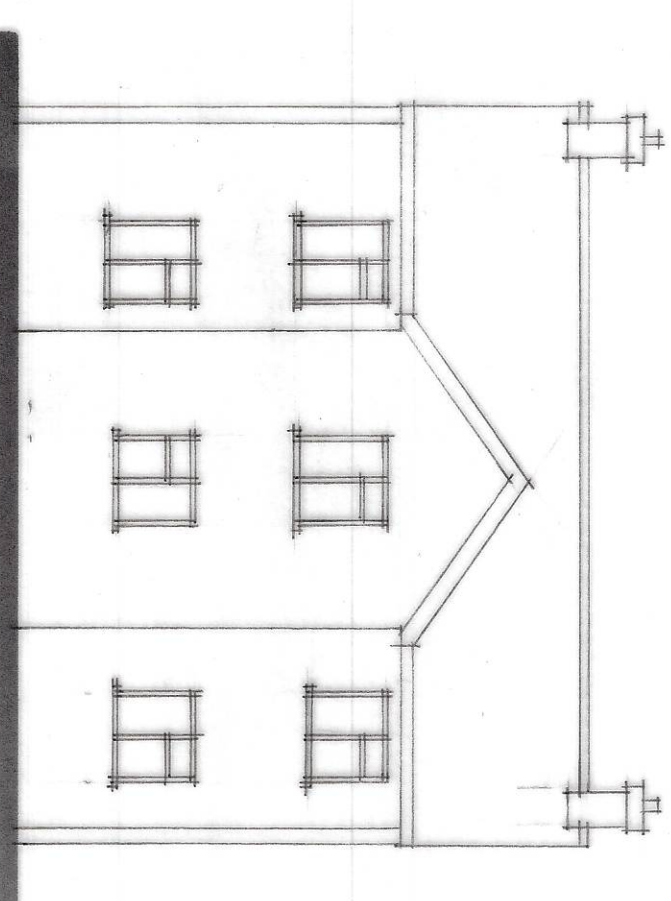

REAR

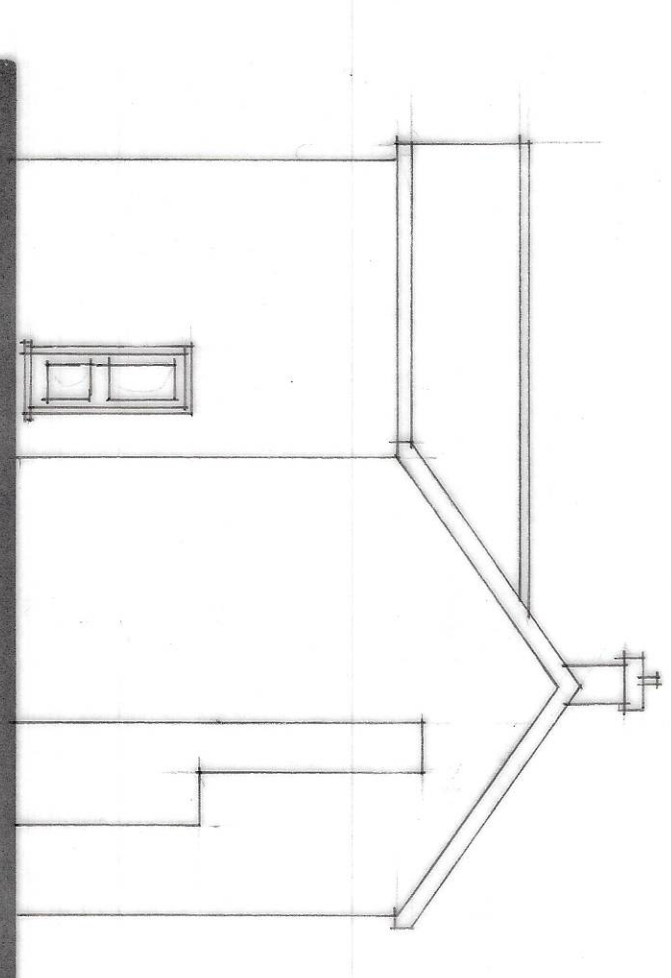

SIDE

Status
DESIGN
CONSULTANTS IN ARCHITECTURE & PLANNING

PROPOSED EXTENSION AT
HILLCREST, BROADGATE,
SUTTON ST. JAMES FOR

MR. L. BROOKS.

PLAN AS EXISTING

1:50 1:100 SD20-018/1

AUG-20 B. GILHAM.

2 Edinburgh Walk, Holbeach,
Spalding, Lincs. PE12 7AP
Tel: 01406 423443 Fax: 01406 490702

