


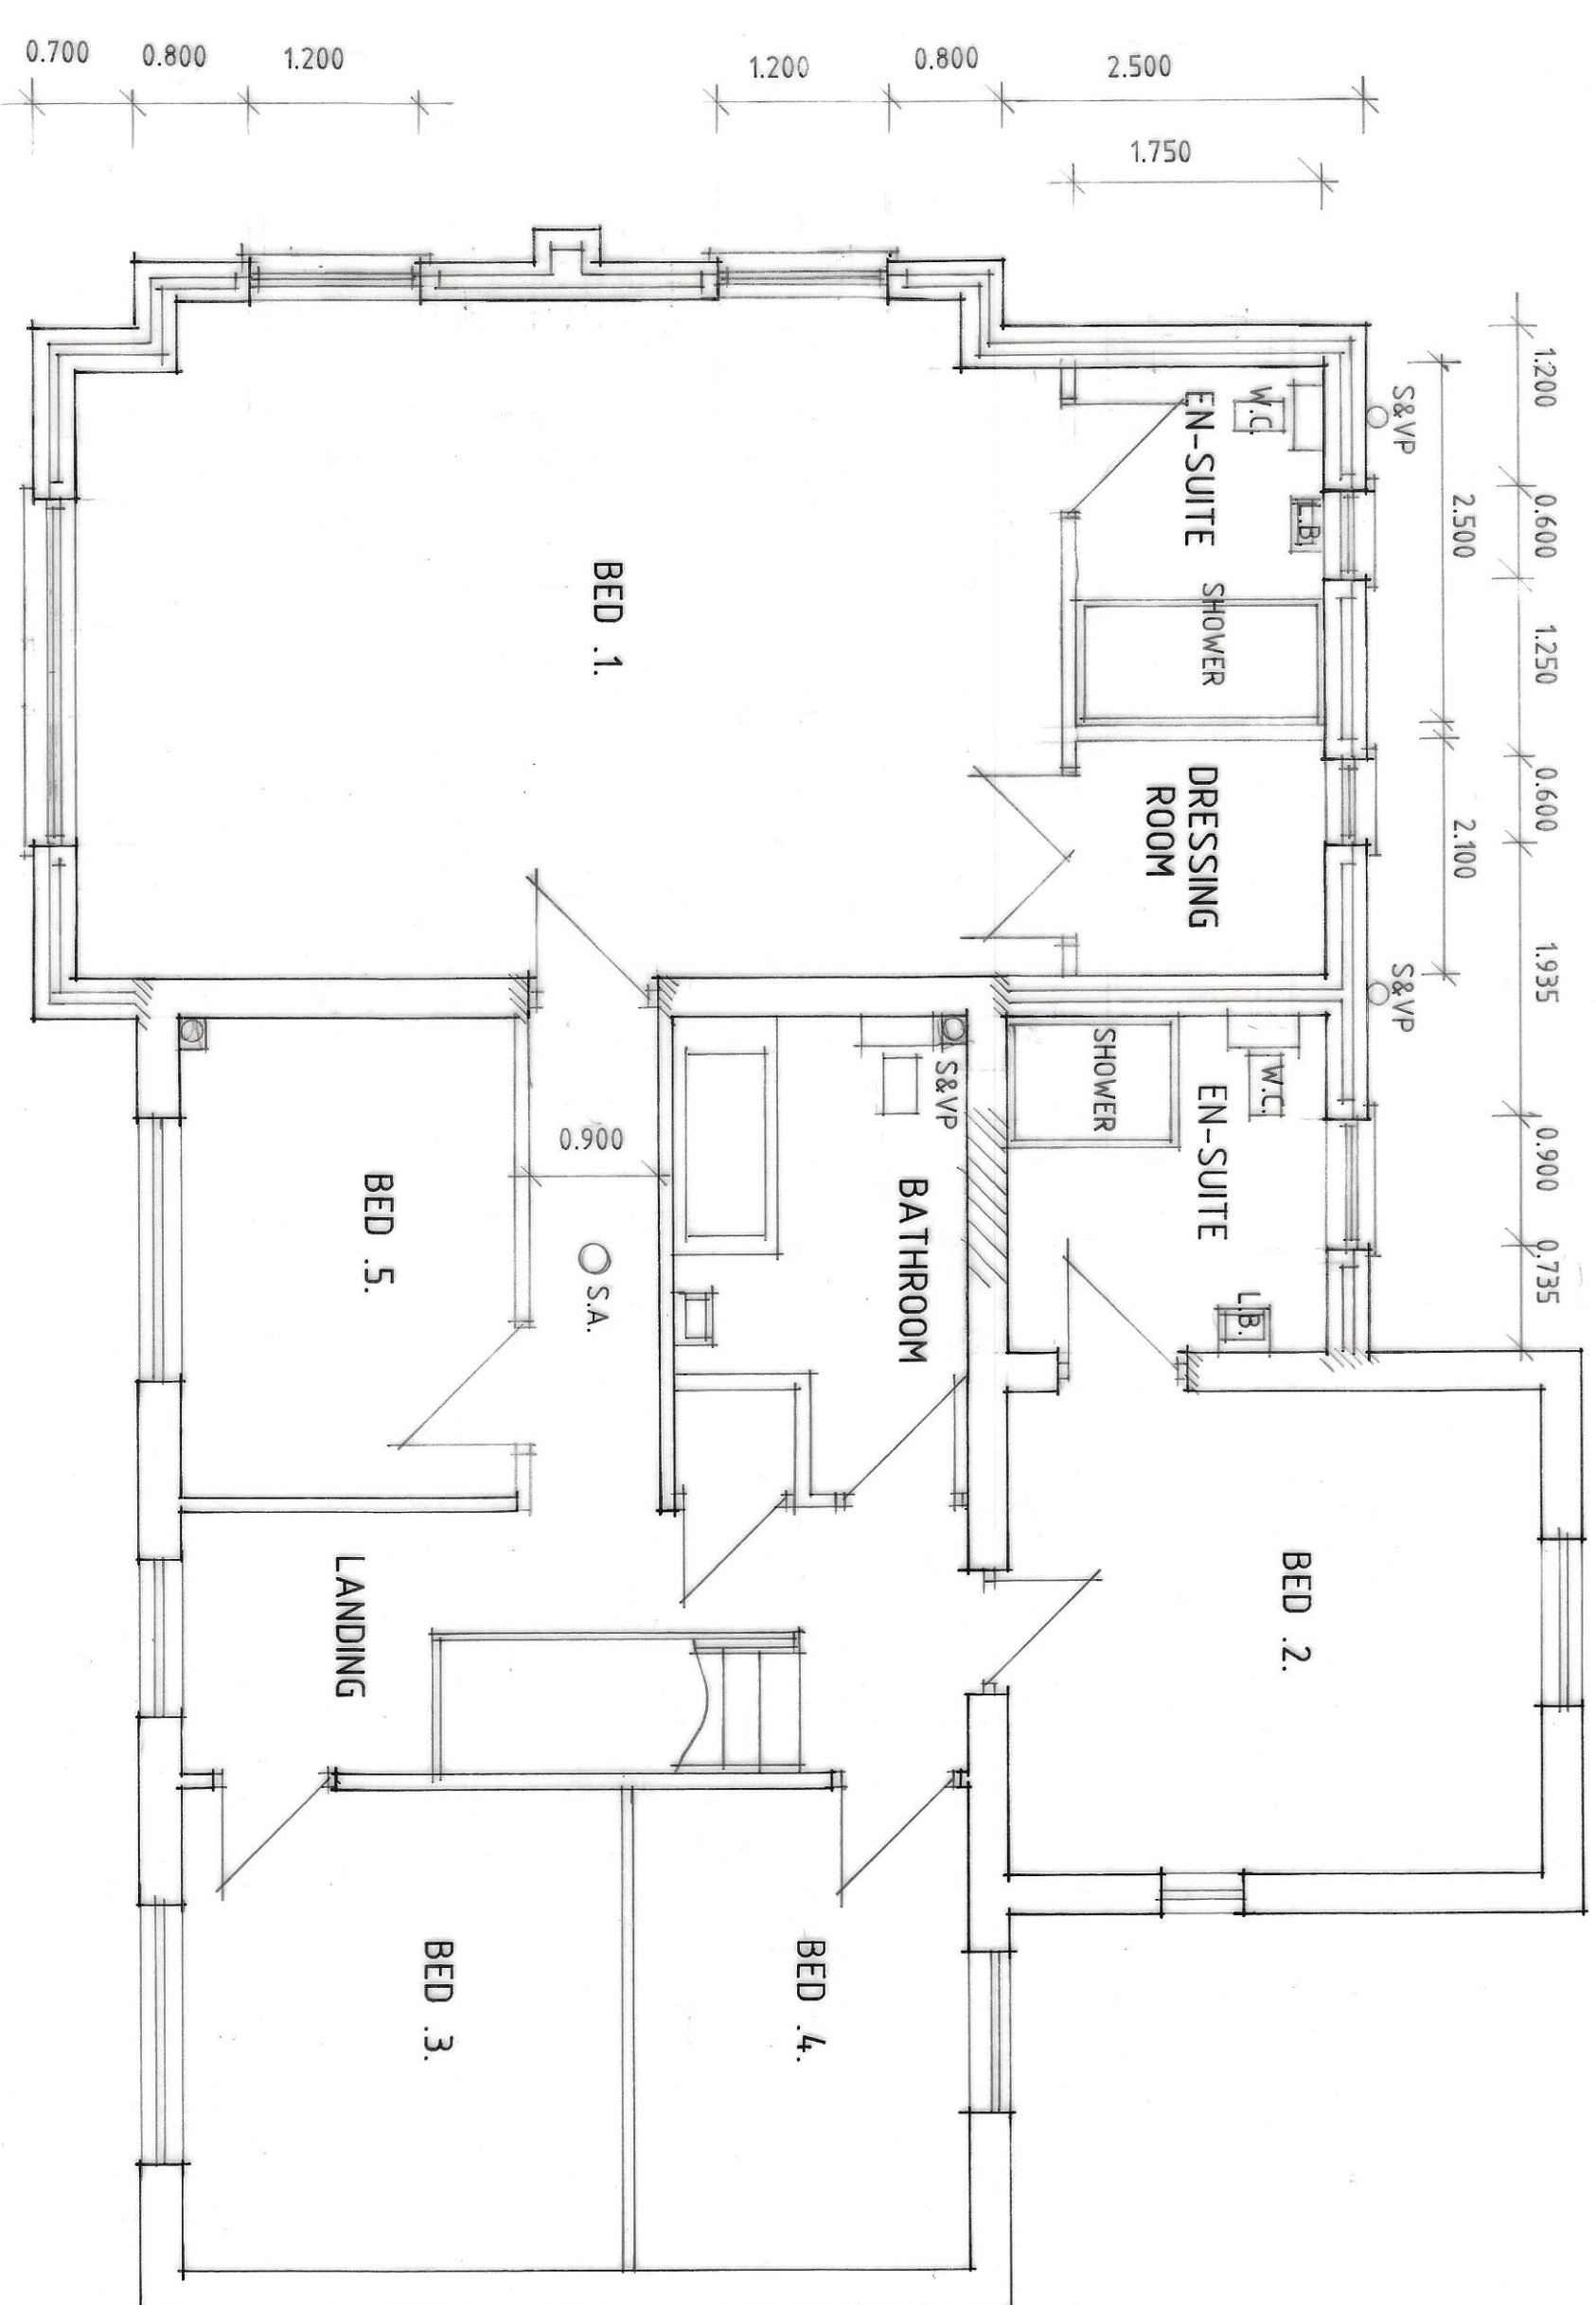


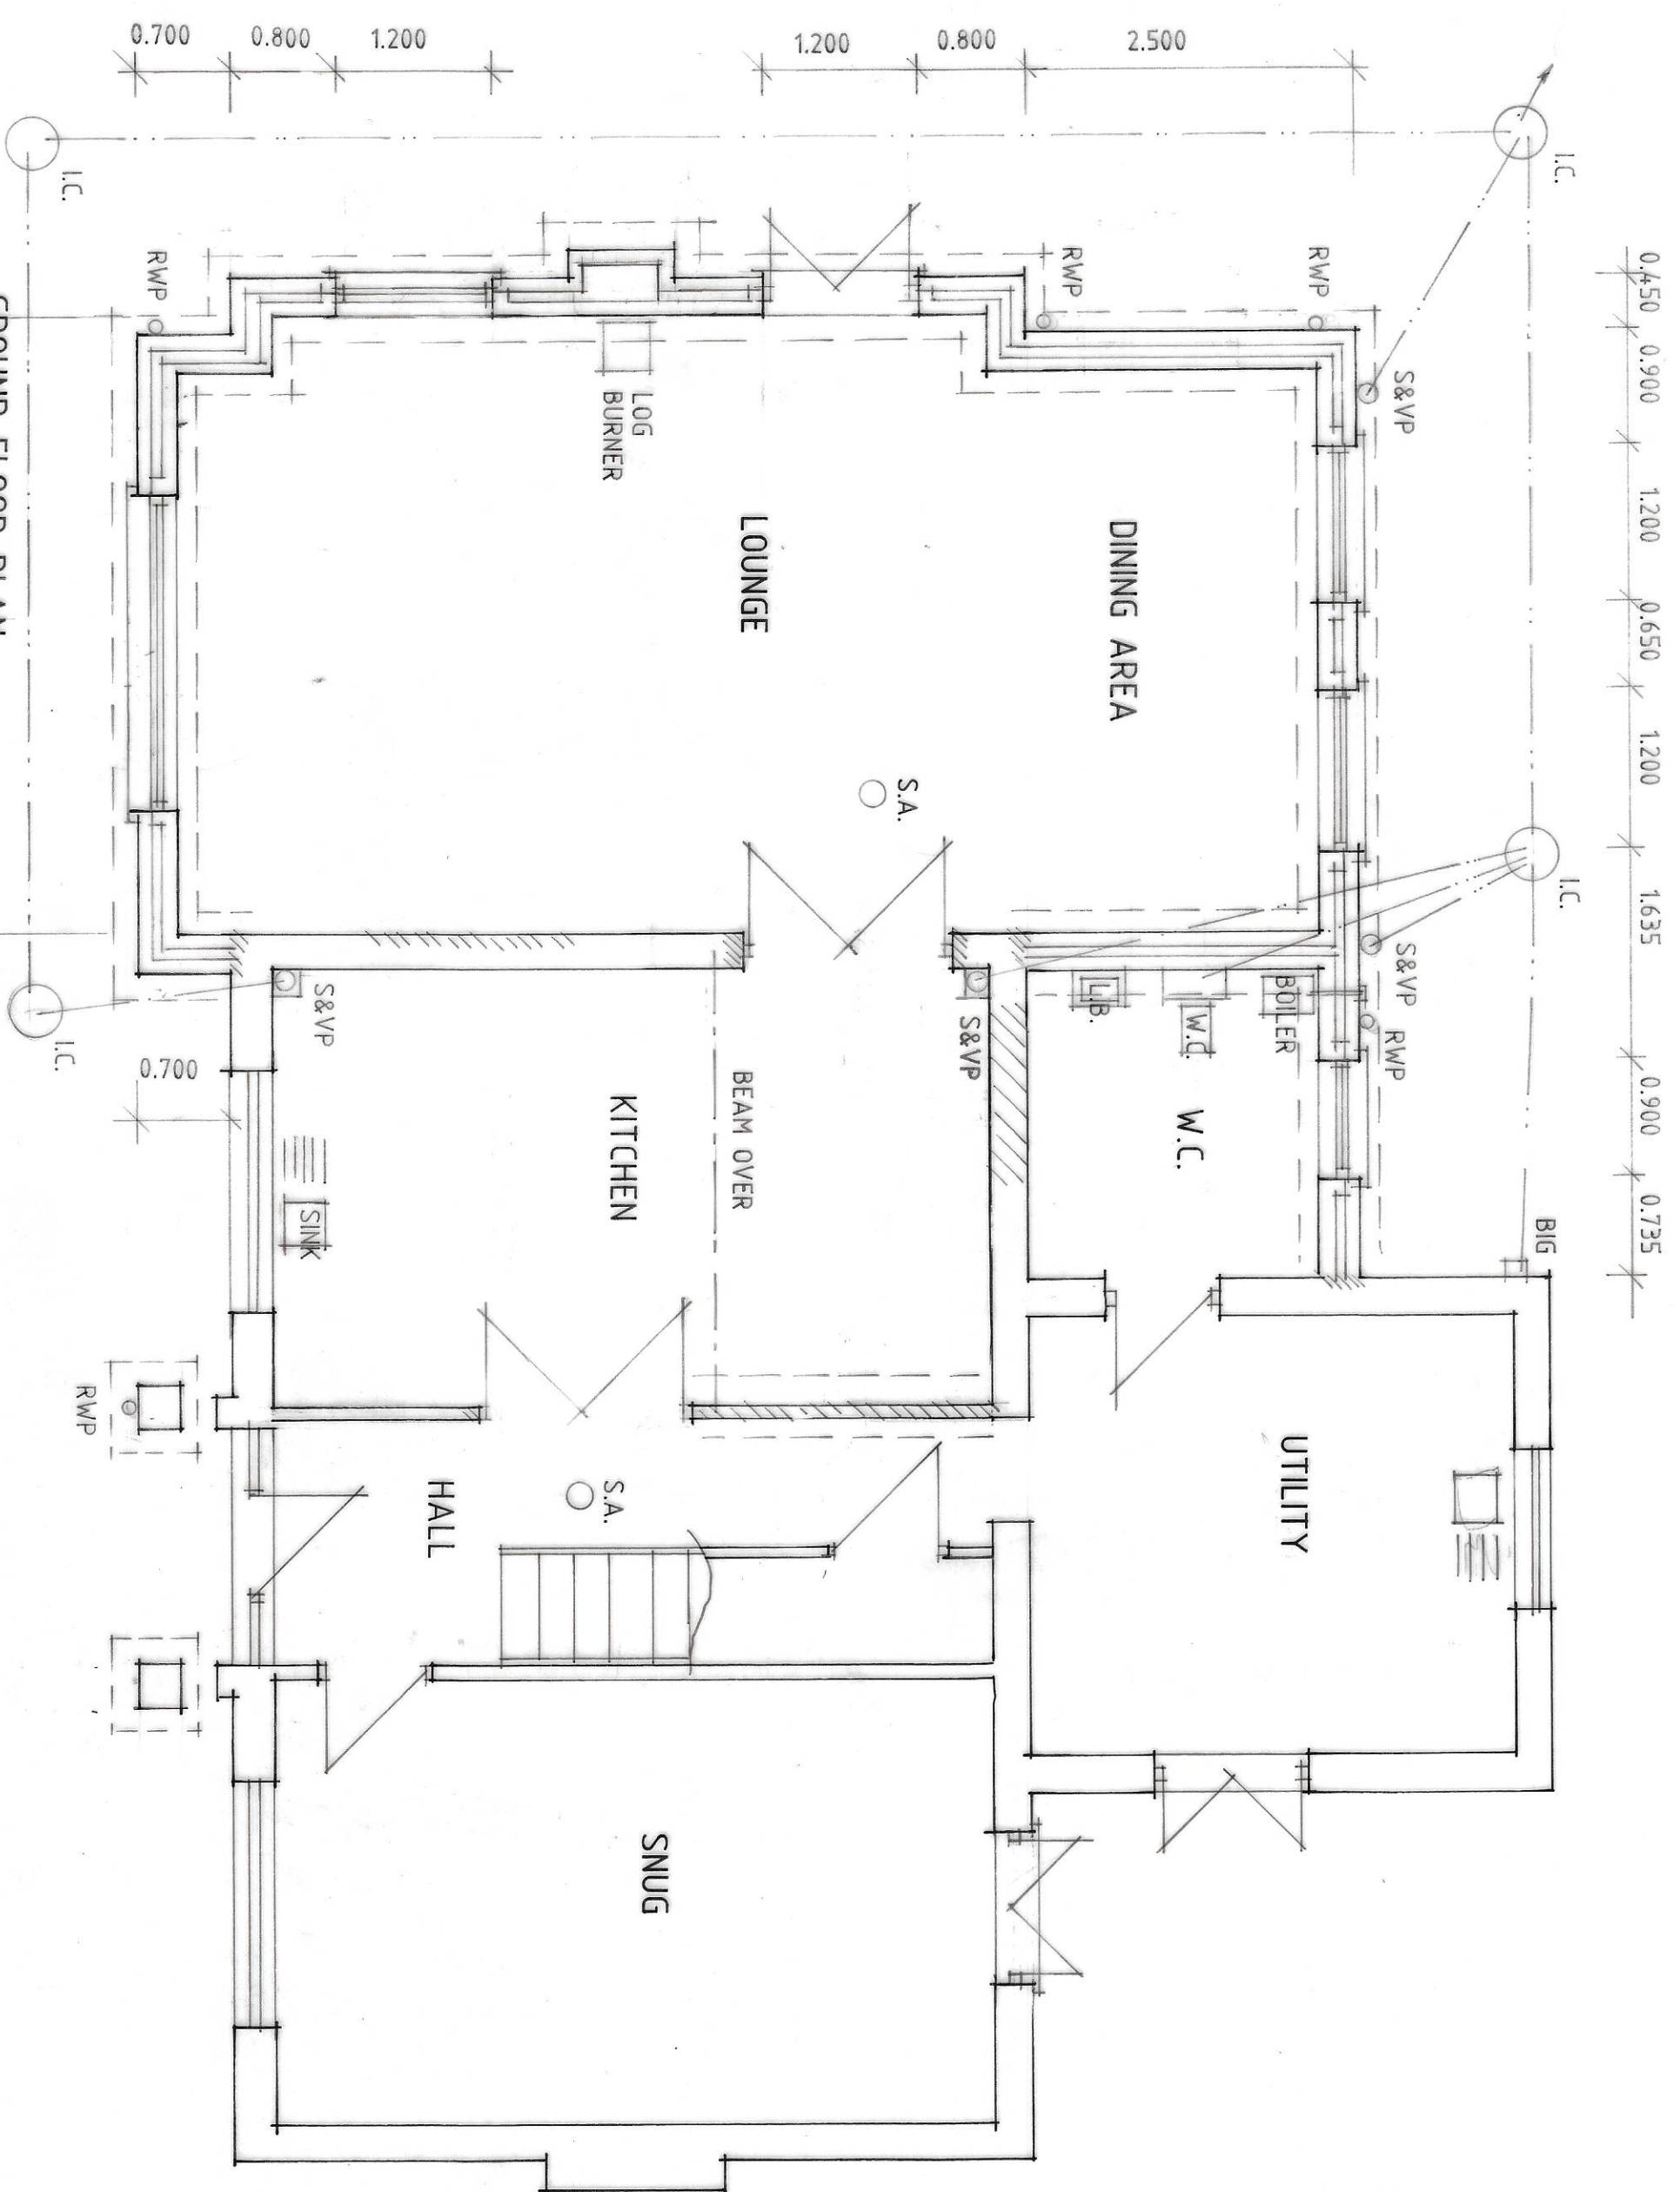


FRONT OPTION .B.

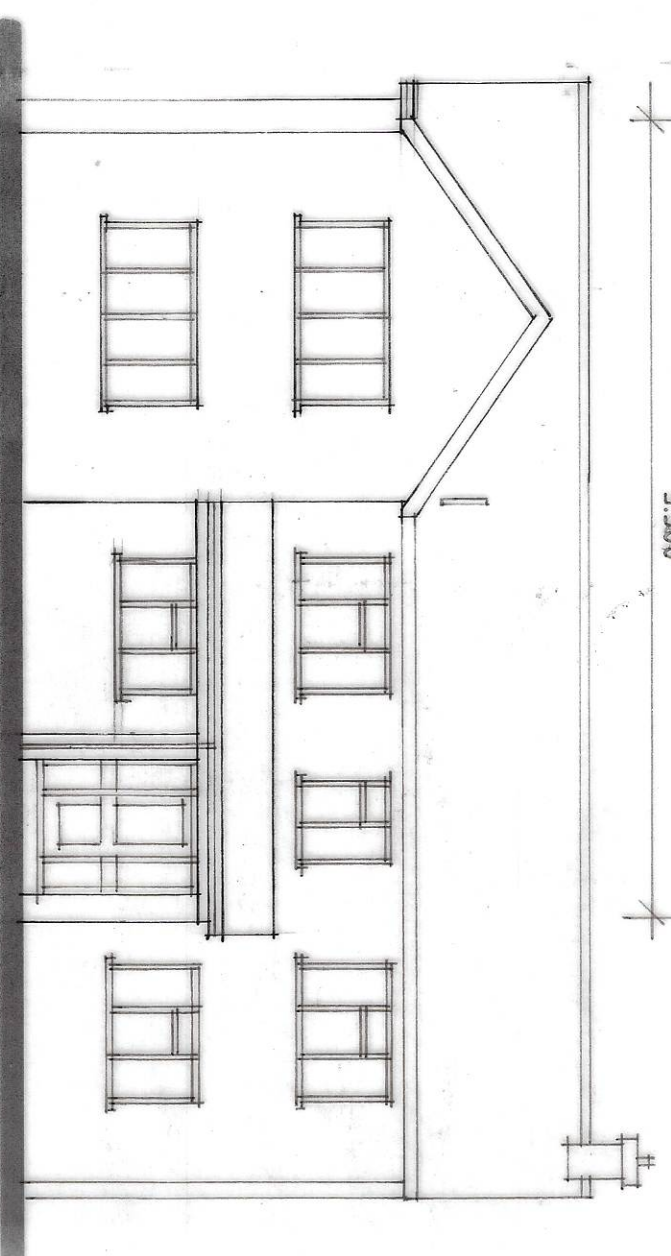


FRONT OPTION .A.

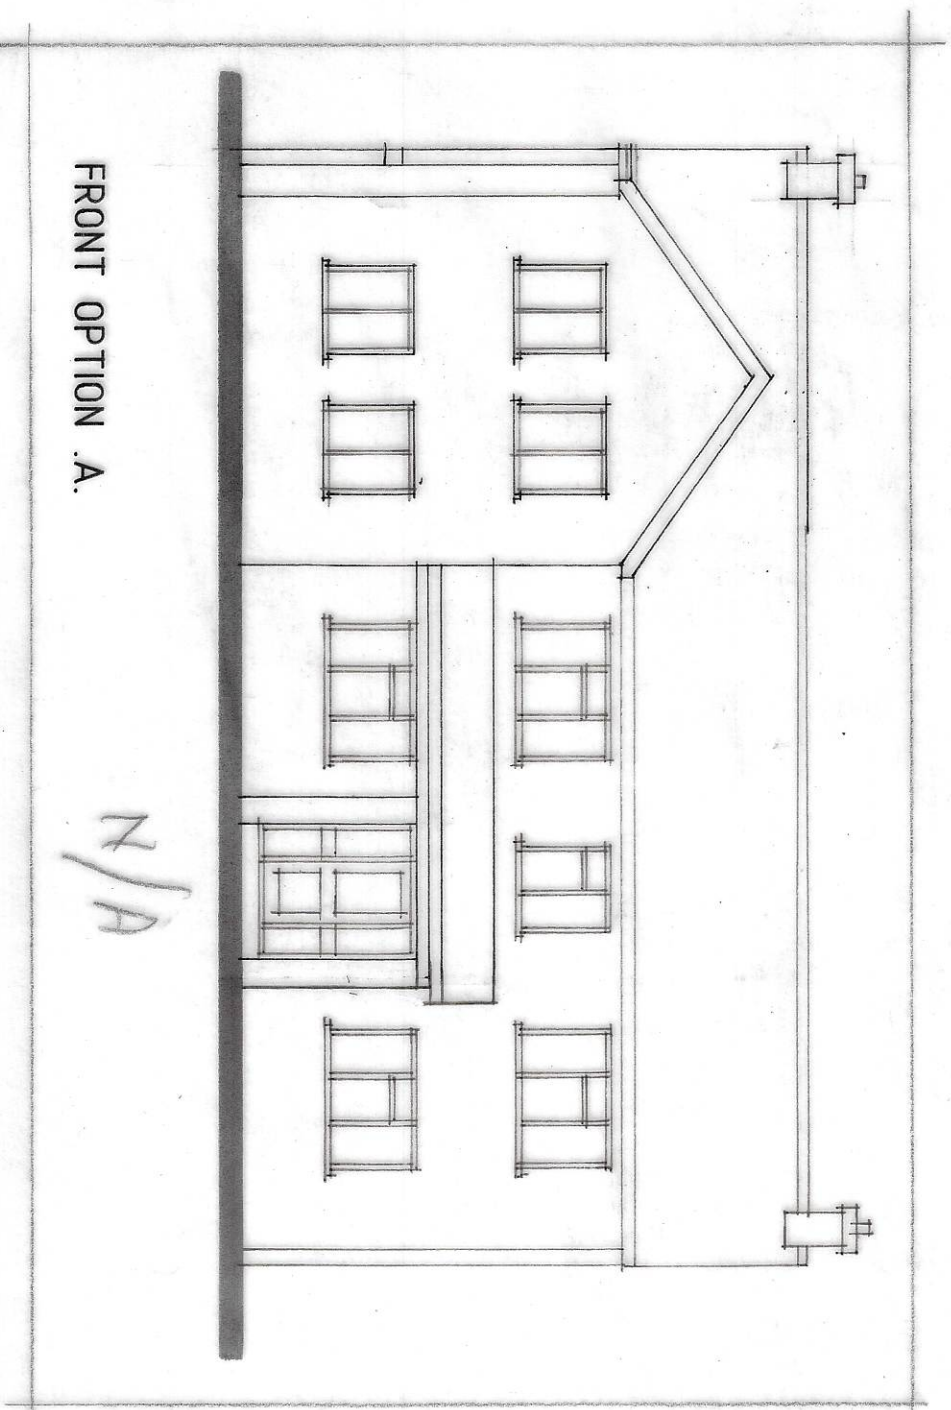


SIDE

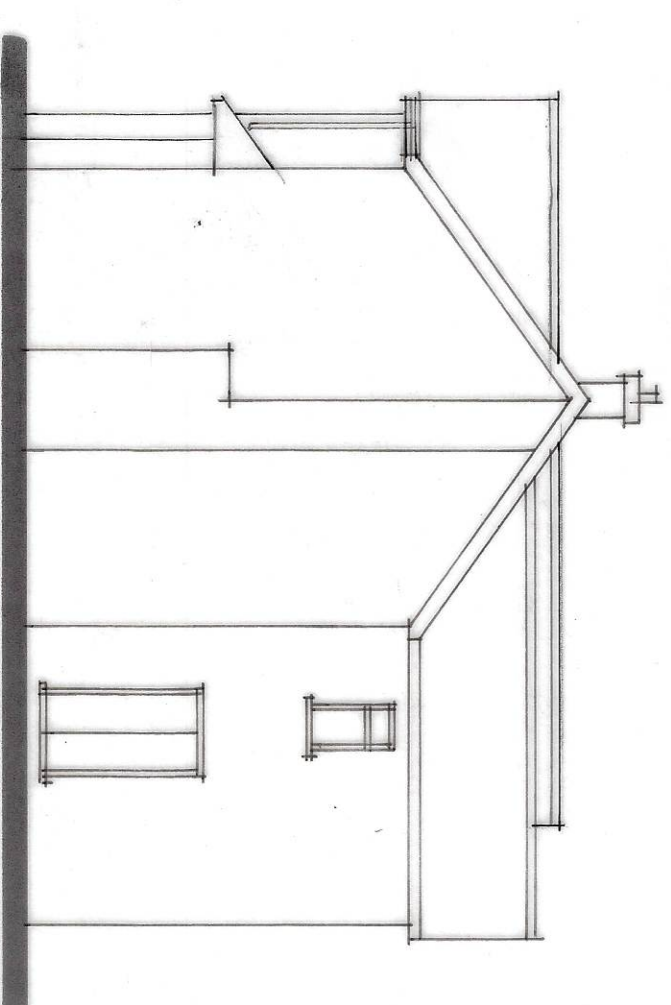

REAR

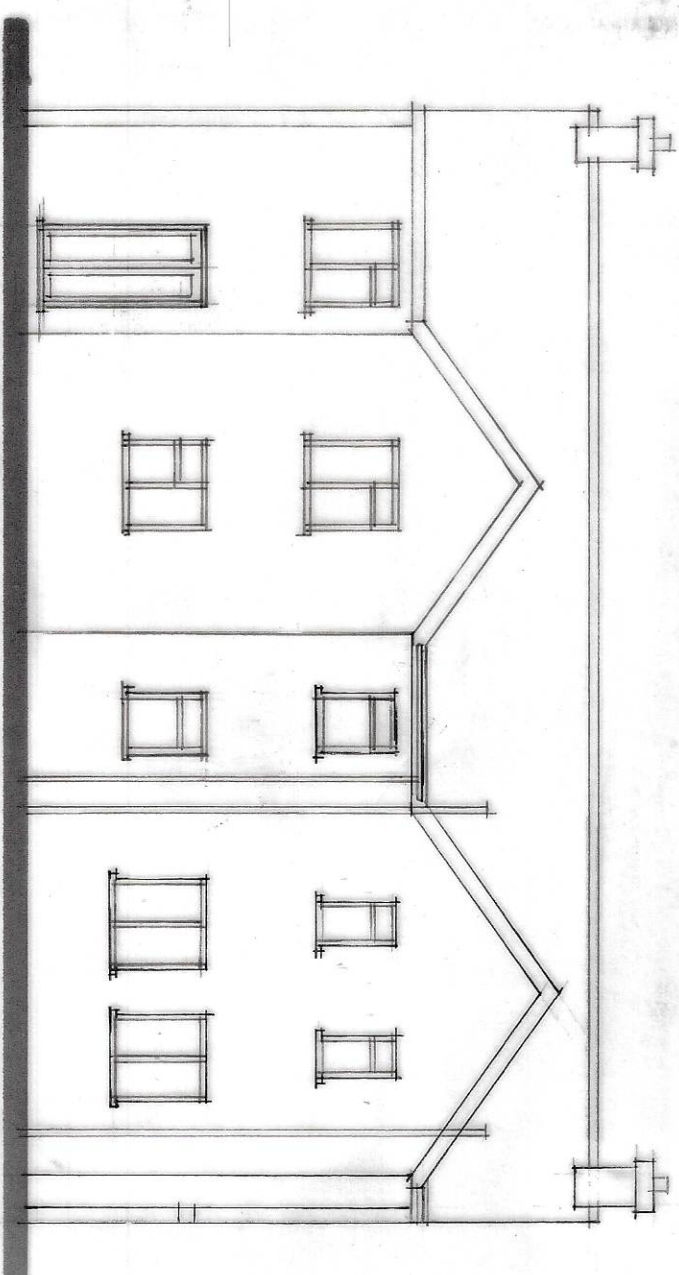

SIDE

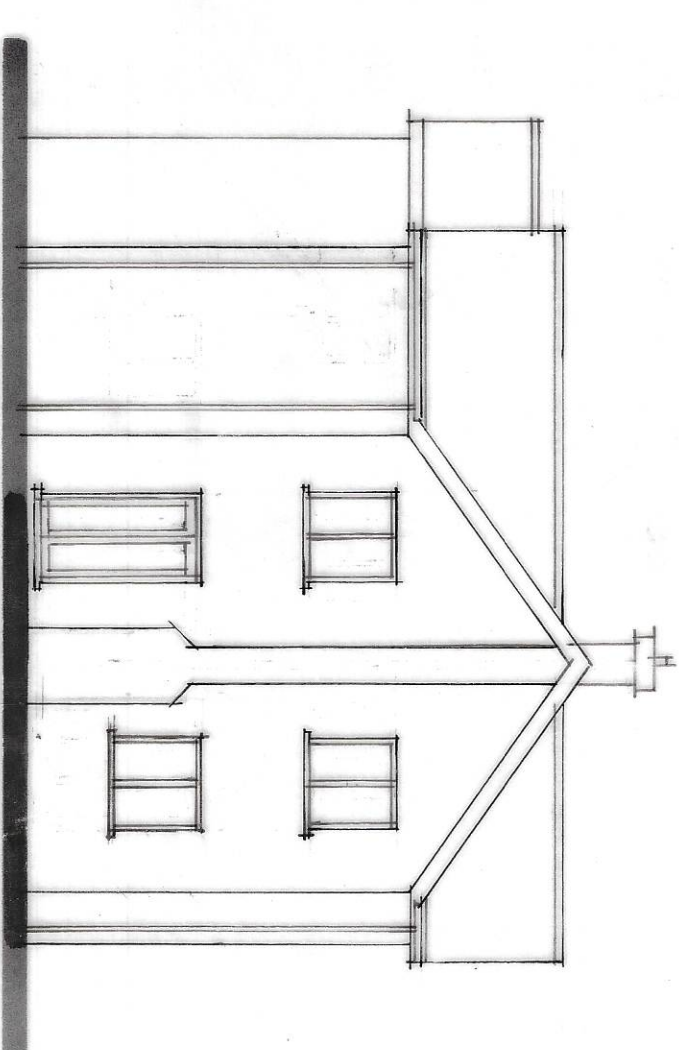

B - DESIGN ALTS - 28.0.20
A - DESIGN ALTS - 19.20

Status
CONSULTANTS IN ARCHITECTURE & PLANNING

PROPOSED EXTENSION AT
HILLCREST, BROADGATE,
SUTTON ST. JAMES FOR

MR. L. BROOKS.

PLAN AS PROPOSED

1:50 1:100 SD20-018/2

AUG-20 B.GILHAM.

2 Fitzhugh Walk, Holbeach,
Spalding, Lincs. PE12 7AP.
Tel: 01406 423433 Fax: 01406 430702

