



FRONT

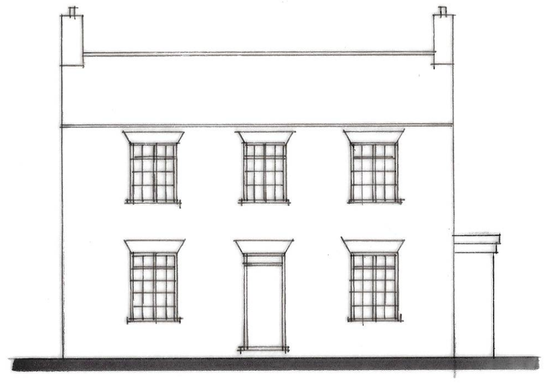


SIDE

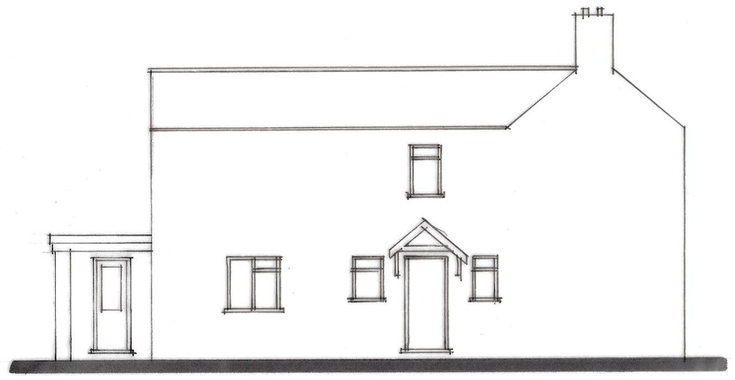

SIDE



REAR

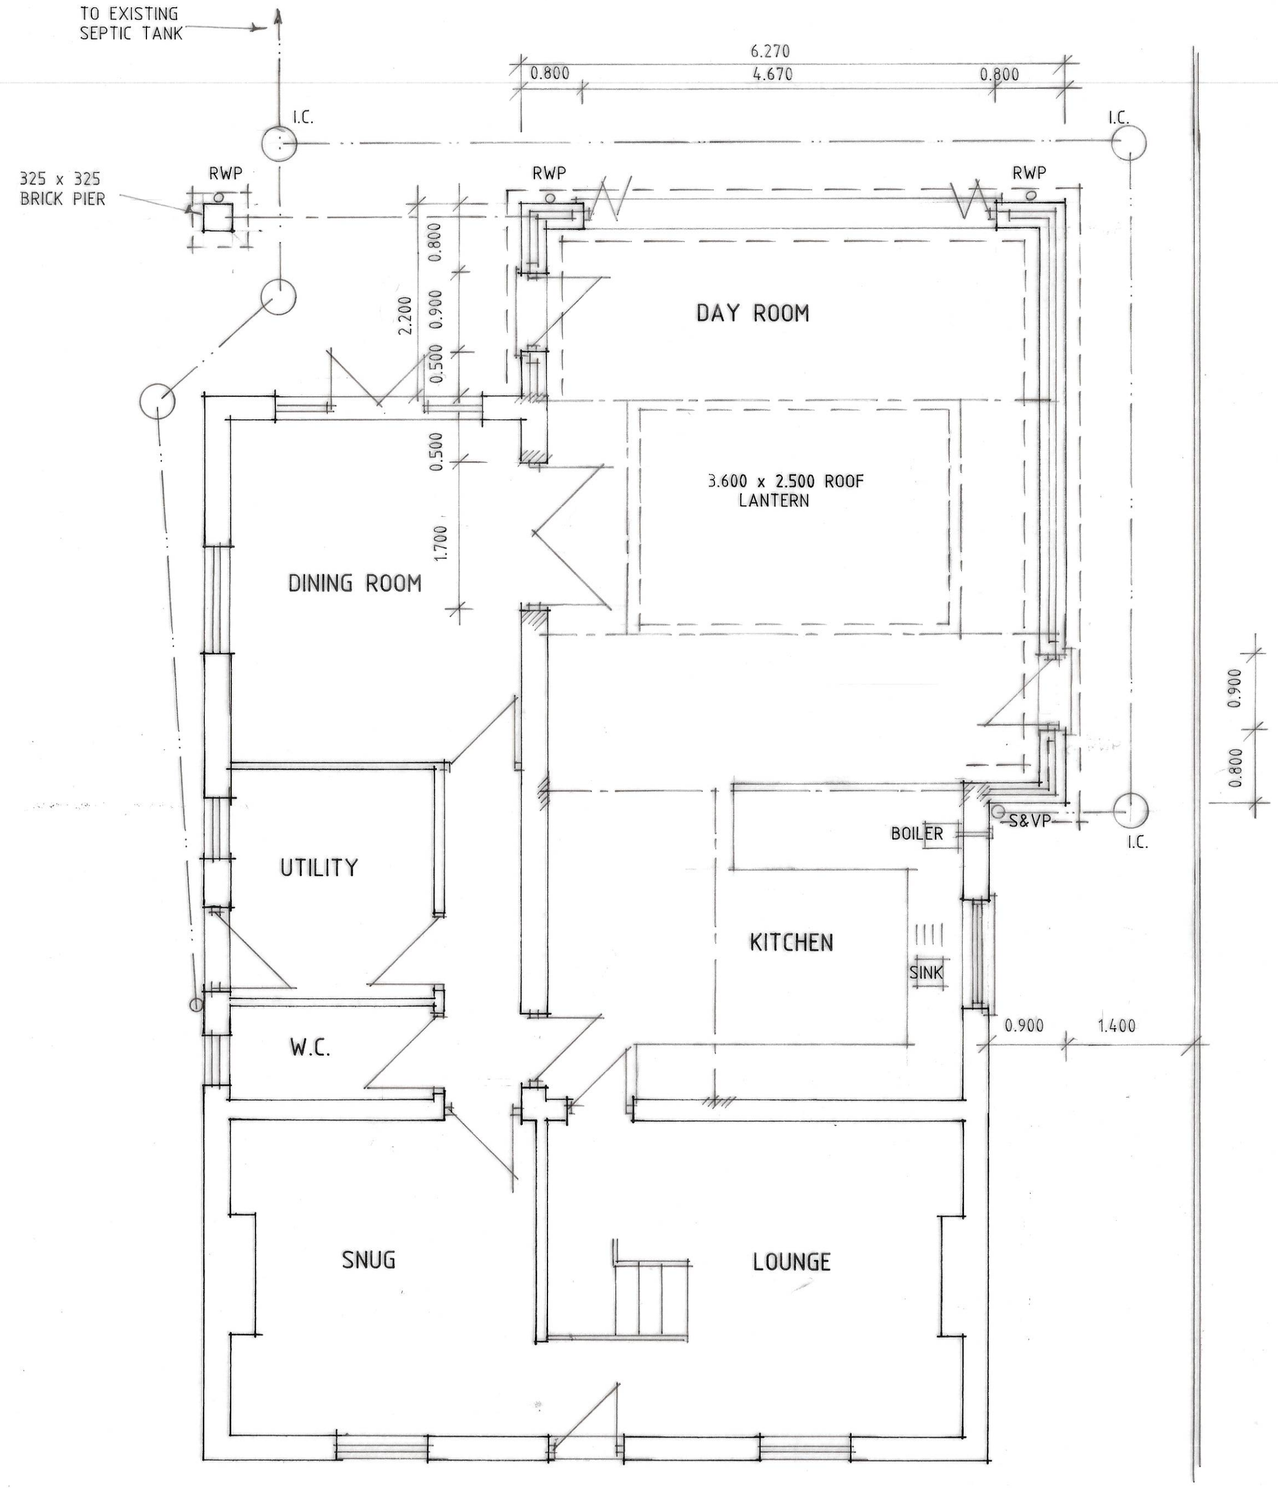

GROUND FLOOR PLAN

A - IMF. ADDED - 25.9.23

Status DESIGN
CONSULTANTS IN ARCHITECTURE & PLANNING

PROPOSED EXTENSION AT
38 JARVIS GATE, SUTTON
ST. JAMES FOR

MR. M. CHARITY.

PLAN AS PROPOSED.

1:50 1:100 | SD23-013/2

SEPT. - 23 | B.GILHAM.

2 Edinburgh Walk, Holbeach,
Spalding, Lincs. PE12 7AP
Tel: 01406 424343 Fax: 01406 490702