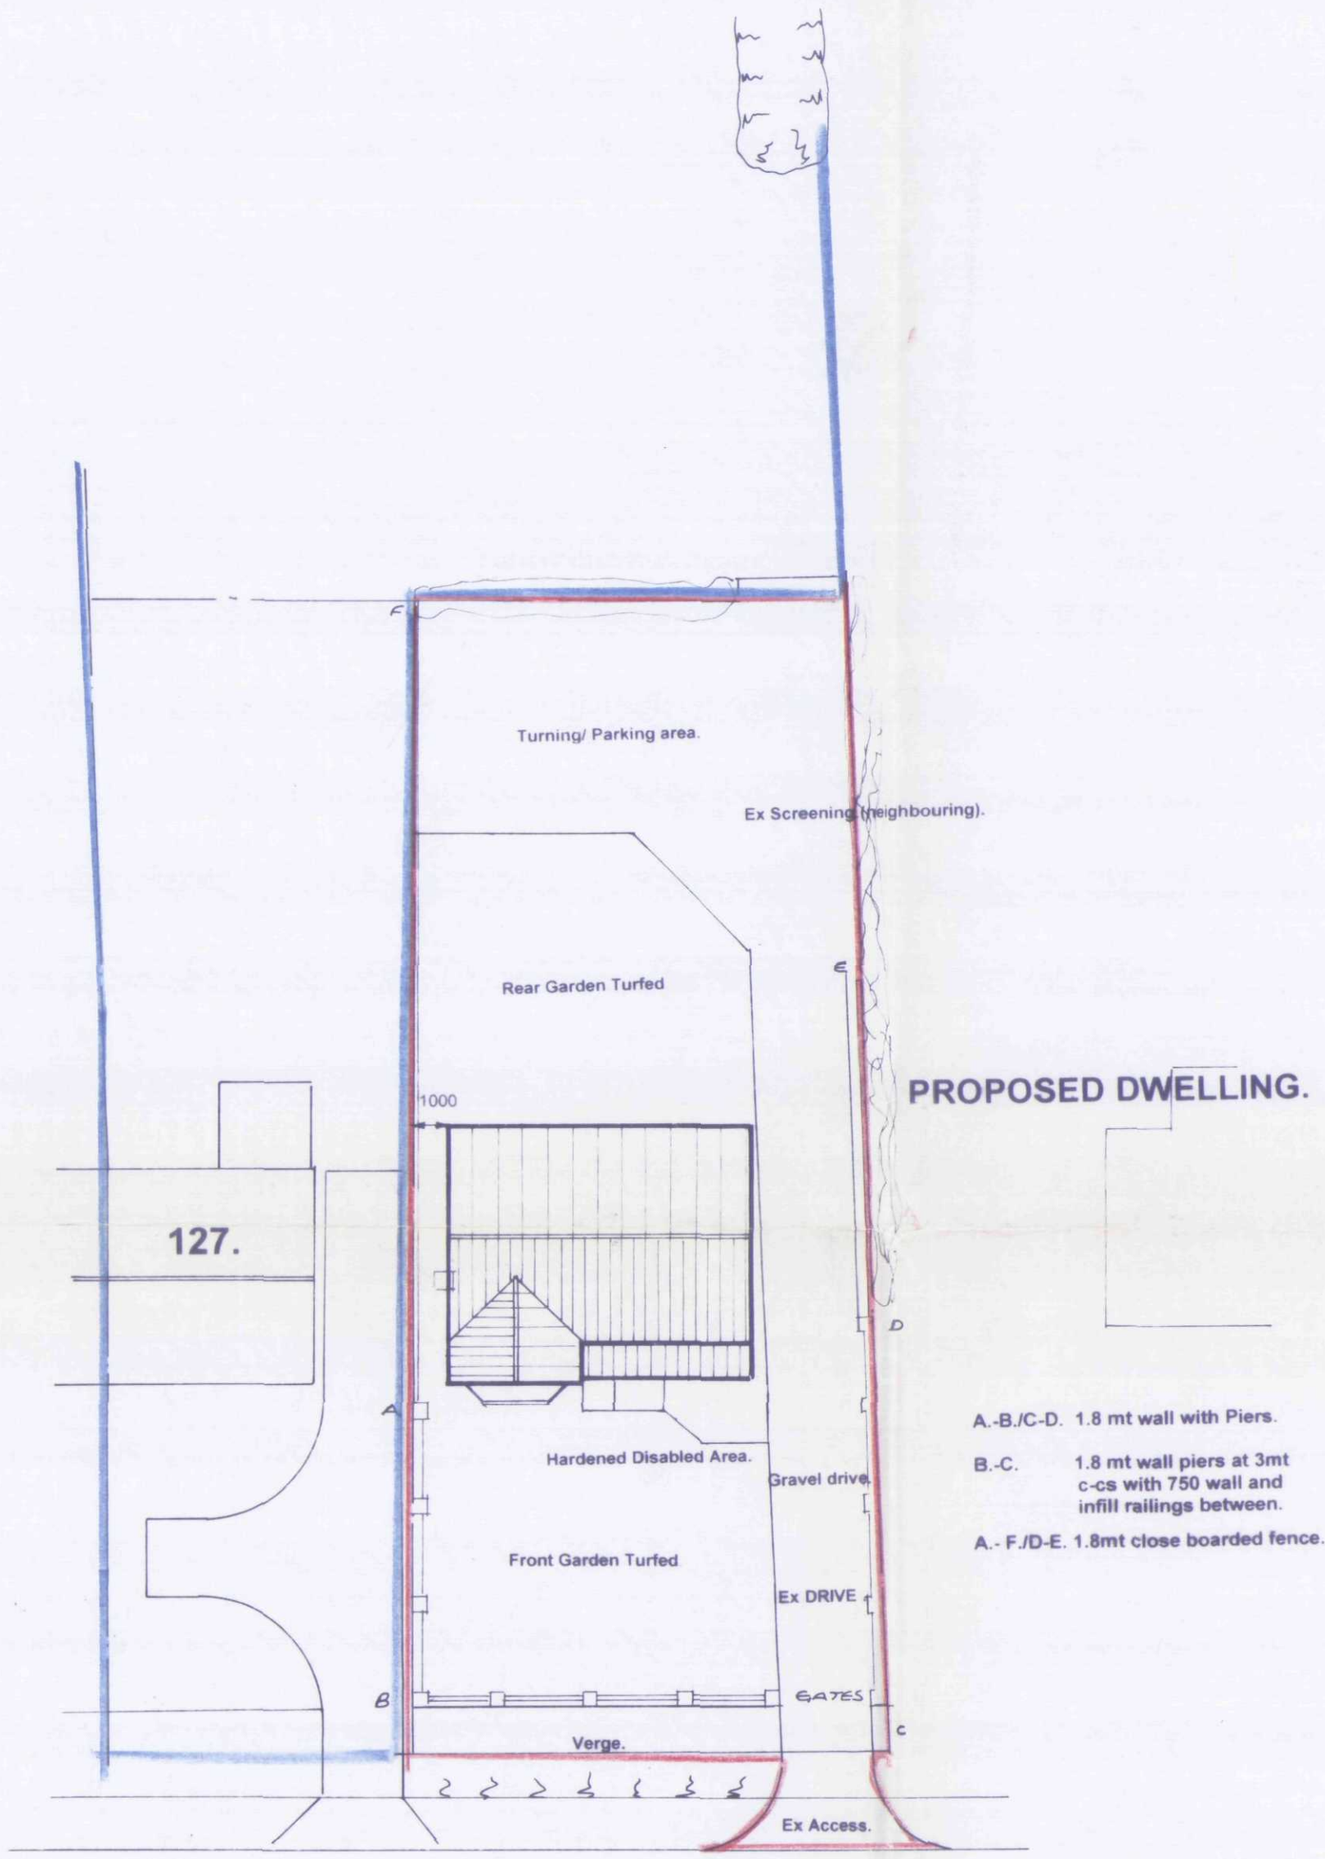

A.-B./C-D. 1.8 mt wall with Piers.

B.-C. 1.8 mt wall piers at 3mt c-cs with 750 wall and infill railings between.

A.- F./D-E. 1.8mt close boarded fence.

SPDC
Planning & Development
22 JUL 2003
Ref 0905/03

Chapel Gate.

SITE PLAN.

DETERMINED PLAN

PLANNING GUIDANCE ONLY.

Architectural
Design Services.
S.J.Thrower.
3 Newgate Road, Tydd St.Giles, Wisbech, Cambridgeshire.
Tel/Fax. 01945 870022.

Proposed Dwelling adj to No.127 Chapel Gate, Sutton St James, Spalding.
For. S. Sutton.

SITE PLAN.

Scale 1: 200 1:100.	Date. July 03.	Drwn.	Chkd.

Drwg no. FD/94703.