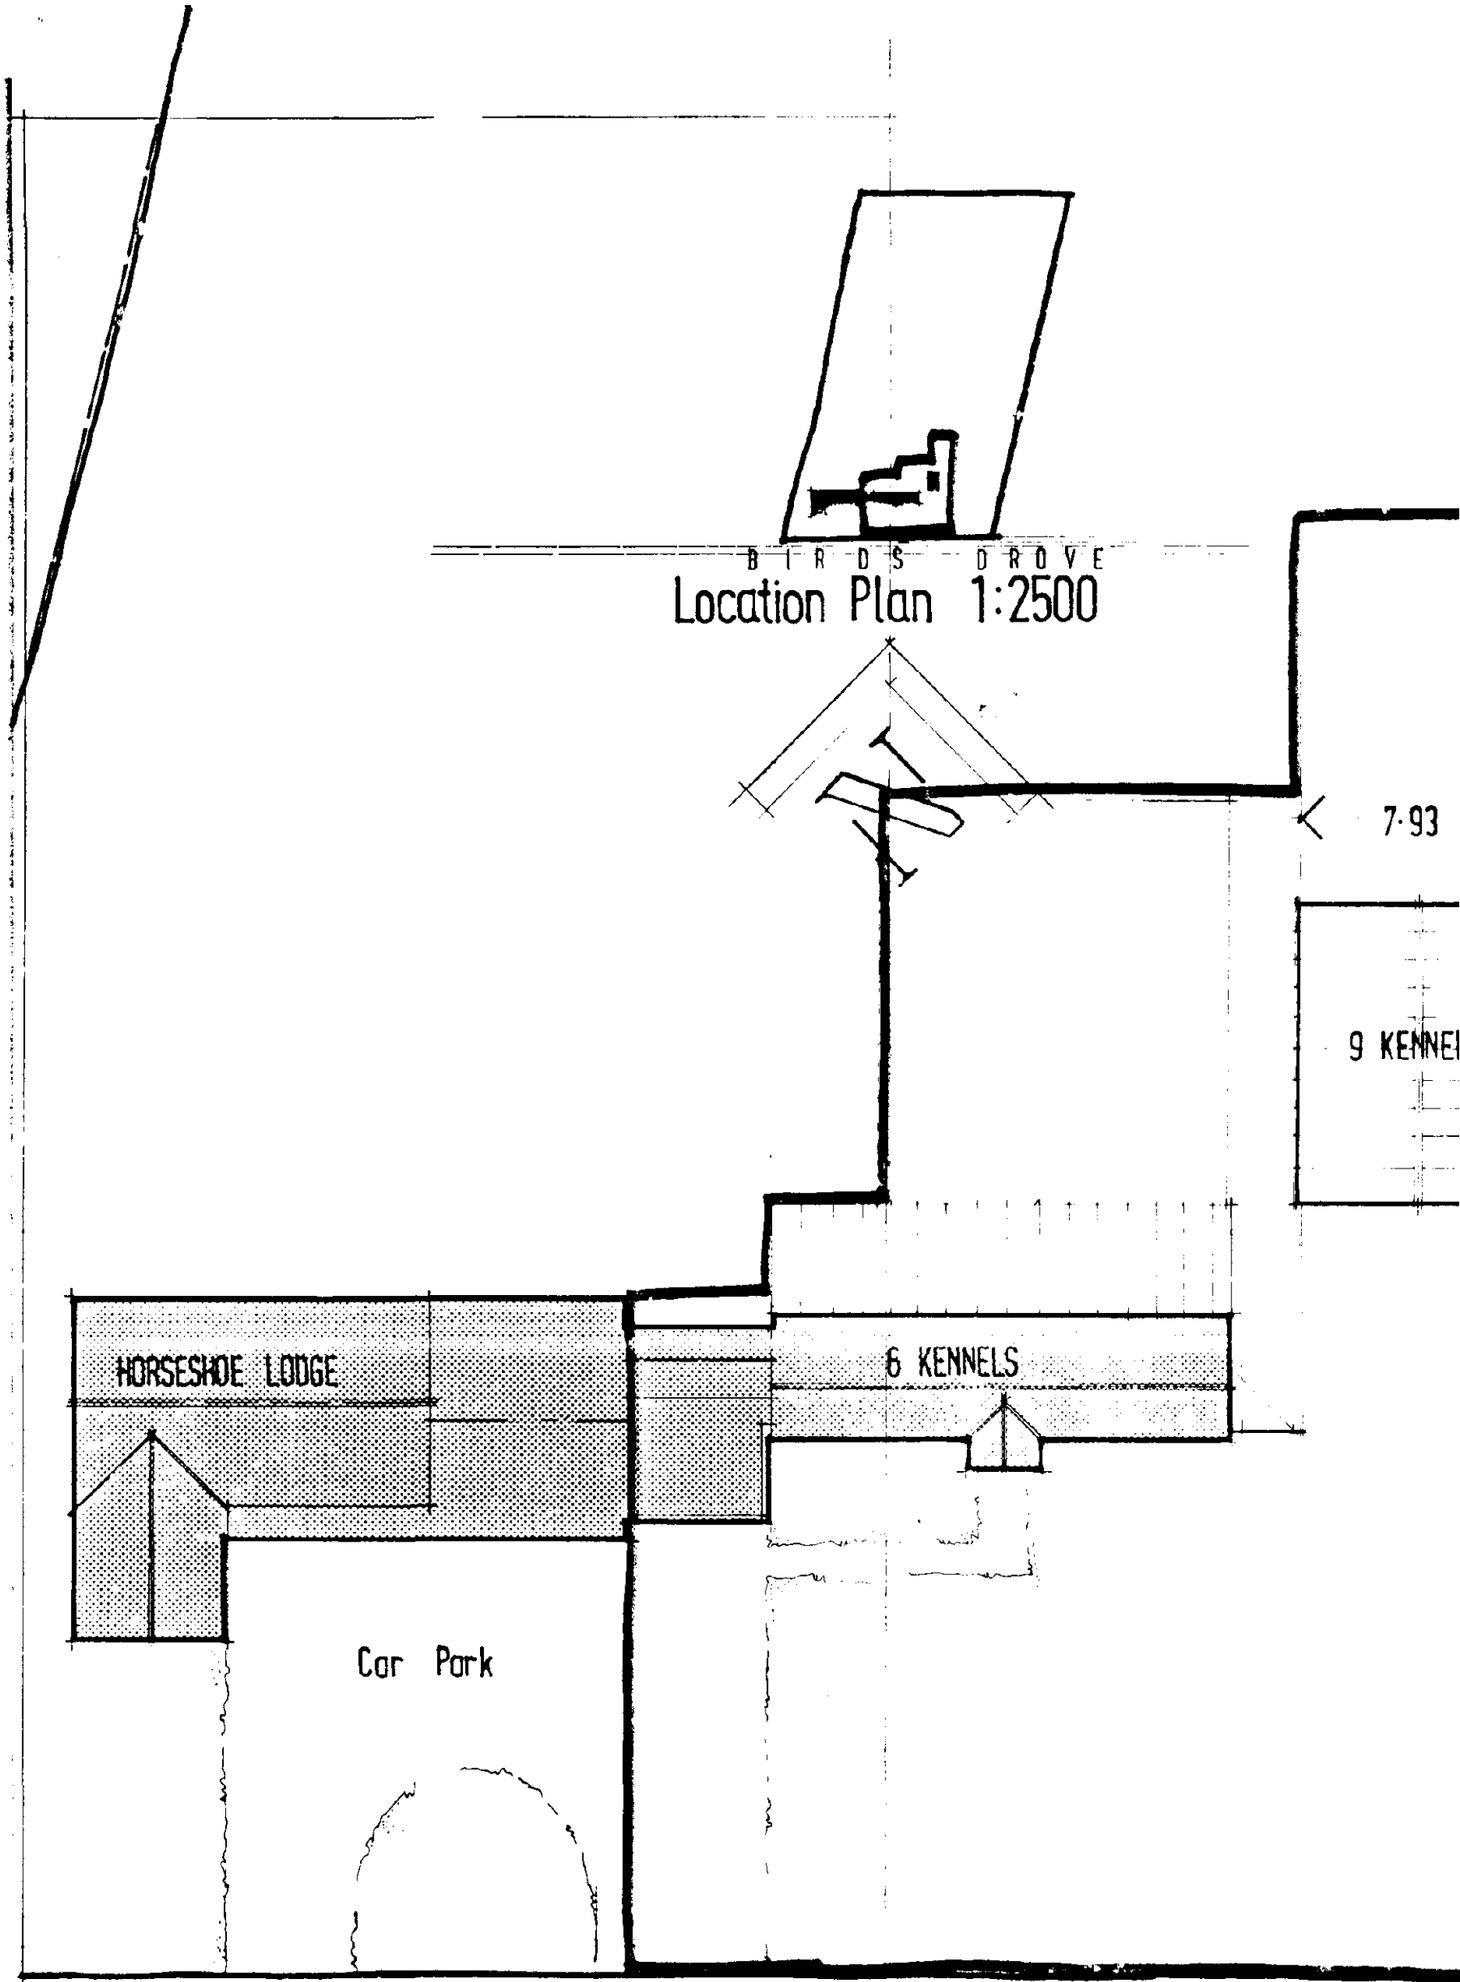



906/96

DEC

MR & MRS T. HARRIS.


Proposed change of use from domestic kennels to commercial kennels and retrospective permiss additional kennels at Horseshoe Lodge.

SIDE ELEVATION.

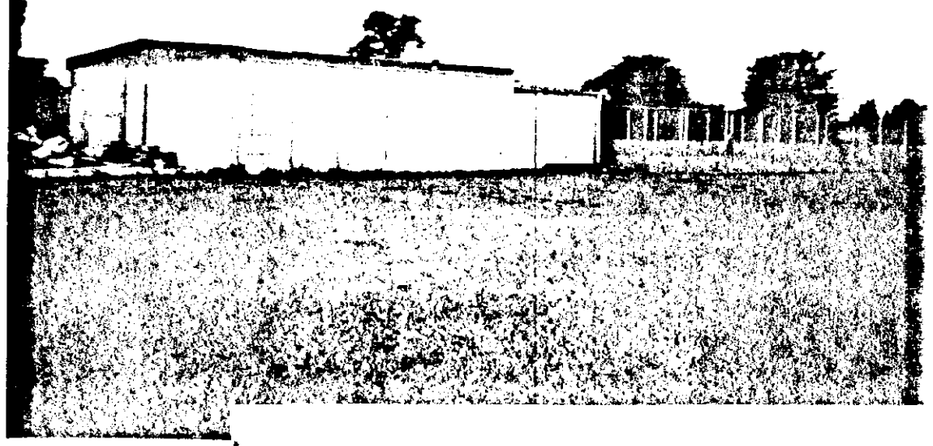


9 KENNELS (RETROSPECTIVE)

FRONT ELEVATION.

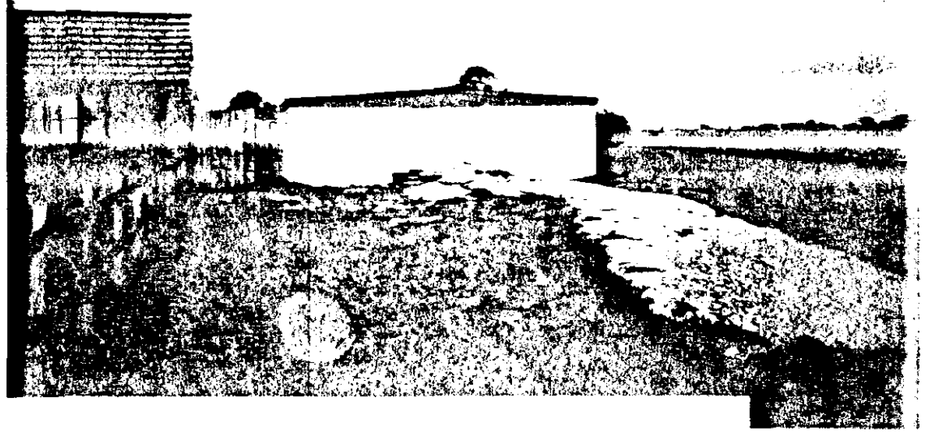


REAR ELEVATION.

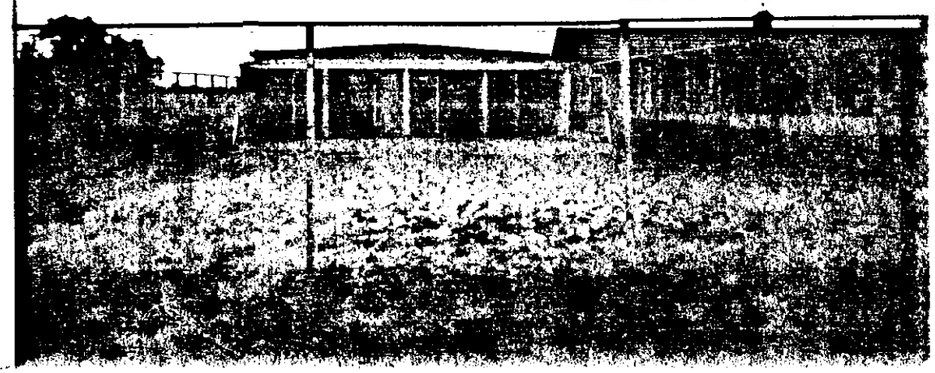


H20/0906/96

242/02

0577/93

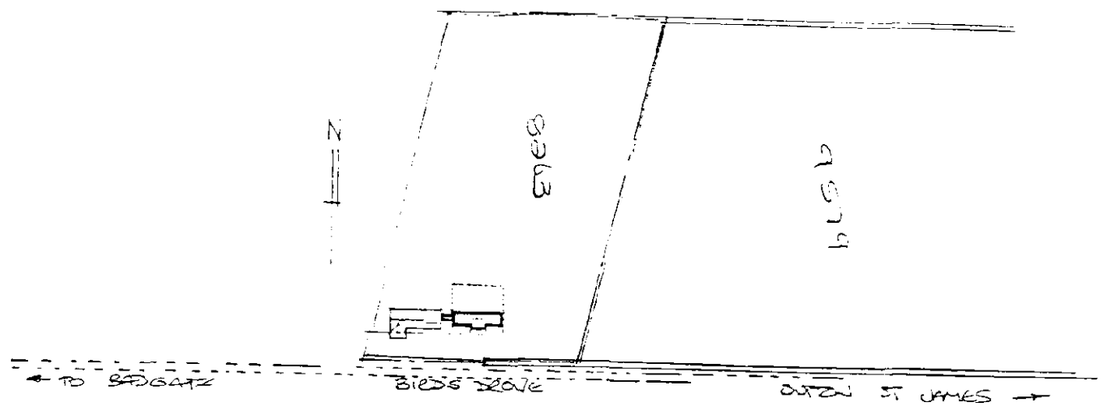

Site Plan 1 : 2500

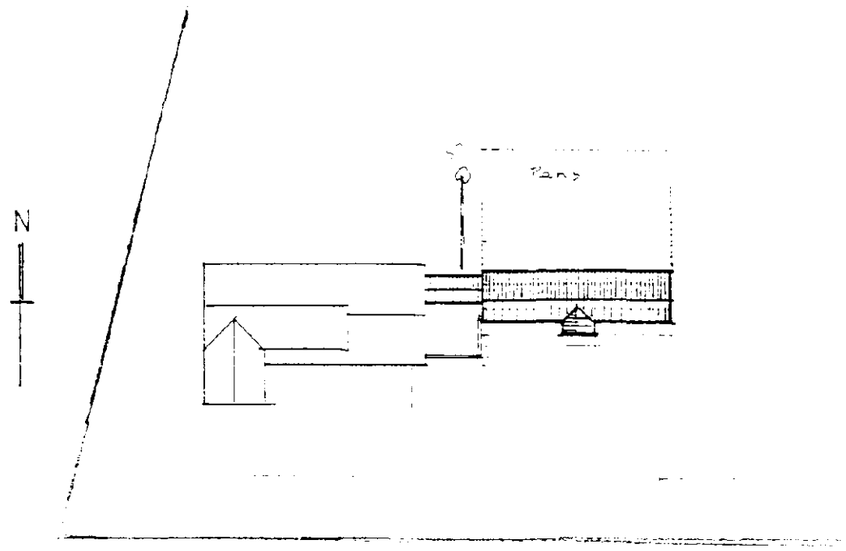

BLOCK PLAN 1:500