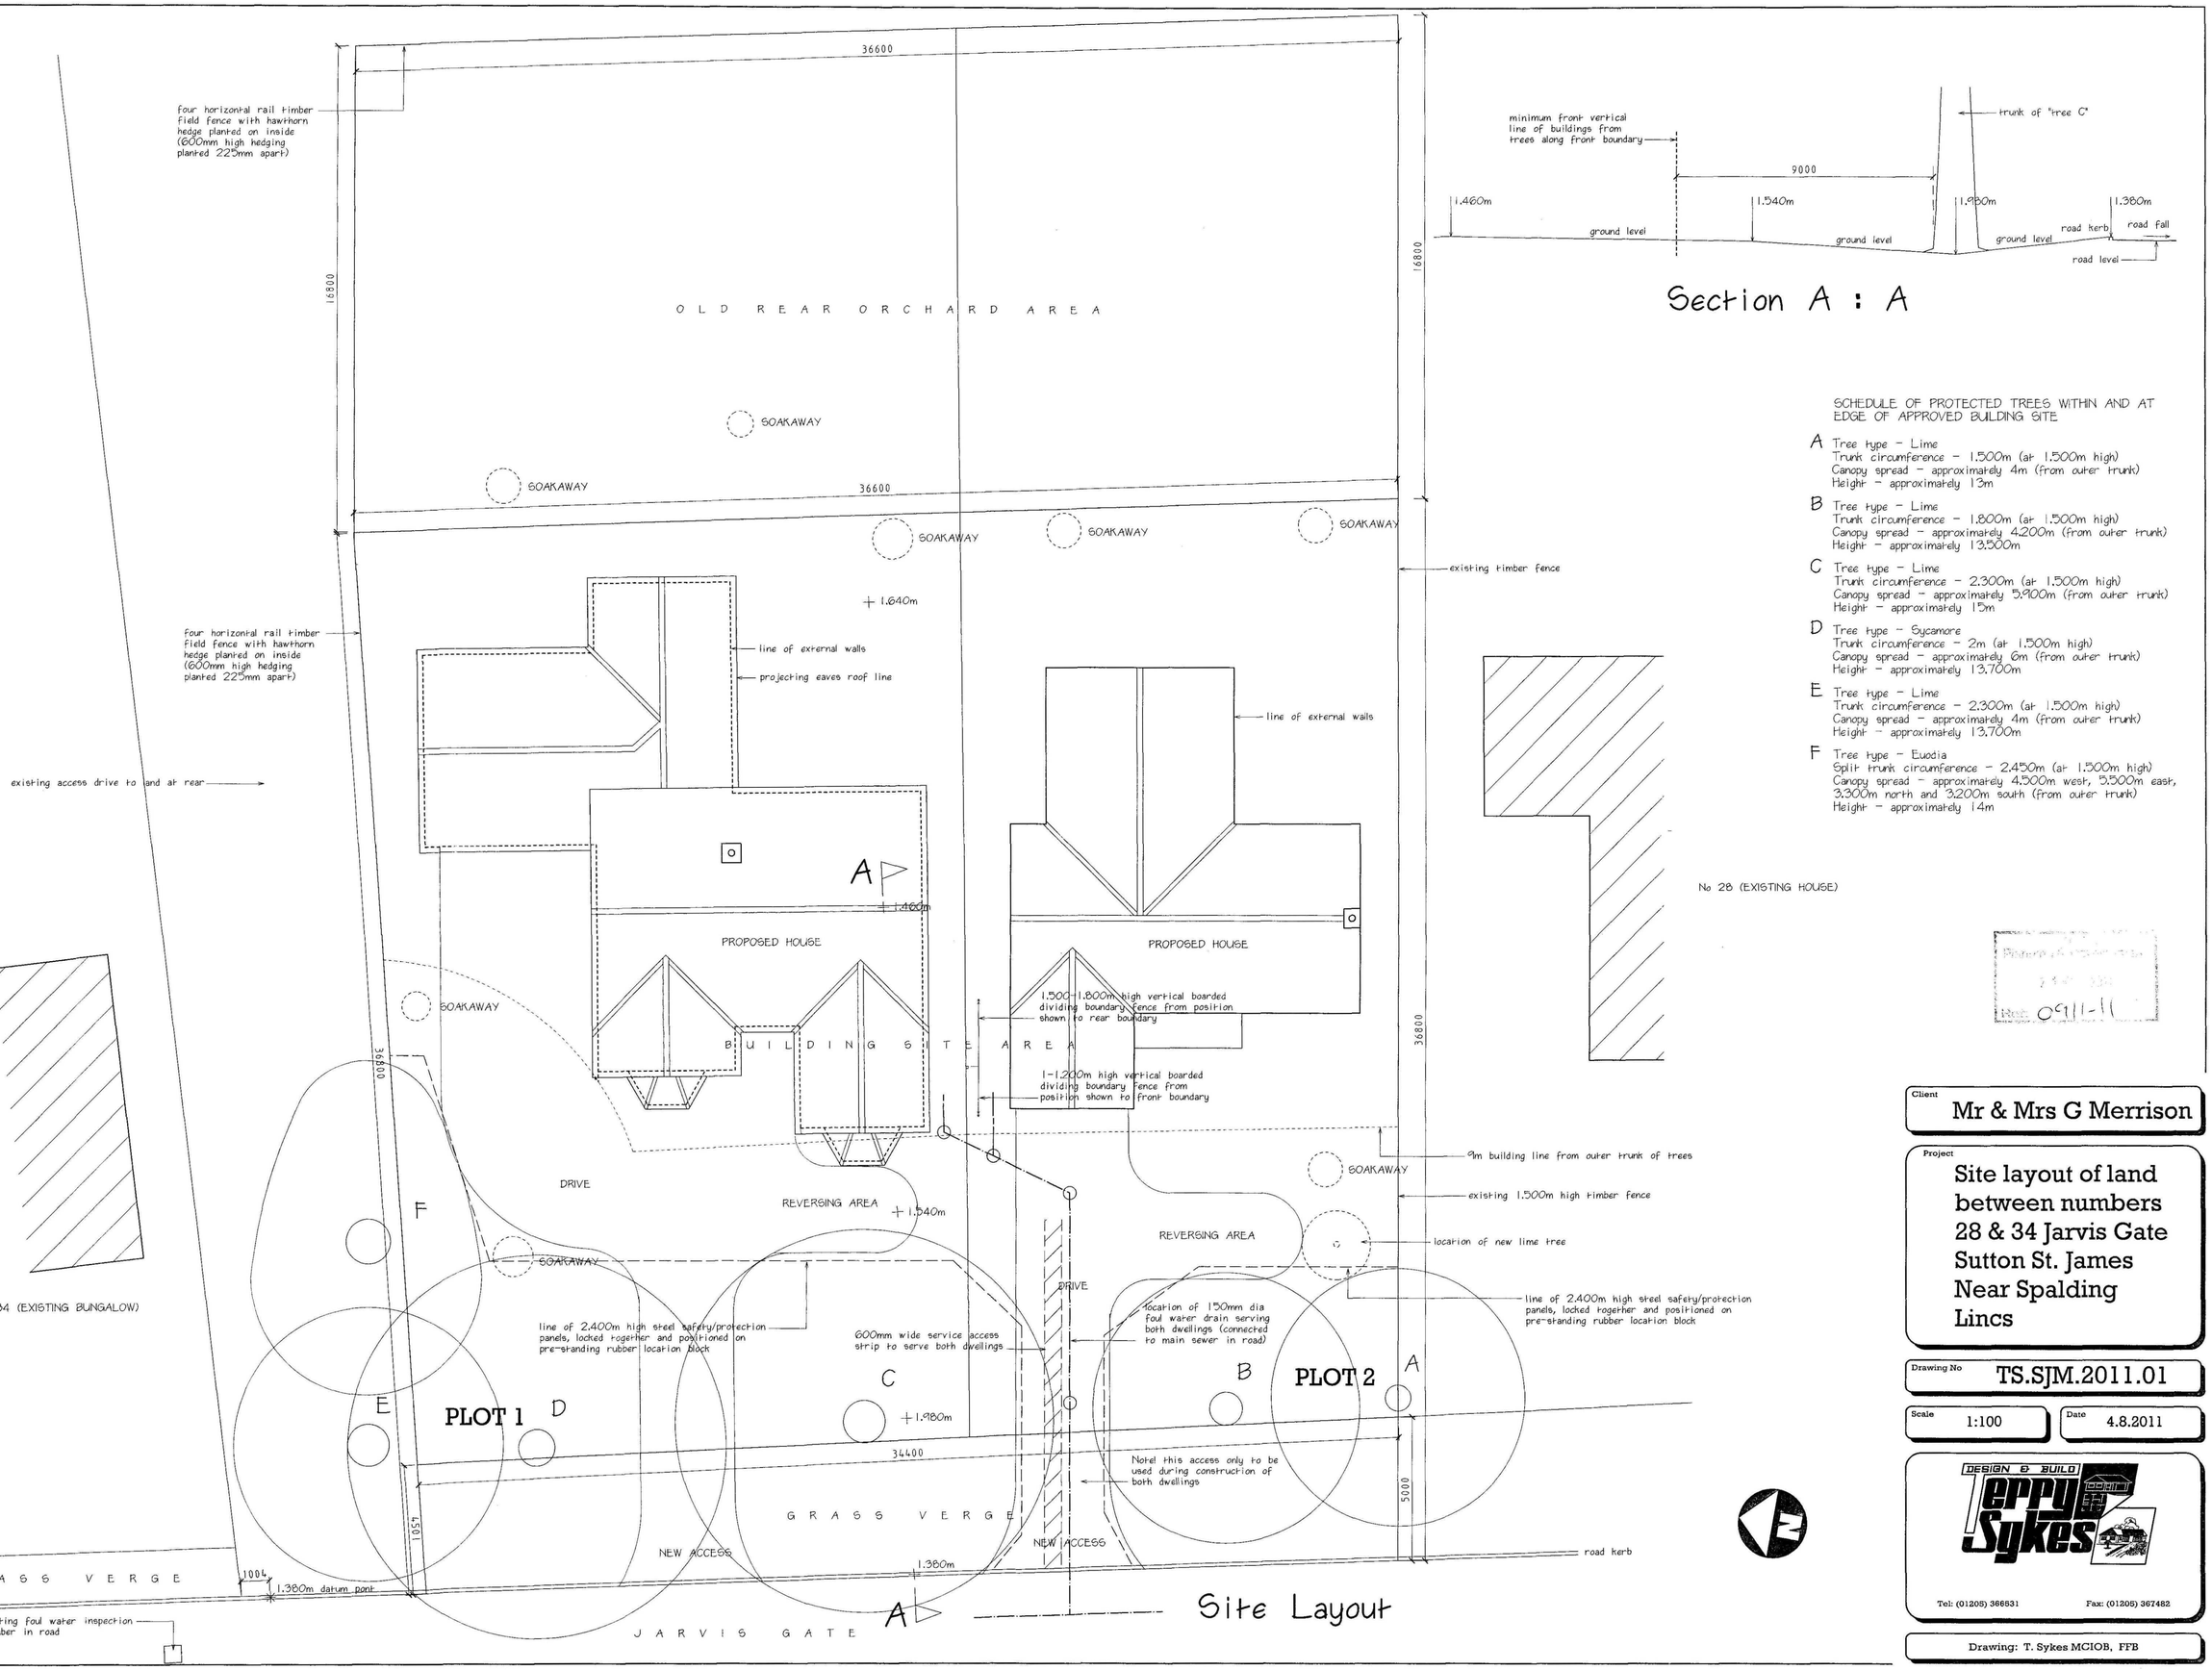

SCHEDULE OF PROTECTED TREES WITHIN AND AT EDGE OF APPROVED BUILDING SITE

A Tree type - Lime
Trunk circumference - 1.500m (at 1.500m high)
Canopy spread - approximately 4m (from outer trunk)
Height - approximately 13m

B Tree type - Lime
Trunk circumference - 1.800m (at 1.500m high)
Canopy spread - approximately 4.200m (from outer trunk)
Height - approximately 13.500m

C Tree type - Lime
Trunk circumference - 2.300m (at 1.500m high)
Canopy spread - approximately 5.900m (from outer trunk)
Height - approximately 15m

D Tree type - Sycamore
Trunk circumference - 2m (at 1.500m high)
Canopy spread - approximately 6m (from outer trunk)
Height - approximately 13.700m

E Tree type - Lime
Trunk circumference - 2.300m (at 1.500m high)
Canopy spread - approximately 4m (from outer trunk)
Height - approximately 13.700m

F Tree type - Eucdia
Split trunk circumference - 2.450m (at 1.500m high)
Canopy spread - approximately 4.500m west, 5.500m east, 3.300m north and 3.200m south (from outer trunk)
Height - approximately 14m

Ref: 0911-11

Client
Mr & Mrs G Merrison

Project
Site layout of land between numbers 28 & 34 Jarvis Gate Sutton St. James Near Spalding Lincs

Drawing No TS.SJM.2011.01

Scale 1:100

Date 4.8.2011

DESIGN & BUILD
Terry Sykes
Tel: (01205) 366831
Fax: (01205) 367482

Drawing: T. Sykes MCIOB, FFB

Site Layout