



SIDE ELEVATION.(Inner).


H20/0920/96

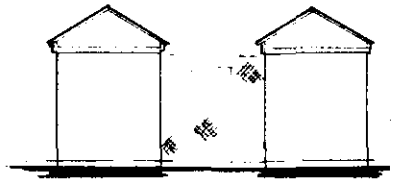

END ELEVATION.

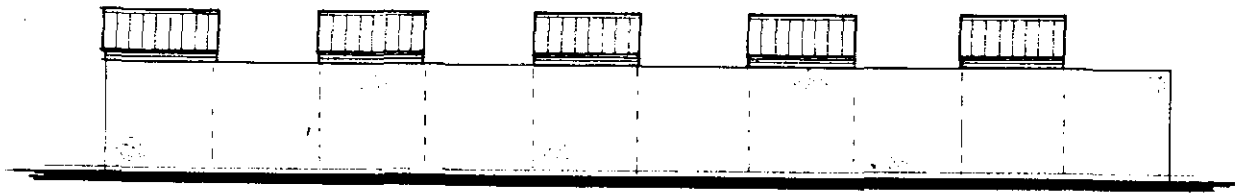


SIDE ELEVATION (Outer).
(ROAD FACING).

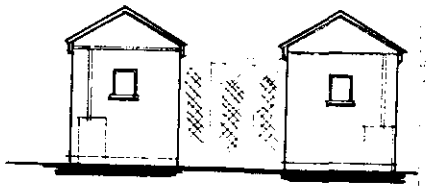


END ELEVATION.

AMENDED PLAN


Ref. H2.1/0920/96 31/10/96

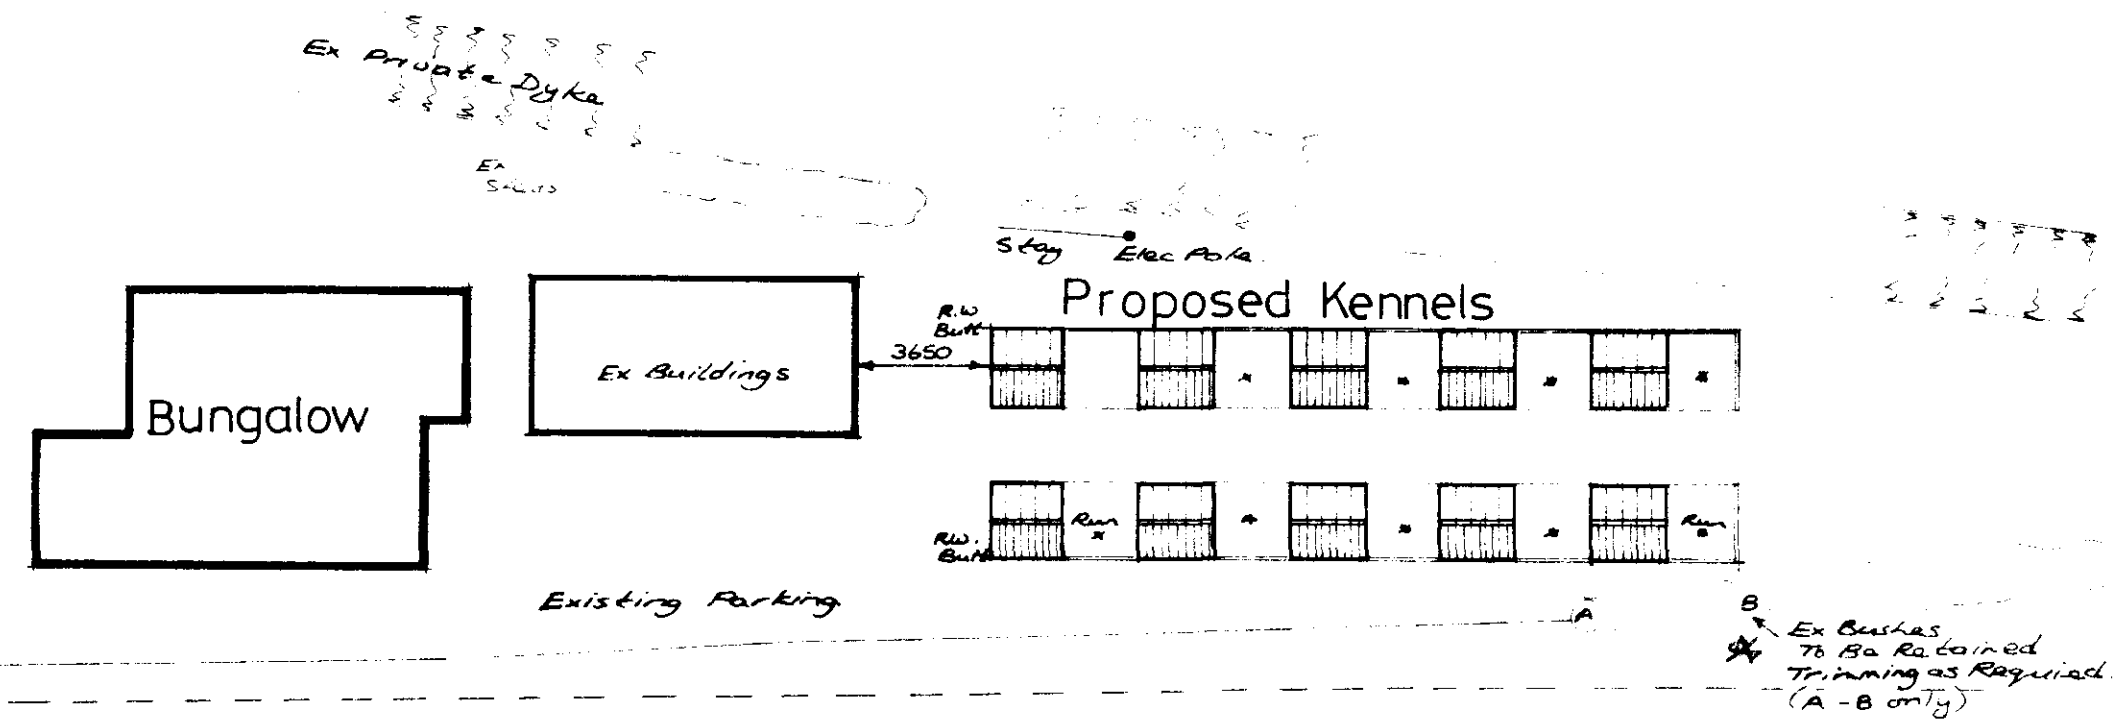


SITE PLAN 1-200.

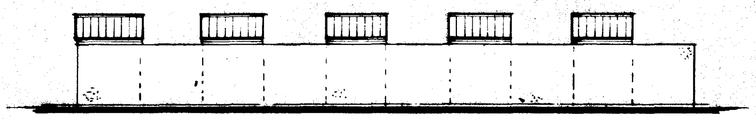


SIDE ELEVATION (Outer).
(ROAD FACING).

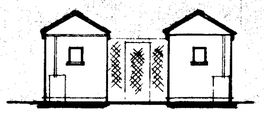


END ELEVATION.

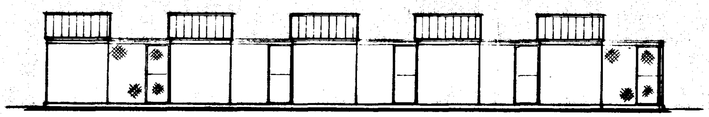

SIDE ELEVATION. (Inner).

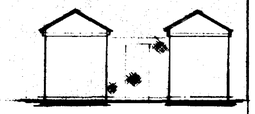


END ELEVATION.

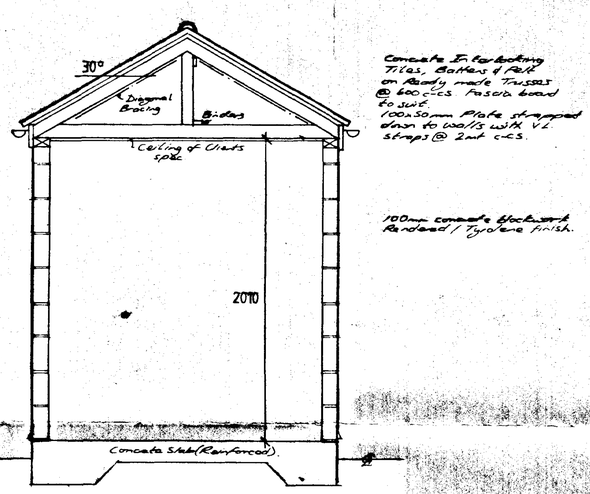


Concrete Interlocking Tiles, Battens & Felt on Ready made Trusses @ 600 c-cs. Ply wood board to suit. 100x50mm Plate strapped down to walls with V.L straps @ 2mt c-cs.

100mm concrete blockwork Rendered / Tyrolean finish.

TYPICAL SECTION.

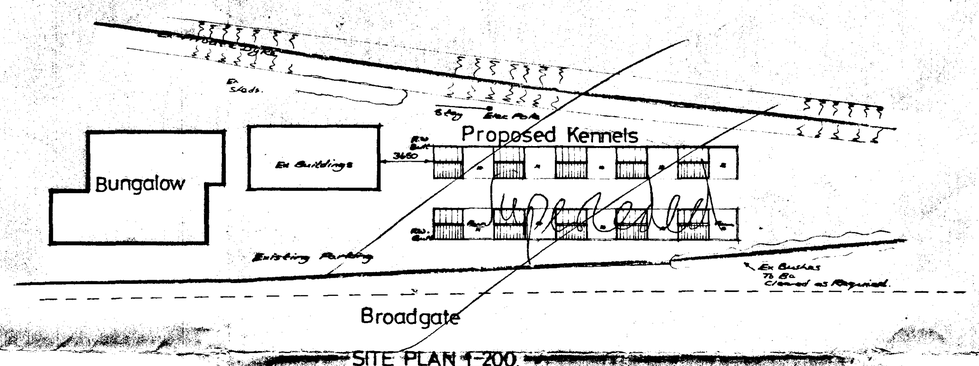

SITE PLAN 1-200.

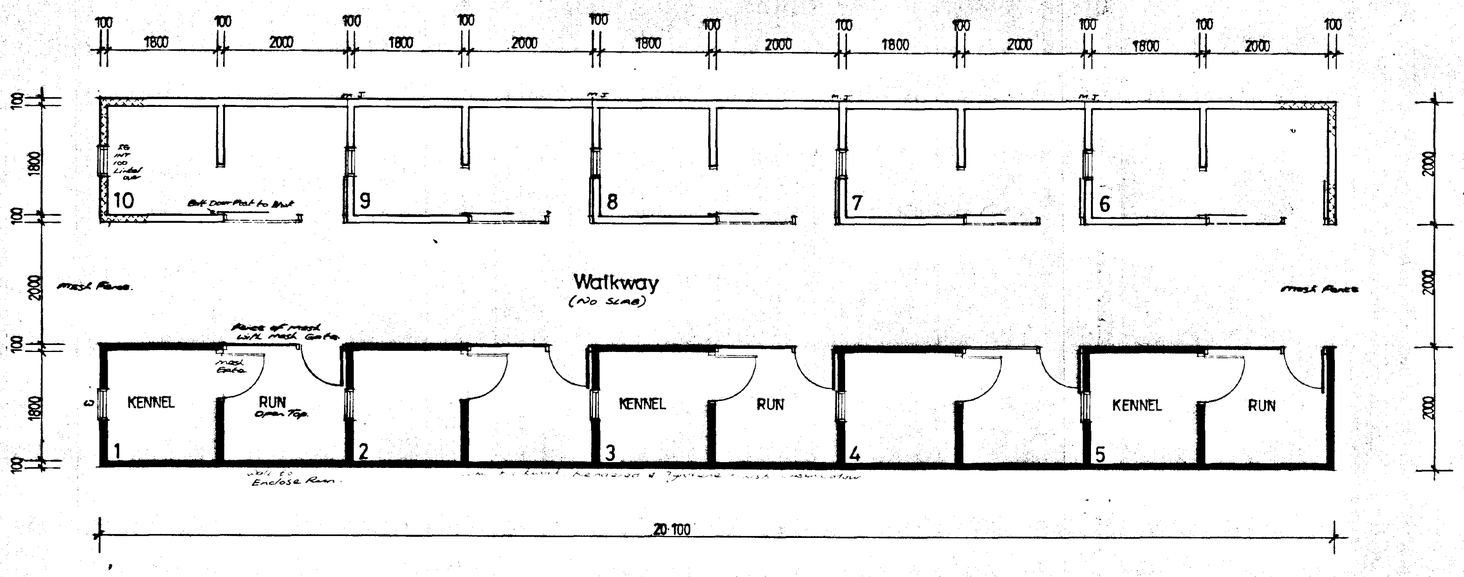

BUILDING AREA = 10 UNITS @ 3·6m x 2·1m = 40·0m²

PROPOSED FLOOR PLAN.

DETERMINED PLAN

SOUTH HOLLAND DC
HOUSING & PLANNING
- 3 OCT 1996
Ref. 0920/96

Architectural Design Services
S. J. Thrower
3 Newgate Road
Tydd St. Giles
Wisbech
Cambridgeshire
PE13 5LH
Telephone
01945 870022

Proposed Kennels for Domestic Use at The Bungalow, Broadgate, Sutton St. James.

For. Mr. & Mrs. K. Hagon.

Floor Plan / Elevations / Sections.

Drng no. SH/287/96.

SCALE	DATE	DRWN	CHKD
1-50, 1-100	SEPT 96	S.J.T	—