


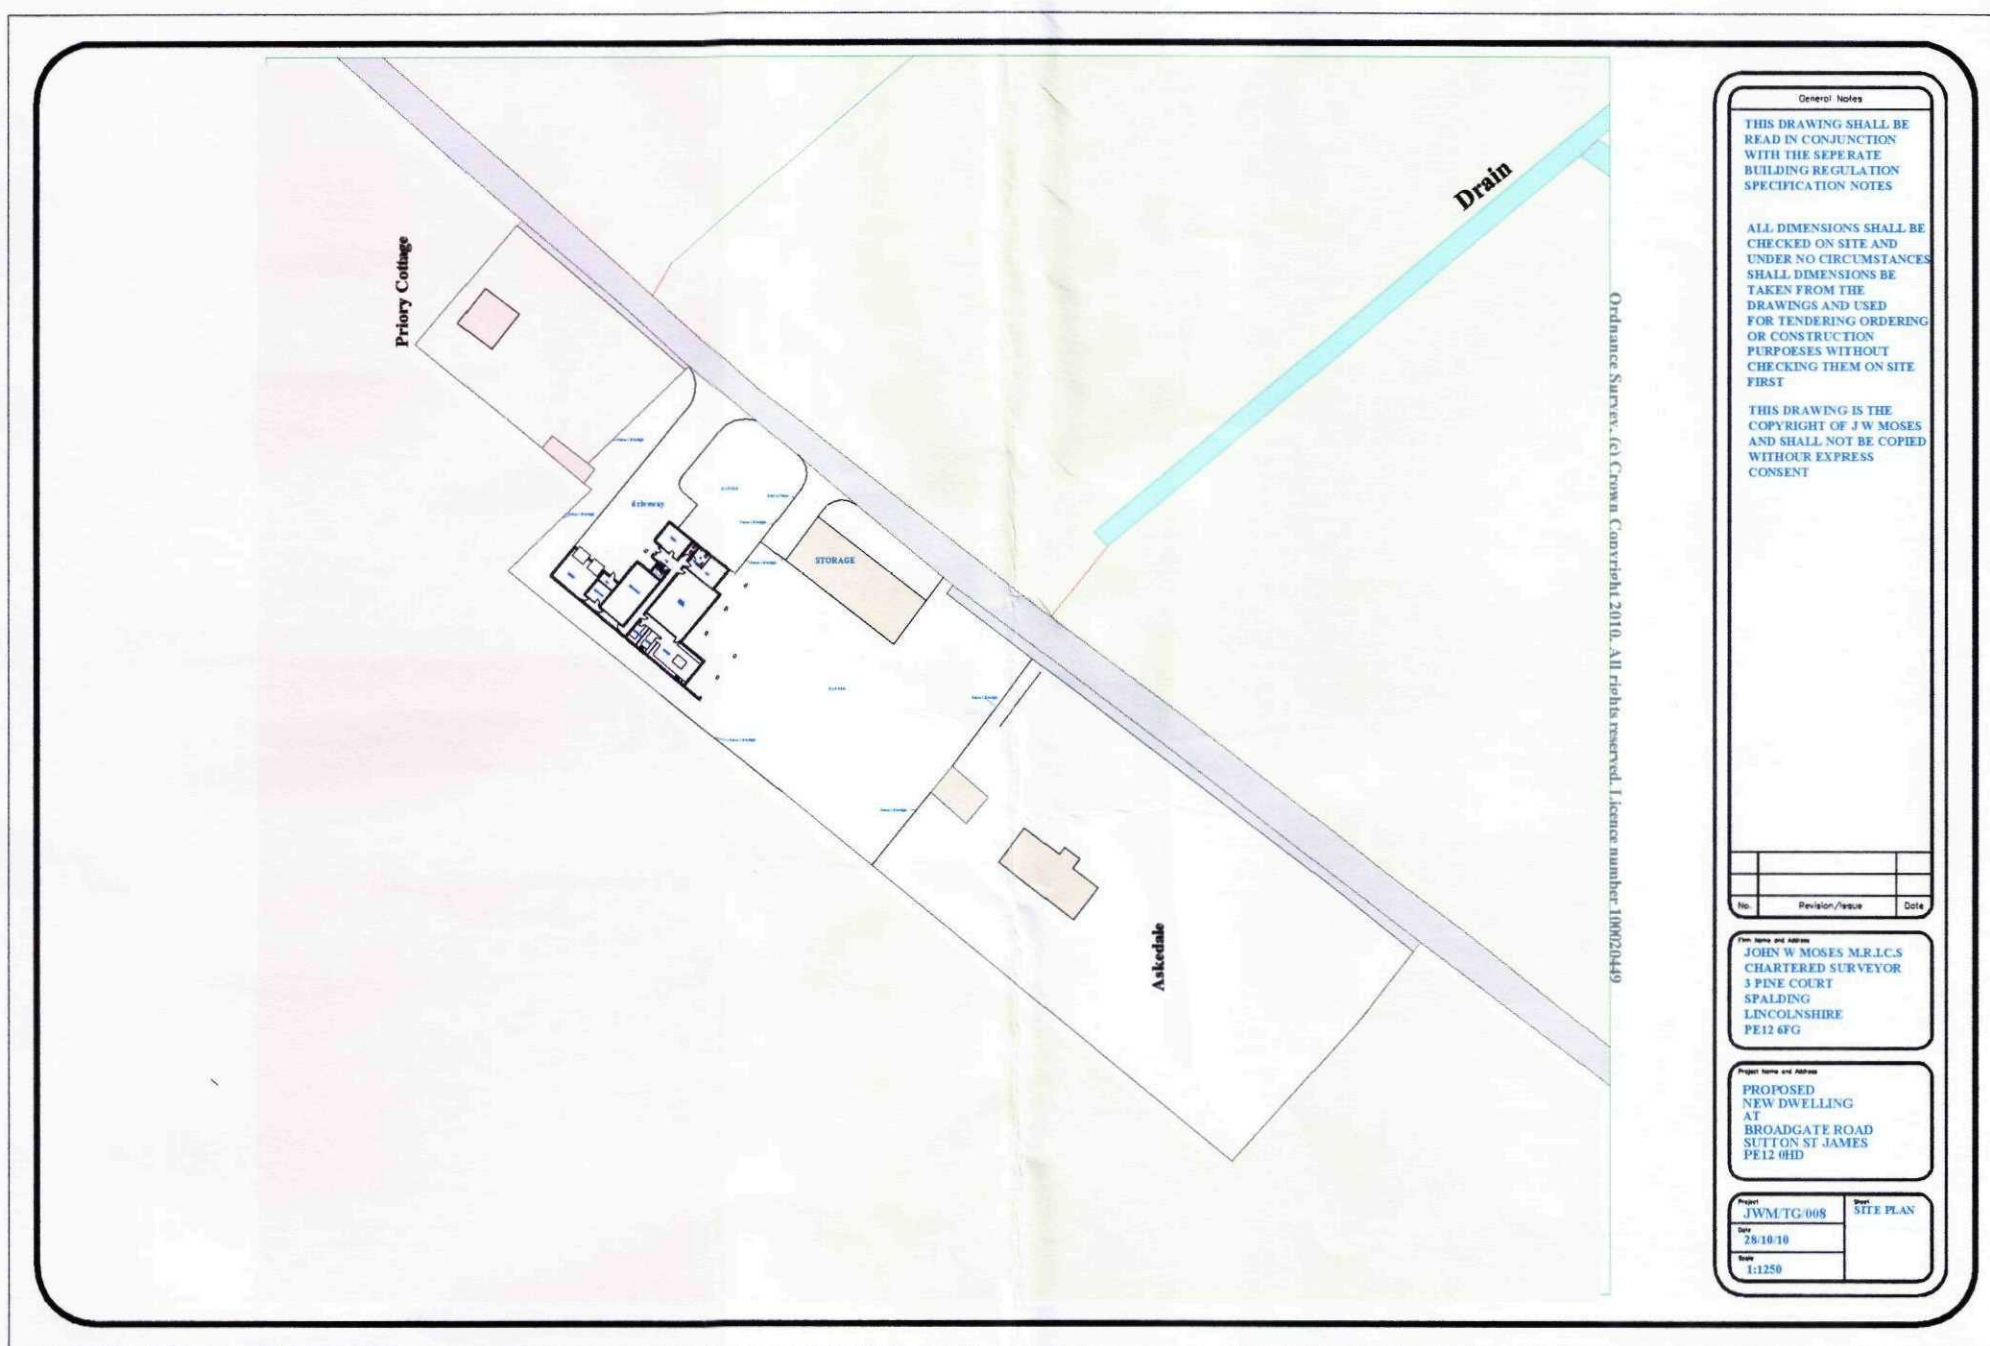

General Notes

THIS DRAWING SHALL BE READ IN CONJUNCTION WITH THE SEPARATE BUILDING REGULATION SPECIFICATION NOTES

ALL DIMENSIONS SHALL BE CHECKED ON SITE AND UNDER NO CIRCUMSTANCES SHALL DIMENSIONS BE TAKEN FROM THE DRAWINGS AND USED FOR TENDERING ORDERING OR CONSTRUCTION PURPOSES WITHOUT CHECKING THEM ON SITE FIRST

THIS DRAWING IS THE COPYRIGHT OF J W MOSES AND SHALL NOT BE COPIED WITHOUT EXPRESS CONSENT

No.	Revision/Change	Date

For J W MOSES M.B.L.C.S.
CHARTERED SURVEYOR
3 PINE COURT
SPALDING
LINCOLNSHIRE
PE12 6FG

Project Name and Address
PROPOSED
NEW DWELLING
AT
BROADGATE ROAD
SUTTON ST JAMES
PE12 0HD

Client
JWMO/TC/008
26/10/10
1:1250

Site Plan

SHDC
Planning & Development
- 5 NOV 2010
Ref: 0929-10

2

3

1

4

GROUND FLOOR



General Notes

THIS DRAWING SHALL BE
READ IN CONJUNCTION
WITH THE SEPERATE
BUILDING REGULATION
SPECIFICATION NOTES

ALL DIMENSIONS SHALL BE
CHECKED ON SITE AND
UNDER NO CIRCUMSTANCES
SHALL DIMENSIONS BE
TAKEN FROM THE
DRAWINGS AND USED
FOR TENDERING ORDERING
OR CONSTRUCTION
PURPOSES WITHOUT
CHECKING THEM ON SITE
FIRST

THIS DRAWING IS THE
COPYRIGHT OF J W MOSES
AND SHALL NOT BE COPIED
WITHOUT EXPRESS
CONSENT

No. Revision/Issue Date

JOHN W MOSES M.R.I.C.S
CHARTERED SURVEYOR
3 PINE COURT
SPALDING
LINCOLNSHIRE
PE12 6FG

PROPOSED
NEW DWELLING
AT
BROADGATE ROAD
SUTTON ST JAMES
PE12 0HD


Project
JWM/TG/001
28/10/10
1:100

PROPOSED
PLAN

SHDC
Planning & Development

- 5 NOV 2010

Ref: 0929-10

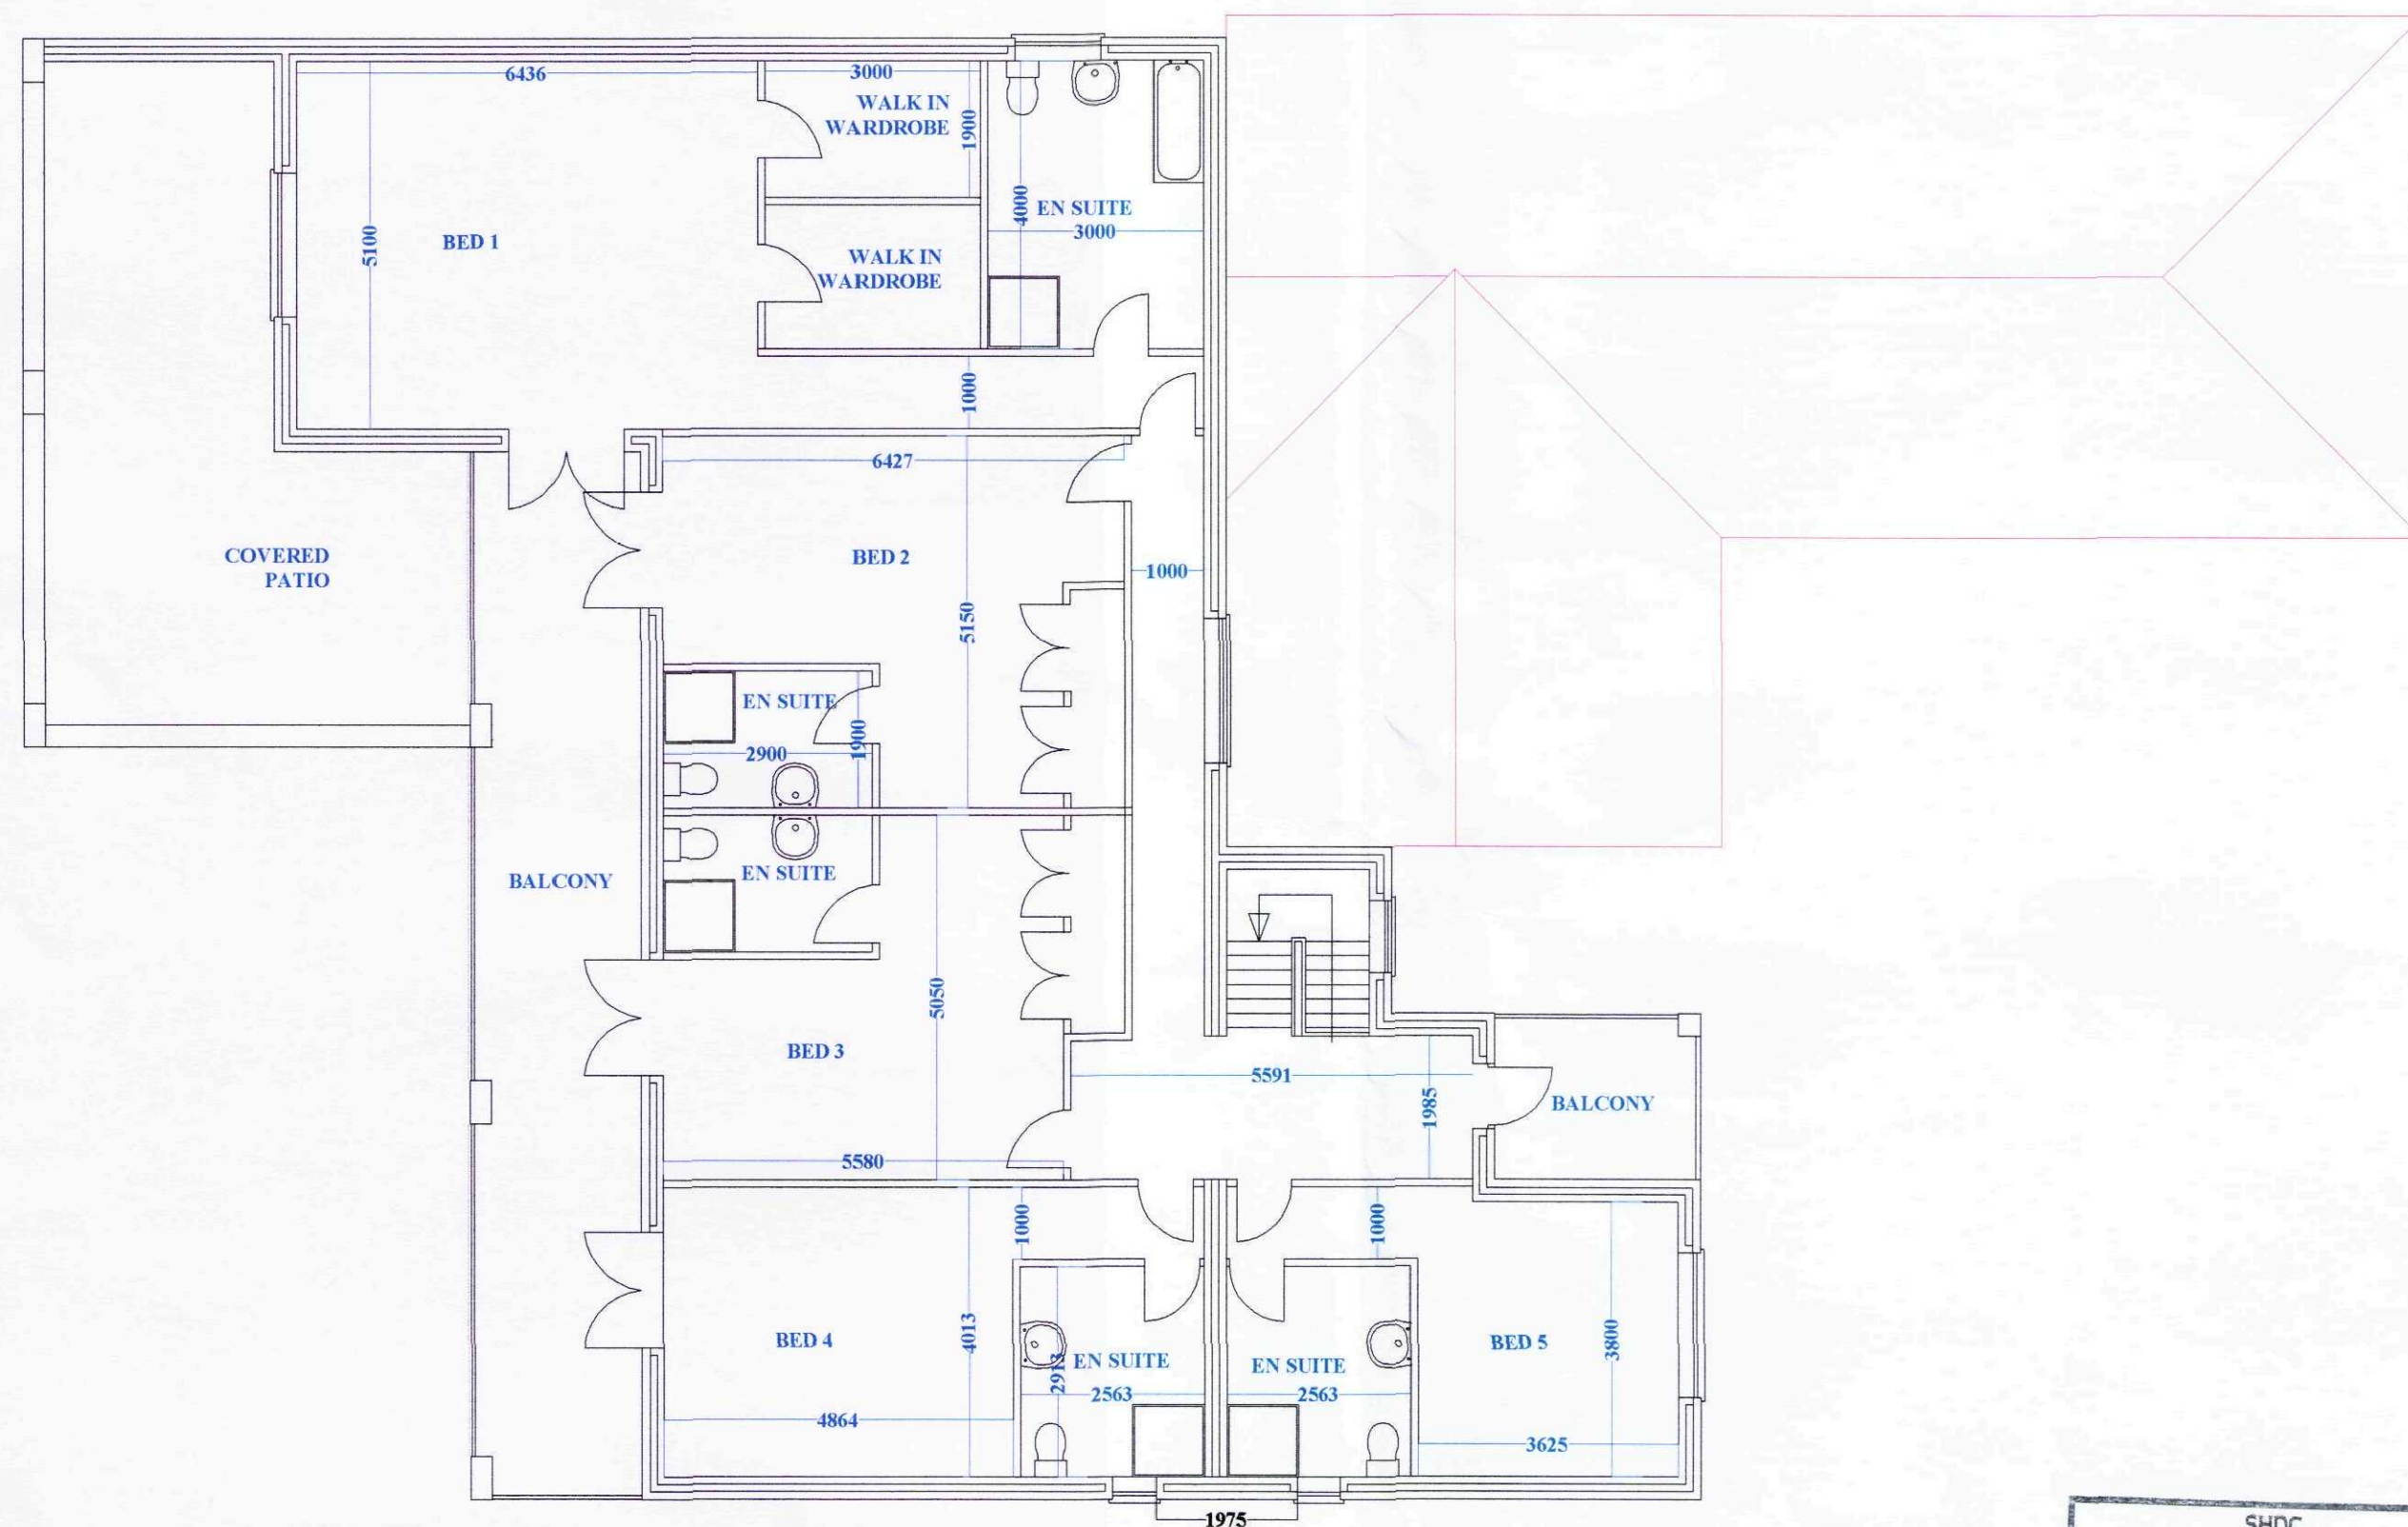

FIRST FLOOR

SHDC
Planning & Development
- 5 NOV 2010
Ref: 0929-10

General Notes

THIS DRAWING SHALL BE READ IN CONJUNCTION WITH THE SEPERATE BUILDING REGULATION SPECIFICATION NOTES

ALL DIMENSIONS SHALL BE CHECKED ON SITE AND UNDER NO CIRCUMSTANCES SHALL DIMENSIONS BE TAKEN FROM THE DRAWINGS AND USED FOR TENDERING ORDERING OR CONSTRUCTION PURPOSES WITHOUT CHECKING THEM ON SITE FIRST

THIS DRAWING IS THE COPYRIGHT OF J W MOSES AND SHALL NOT BE COPIED WITHOUR EXPRESS CONSENT

No.	Revision/Issue	Date

Firm Name and Address
JOHN W MOSES M.R.I.C.S
CHARTERED SURVEYOR
3 PINE COURT
SPALDING
LINCOLNSHIRE
PE12 6FG

Project Name and Address
PROPOSED
NEW DWELLING
AT
BROADGATE ROAD
SUTTON ST JAMES
PE12 0HD

Project JWM/TG/002	Sheet PROPOSED PLAN
Date 28/10/10	
Scale 1:100	



SHDC
Planning & Development
- 5 NOV 2010
Ref: 0929-10

General Notes

THIS DRAWING SHALL BE
READ IN CONJUNCTION
WITH THE SEPERATE
BUILDING REGULATION
SPECIFICATION NOTES

ALL DIMENSIONS SHALL BE
CHECKED ON SITE AND
UNDER NO CIRCUMSTANCES
SHALL DIMENSIONS BE
TAKEN FROM THE
DRAWINGS AND USED
FOR TENDERING ORDERING
OR CONSTRUCTION
PURPOSES WITHOUT
CHECKING THEM ON SITE
FIRST

THIS DRAWING IS THE
COPYRIGHT OF J W MOSES
AND SHALL NOT BE COPIED
WITHOUT EXPRESS
CONSENT

No.	Revision/Issue	Date

Firm Name and Address
JOHN W MOSES M.R.I.C.S
CHARTERED SURVEYOR
3 PINE COURT
SPALDING
LINCOLNSHIRE
PE12 6FG

Project Name and Address
PROPOSED
NEW DWELLING
AT
BROADGATE ROAD
SUTTON ST JAMES
PE12 0HD

Project JWM/TG/004	Sheet ELEVATION 1
Date 28/10/10	
Scale 1:100	



SHDC
Planning & Development
- 5 NOV 2010
Ref: 0929-10

General Notes

THIS DRAWING SHALL BE READ IN CONJUNCTION WITH THE SEPERATE BUILDING REGULATION SPECIFICATION NOTES

ALL DIMENSIONS SHALL BE CHECKED ON SITE AND UNDER NO CIRCUMSTANCES SHALL DIMENSIONS BE TAKEN FROM THE DRAWINGS AND USED FOR TENDERING ORDERING OR CONSTRUCTION PURPOSES WITHOUT CHECKING THEM ON SITE FIRST

THIS DRAWING IS THE COPYRIGHT OF J W MOSES AND SHALL NOT BE COPIED WITHOUR EXPRESS CONSENT

No.	Revision/Issue	Date

Firm Name and Address
JOHN W MOSES M.R.I.C.S
CHARTERED SURVEYOR
3 PINE COURT
SPALDING
LINCOLNSHIRE
PE12 6FG

Project Name and Address
PROPOSED
NEW DWELLING
AT
BROADGATE ROAD
SUTTON ST JAMES
PE12 0HD

Project JWM/TG/005	Sheet ELEVATION 2
Date 28/10/10	
Scale 1:100	



SHDC
Planning & Development
~ 5 NOV 2010
Ref: 0929-10

General Notes

THIS DRAWING SHALL BE
READ IN CONJUNCTION
WITH THE SEPERATE
BUILDING REGULATION
SPECIFICATION NOTES

ALL DIMENSIONS SHALL BE
CHECKED ON SITE AND
UNDER NO CIRCUMSTANCES
SHALL DIMENSIONS BE
TAKEN FROM THE
DRAWINGS AND USED
FOR TENDERING ORDERING
OR CONSTRUCTION
PURPOSES WITHOUT
CHECKING THEM ON SITE
FIRST


THIS DRAWING IS THE
COPYRIGHT OF J W MOSES
AND SHALL NOT BE COPIED
WITHOUR EXPRESS
CONSENT

No.	Revision/Issue	Date

Firm Name and Address
JOHN W MOSES M.R.I.C.S
CHARTERED SURVEYOR
3 PINE COURT
SPALDING
LINCOLNSHIRE
PE12 6FG

Project Name and Address
PROPOSED
NEW DWELLING
AT
BROADGATE ROAD
SUTTON ST JAMES
PE12 0HD

Project JWM/TG/006	Sheet ELEVATION 3
Date 28/10/10	
Scale 1:100	

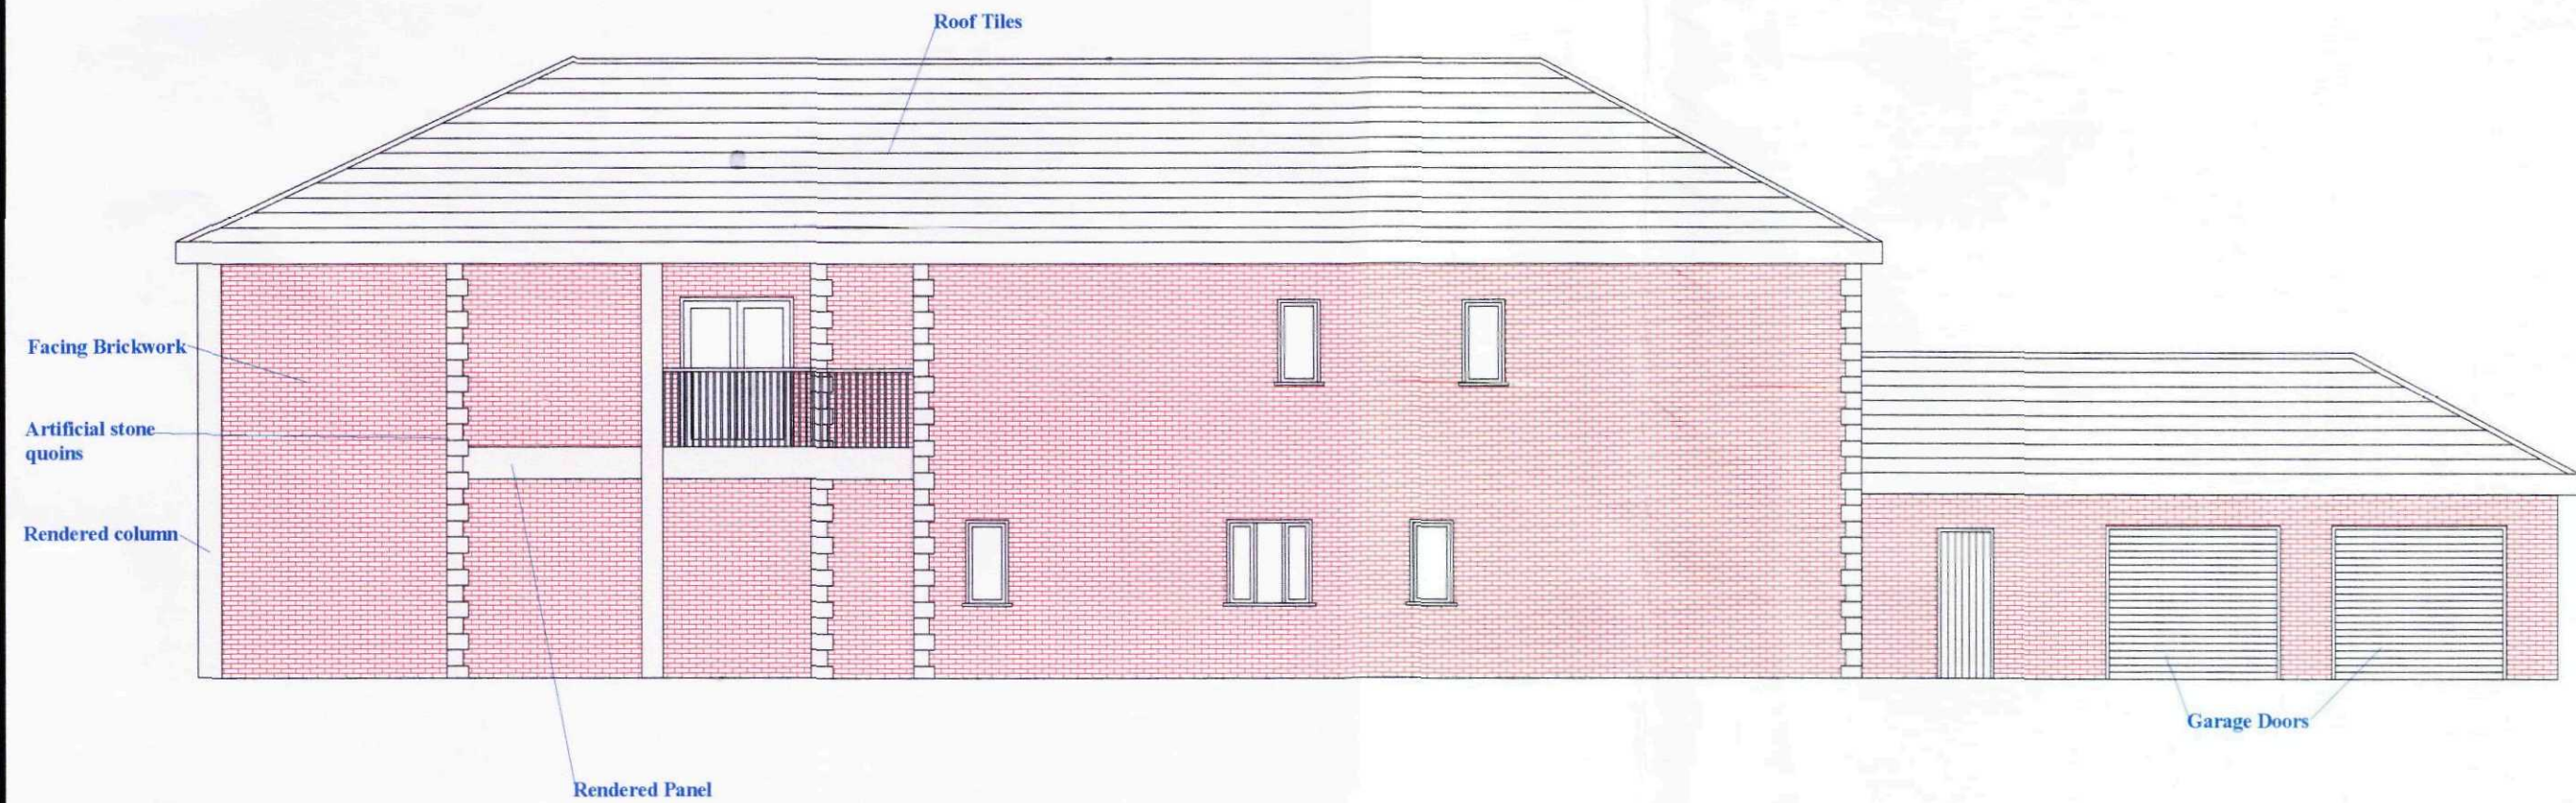

SHDC
Planning & Development
- 5 NOV 2010
Ref: 0929-10

General Notes

THIS DRAWING SHALL BE
READ IN CONJUNCTION
WITH THE SEPERATE
BUILDING REGULATION
SPECIFICATION NOTES

ALL DIMENSIONS SHALL BE
CHECKED ON SITE AND
UNDER NO CIRCUMSTANCES
SHALL DIMENSIONS BE
TAKEN FROM THE
DRAWINGS AND USED
FOR TENDERING ORDERING
OR CONSTRUCTION
PURPOSES WITHOUT
CHECKING THEM ON SITE
FIRST

THIS DRAWING IS THE
COPYRIGHT OF J W MOSES
AND SHALL NOT BE COPIED
WITHOUT EXPRESS
CONSENT

No.	Revision/Issue	Date

Firm Name and Address
JOHN W MOSES M.R.I.C.S
CHARTERED SURVEYOR
3 PINE COURT
SPALDING
LINCOLNSHIRE
PE12 6FG

Project Name and Address
PROPOSED
NEW DWELLING
AT
BROADGATE ROAD
SUTTON ST JAMES
PE12 0HD

Project JWM/TG/007	Sheet ELEVATION 4
Date 28/10/10	
Scale 1:100	