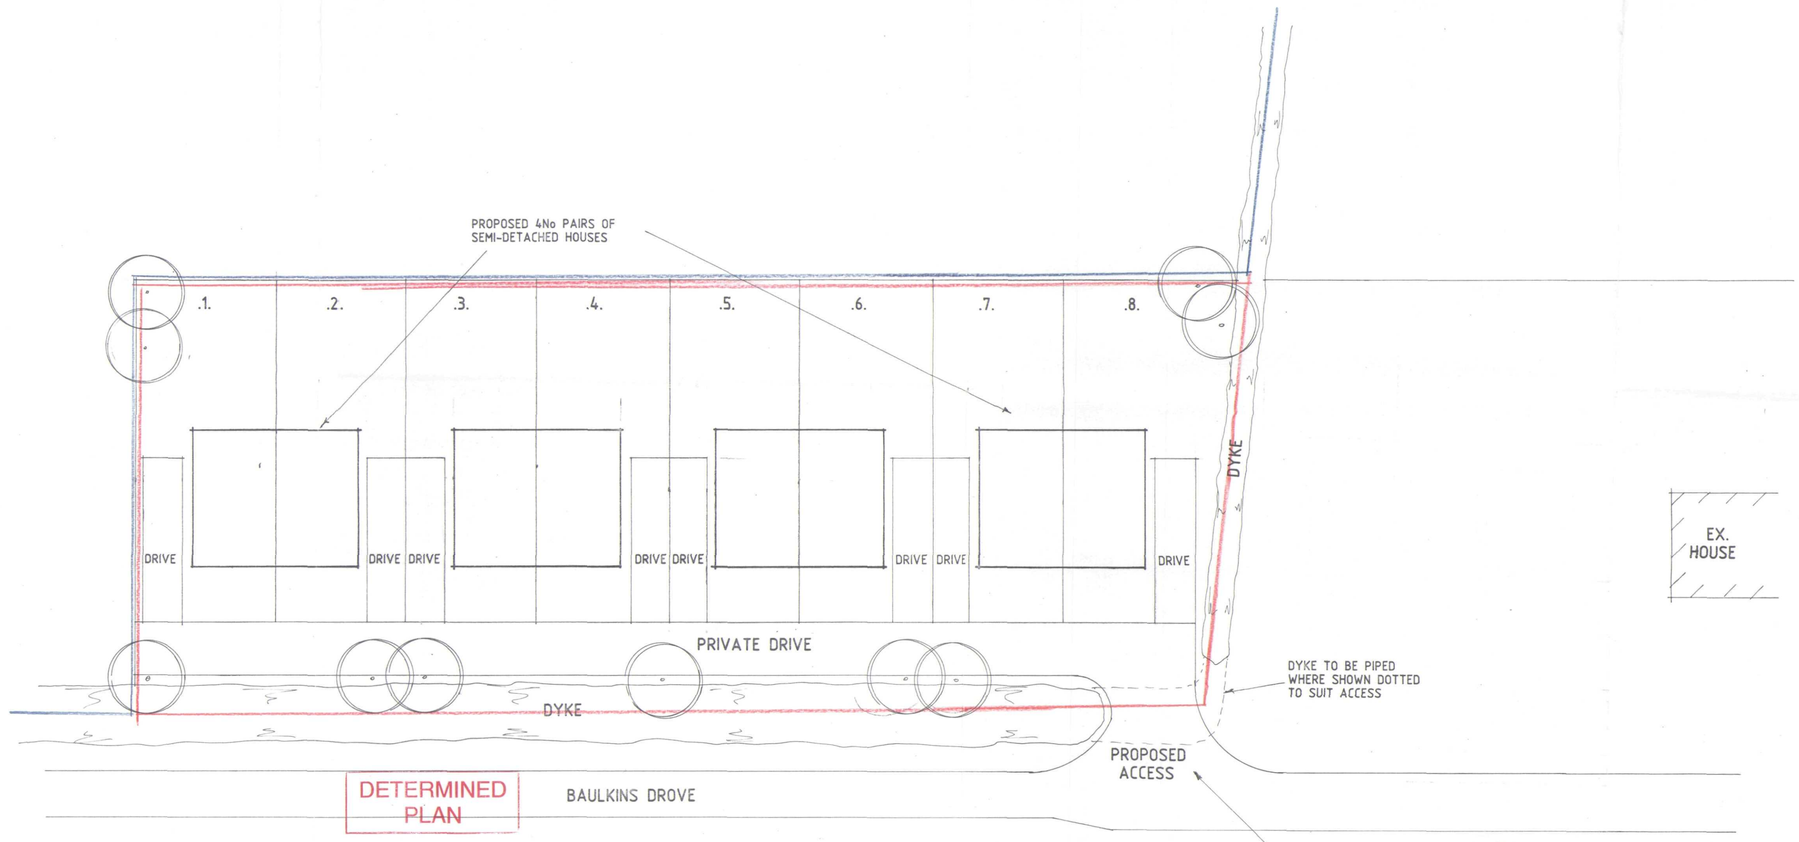


NOTE

THIS IS AN INDICATIVE LAYOUT ONLY

EX. HOUSE

AMENDED PLAN
Ref. A1

SHDC Planning & Development
24 NOV 2004
Ref: 0933/04

DETERMINED PLAN

SITE PLAN

Status DESIGN
CONSULTANTS IN ARCHITECTURE & PLANNING

PROPOSED RESIDENTIAL DEVALOPMENT FOR 8No AFFORDABLE HOUSES AT BAULKINS DROVE, SUTTON ST. JAMES FOR

MR. P. HEANES.

1:200	SD04-028/4
NOV-04	B.GILHAM.

2 Edinburgh Walk, Holbeach,
Spalding, Lincs. PE12 7AP
Tel: 01406 424343 Fax: 01406 490702