
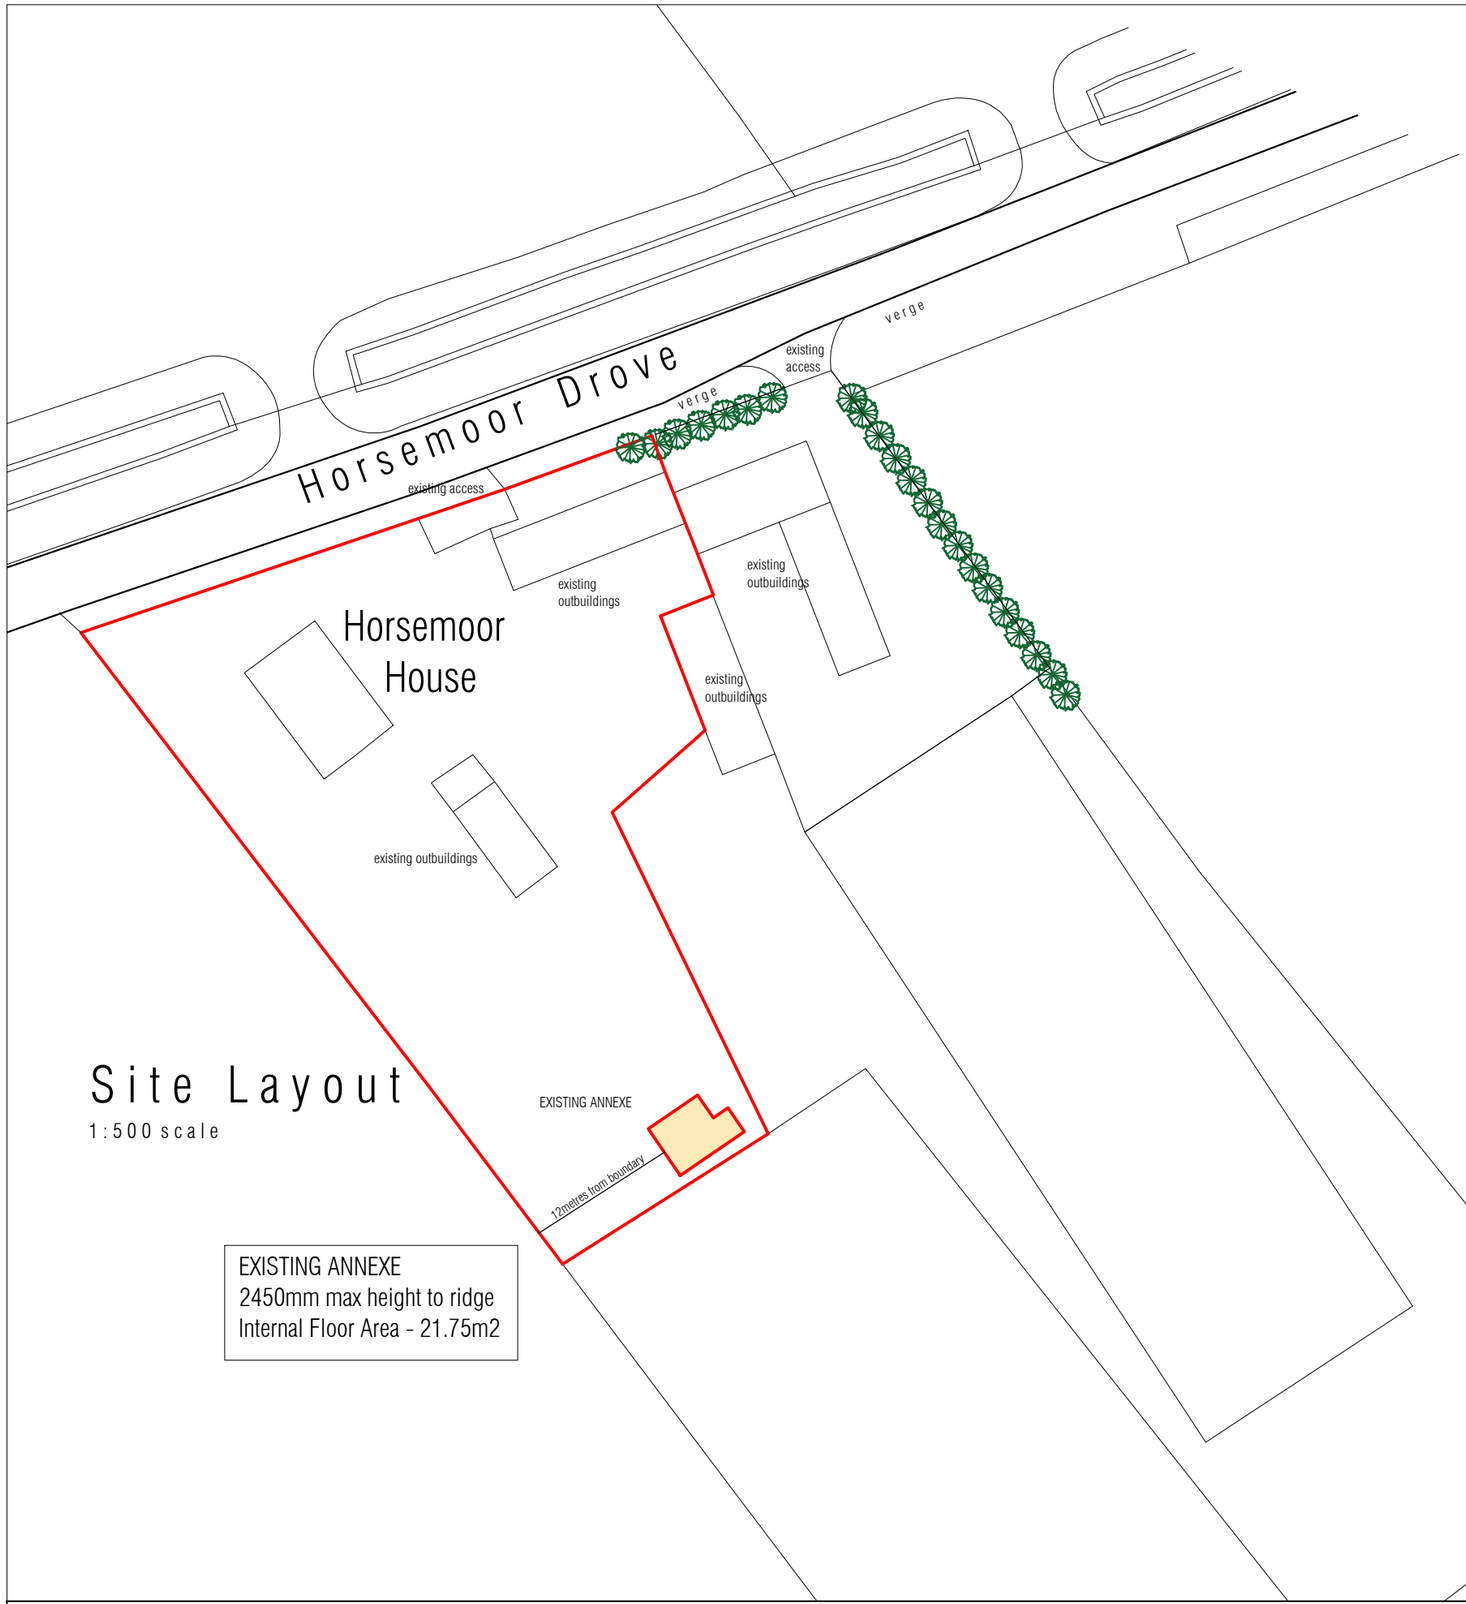


Site Layout

1:500 scale

EXISTING ANNEXE
2450mm max height to ridge
Internal Floor Area - 21.75m2

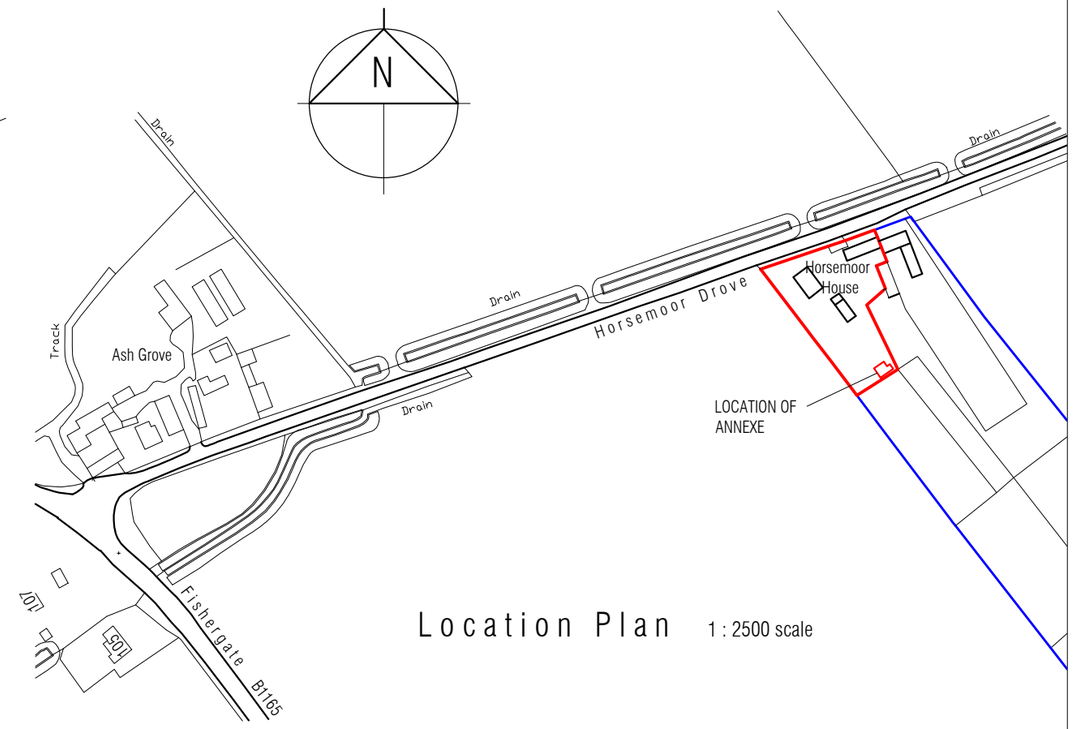

Location Plan 1 : 2500 scale

mlp Moulton Land and Planning
moultonlandandplanning.co.uk 21 Main Road Collyweston Stamford PE9 3PF
mob 07484 101655 e-mail alan@moultonland.co.uk

Project
Horsemoor House
Horsemoor Drove Sutton St James
Family Annexe Unit

Drawing
Location Plan
Site Layout

date Sept 2025
scale(s) 1:2500 & 1:500 @A3
DRG. No. HOR 24 / 01