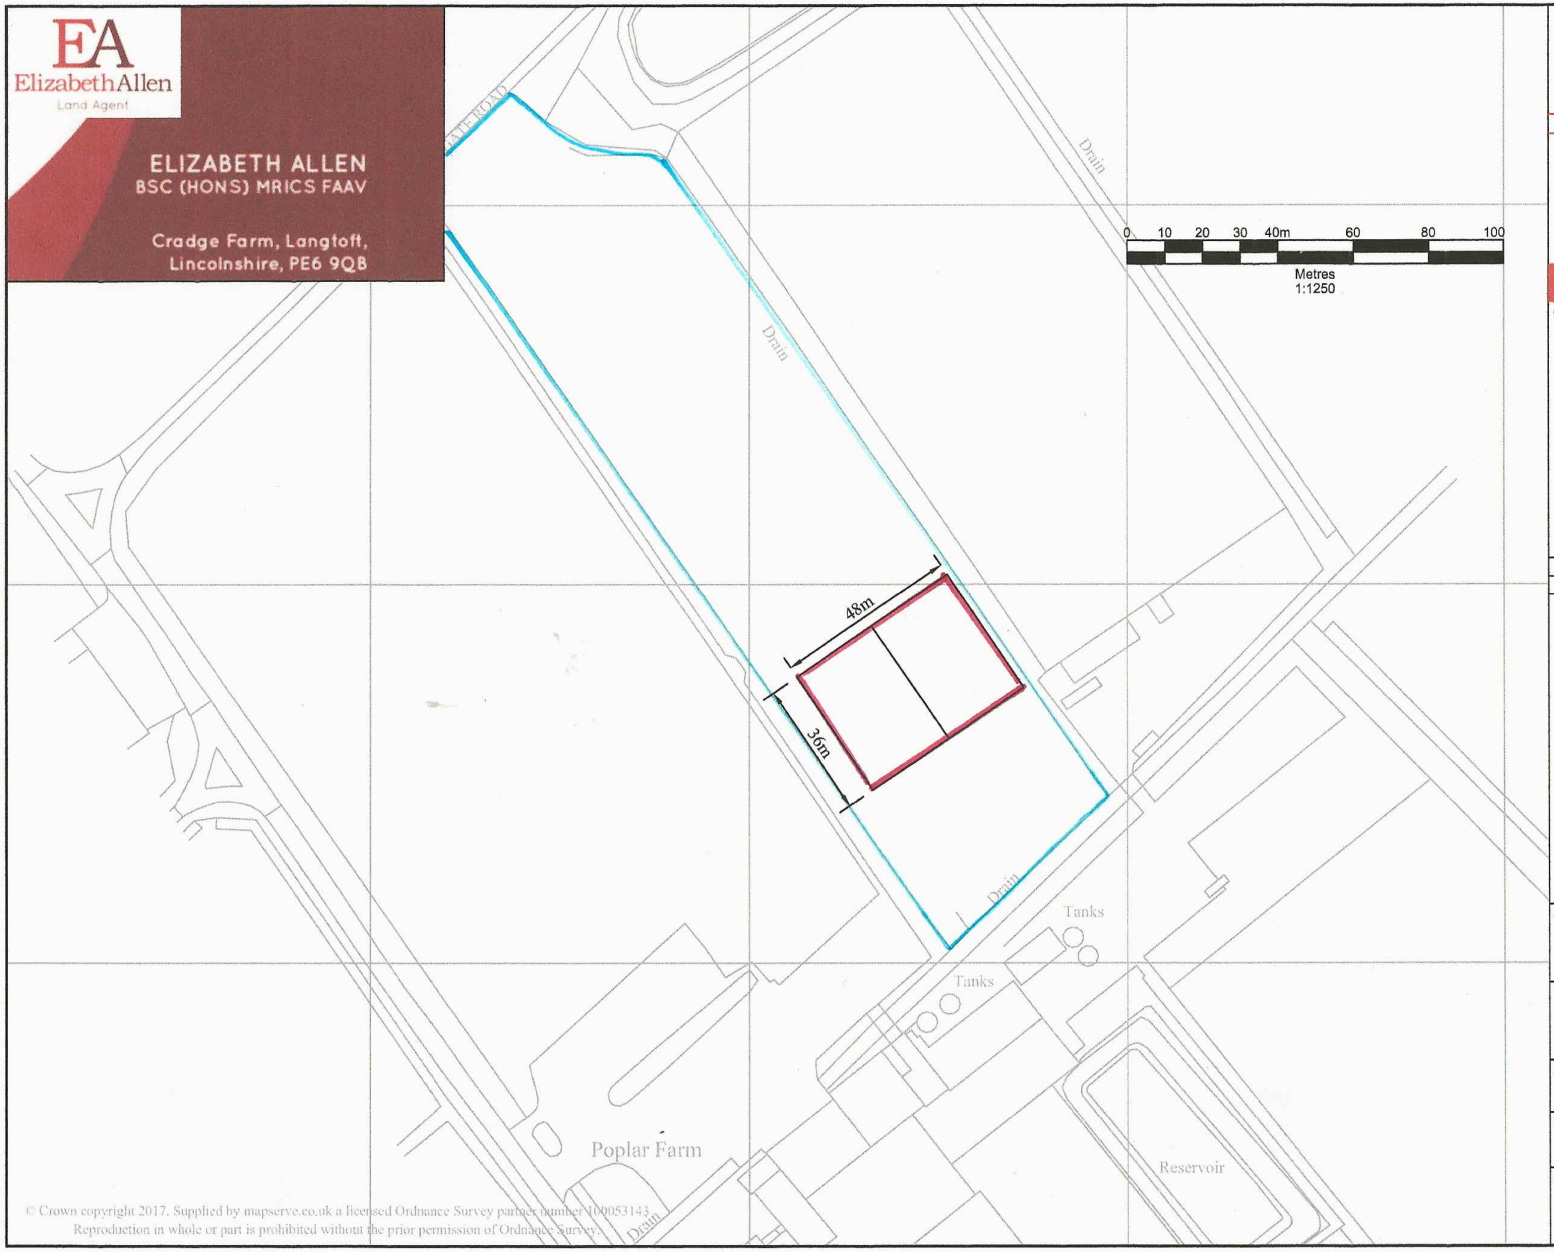


© Crown copyright 2017. Supplied by mapserve.co.uk a licensed Ordnance Survey partner number 100053143.
Reproduction in whole or part is prohibited without the prior permission of Ordnance Survey.

ElizabethAllen
Land Agent

ELIZABETH ALLEN
BSC (HONS) MRICS FAAV

Cradge Farm, Langtoft,
Lincolnshire, PE6 9QB

TOLETHORPE

Surveying • Engineering • Environmental

T.W. Barker Ltd
Hall Farm Cottages
Little Casterton, Stamford
Lincolnshire PE9 4BE
M 07736 009237
E enquiries@tolethorpe.net

www.tolethorpe.net

Client

AWE Horticulture
Poplar Farm
Old Fendyke
Sutton St. James
Spalding
PE12 0HE

Rev	Description	Date	By
01	building position corrected	07/09/18	TB

Notes

All dimensions given in metres.

Project

AWE Horticulture
Proposed New Building

Title

Location Plan

Drawing No.	*Rev.*
PF030918-001	R01
Date	*Drawn By*
03/09/2018	TWB

Drawing Scale

1:1250 @ A3