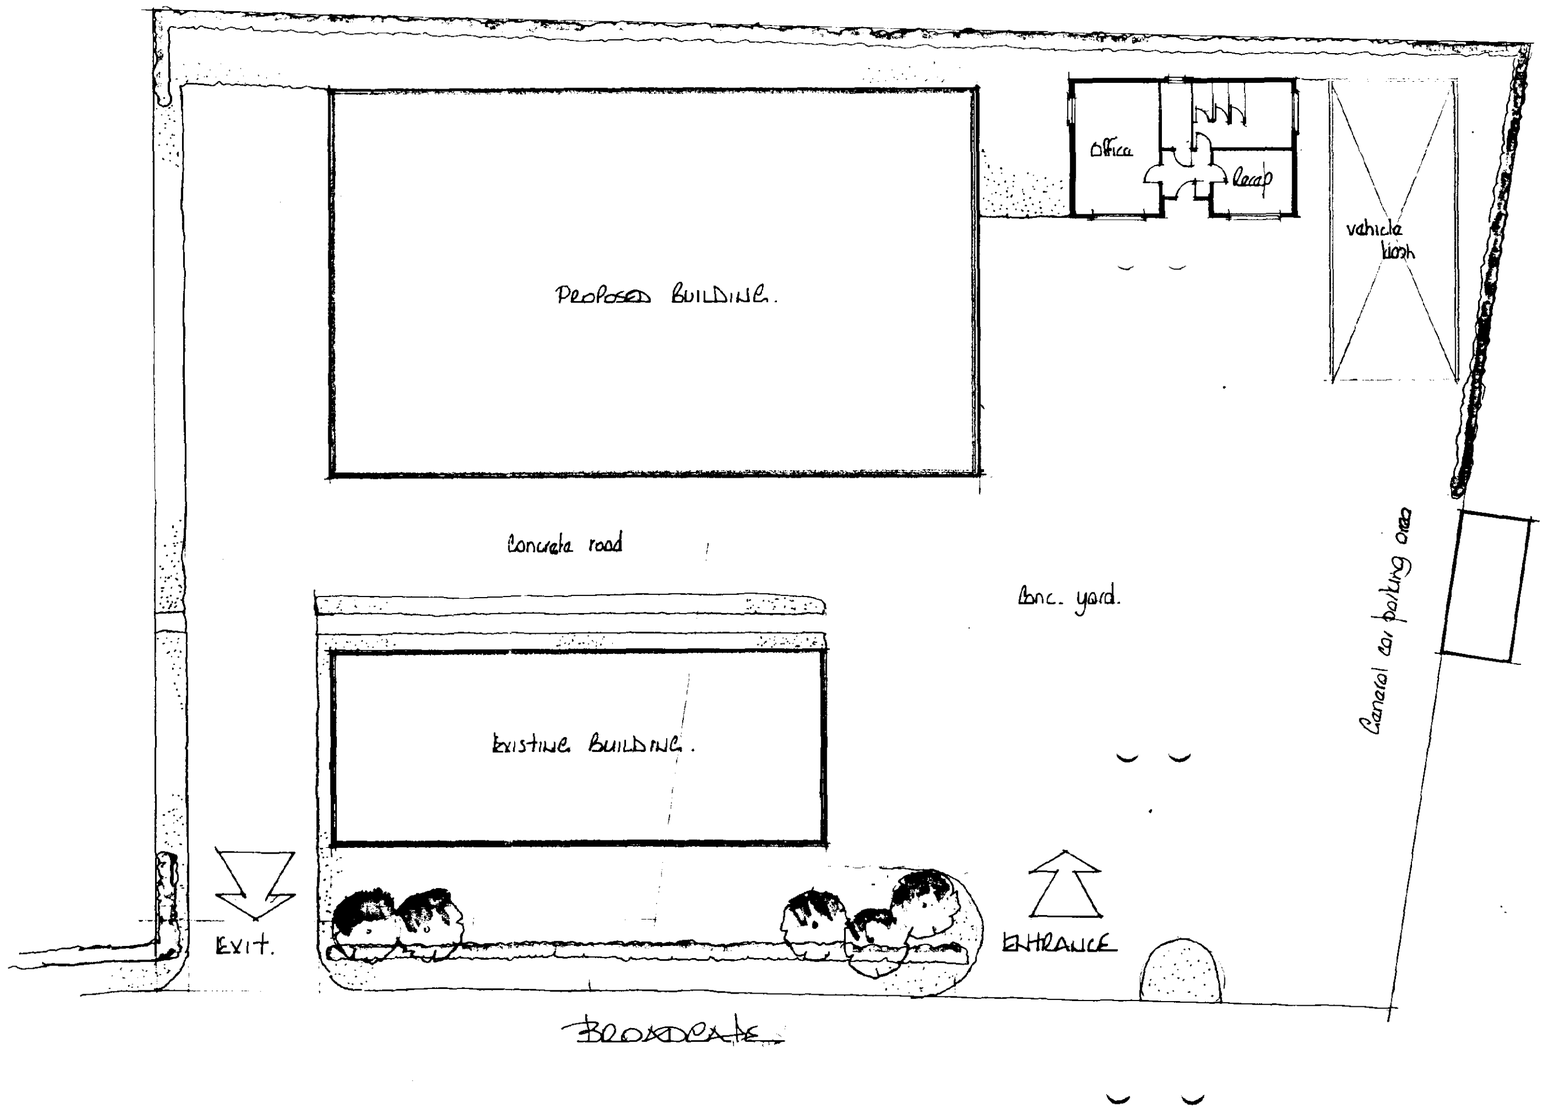

Broadgate Builders

SHDC
Planning & Development
14 AUG 2002
Ref 0943/02

Broadgate Builders (Spalding) Limited
Broadgate House, Weston Hills, Spalding, Lincolnshire, PE12 6DB.
Telephone: Holbeach (0406) 380532

TITLE
TERRY GRIFFITH'S POTATOES
POTATO MERCHANT
SUTTON ST JAMES
SPALDING.
Site Layout Plan.

DATE MARCH 91	DRAWN AL
DRWG. No.	SCALE 1:200 approx

REVISIONS	DES.	DATE	SIGN

PLANNING	BUILDING REGS.
CHECK BY	

THIS DRAWING MUST NOT BE REPRODUCED WITHOUT PERMISSION FROM BROADGATE BUILDERS (SPALDING) LTD.