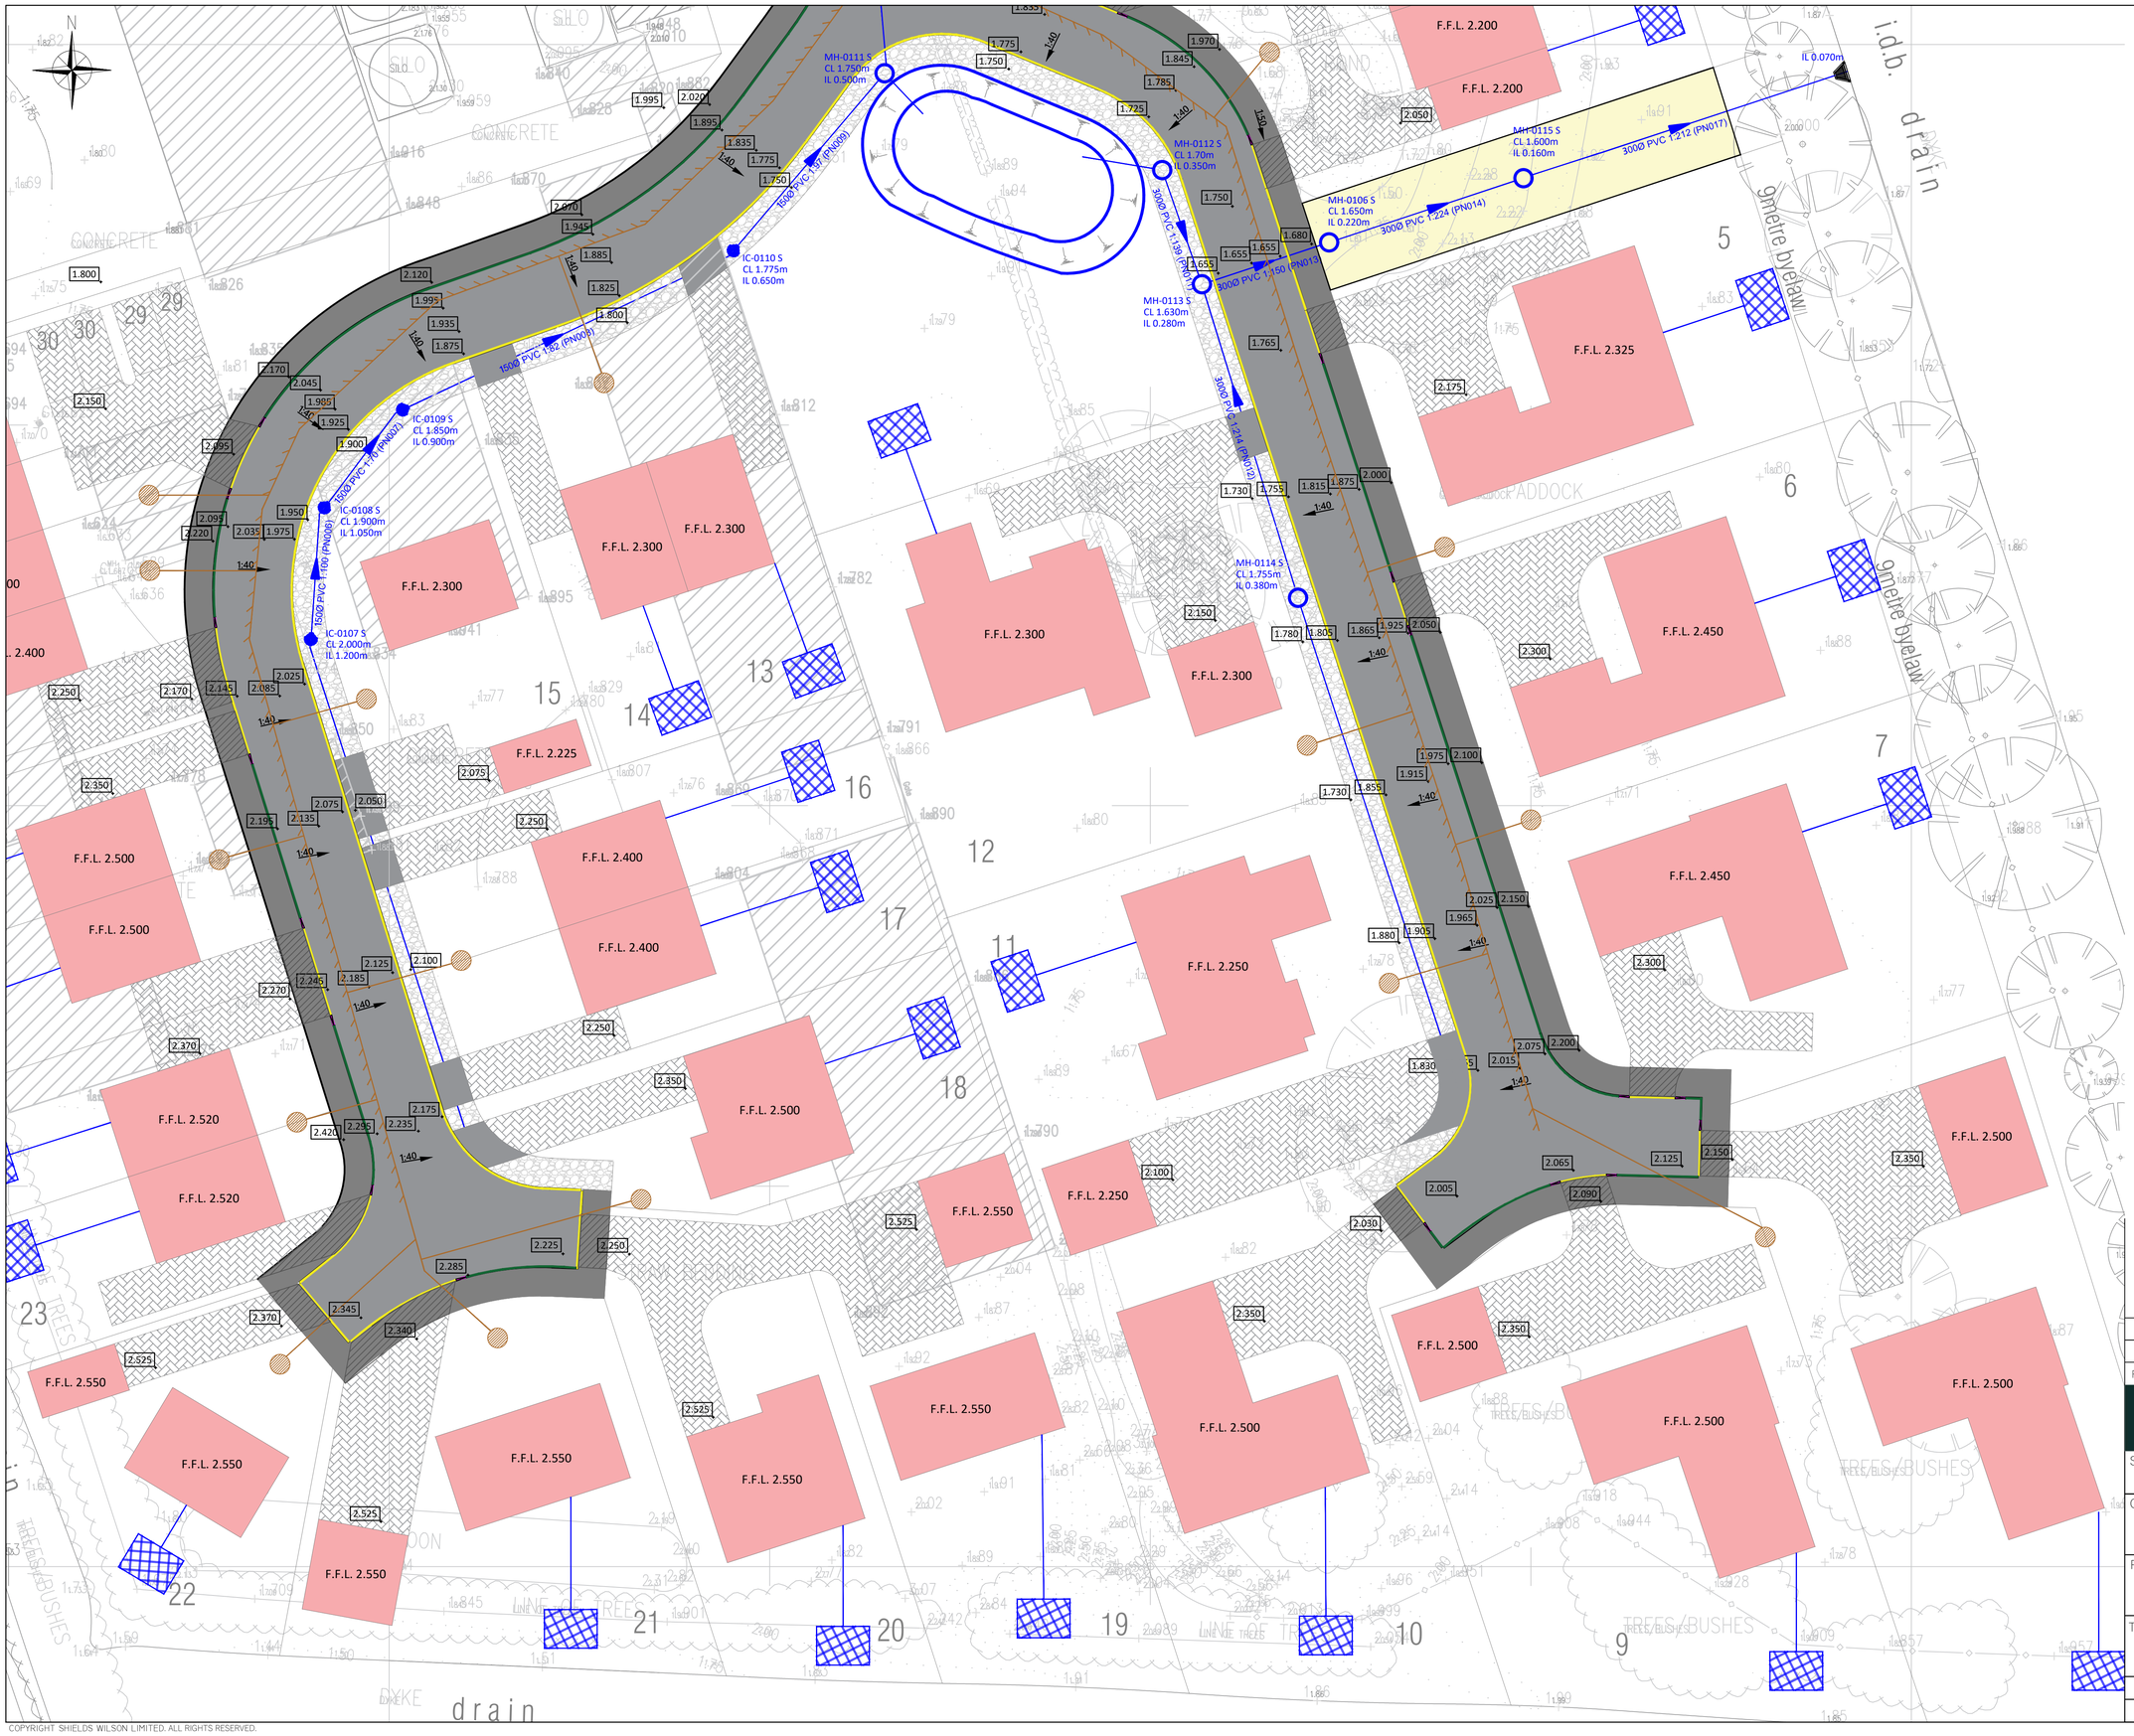


Key

- HB-HALF BATTERED KERB
- BN-BULLNOSE KERB
- TN-TRANSITION KERB
- EF-EDGING OF FOOTPATH
- Permeable Paving
- Tarmac
- Footpath
- Vehicular Crossing
- Gravel
- Proposed Levels (+3.000)
- Existing Levels (+ 3.000)
- Easement
- Private Soakaways
- Vacuum pot
- Surface Water Polypropylene Inspection Chamber (IC-0101 S, CL 4.000m, IL 3.300m)
- Private Storm Water Manhole (MH-0101 S, CL 4.000m, IL 2.800m)
- Existing rising main (1000 PVC 1.100 (PN001))
- Proposed Foul Water rising main (1000 PVC 1.100 (PN001))
- Surface Water Pipeline (1000 PVC 1.100 (PN001))
- Surface Water Perforated Pipeline (1000 PVC 1.100 (PN001))

Rev	Revision	Drn	App	Date
P3	FOR PLANNING	APW	APW	07/21
P2	PRELIMINARY – FOR APPROVAL	APW	APW	06/02

SHIELDS WILSON
e: info@shieldswilson.co.uk t: 01775 729252
STRUCTURAL AND CIVIL ENGINEERING

Status: FOR PLANNING

Client: Scenic Homes

Project: Chapelgate, Sutton St James

Title: Engineering drawing (Sheet 2 of2)

Date	27-05-2021	Scale @A1 1:200	Drawing No. 21-117/004	Rev P3
Appr				

COPYRIGHT SHIELDS WILSON LIMITED. ALL RIGHTS RESERVED.