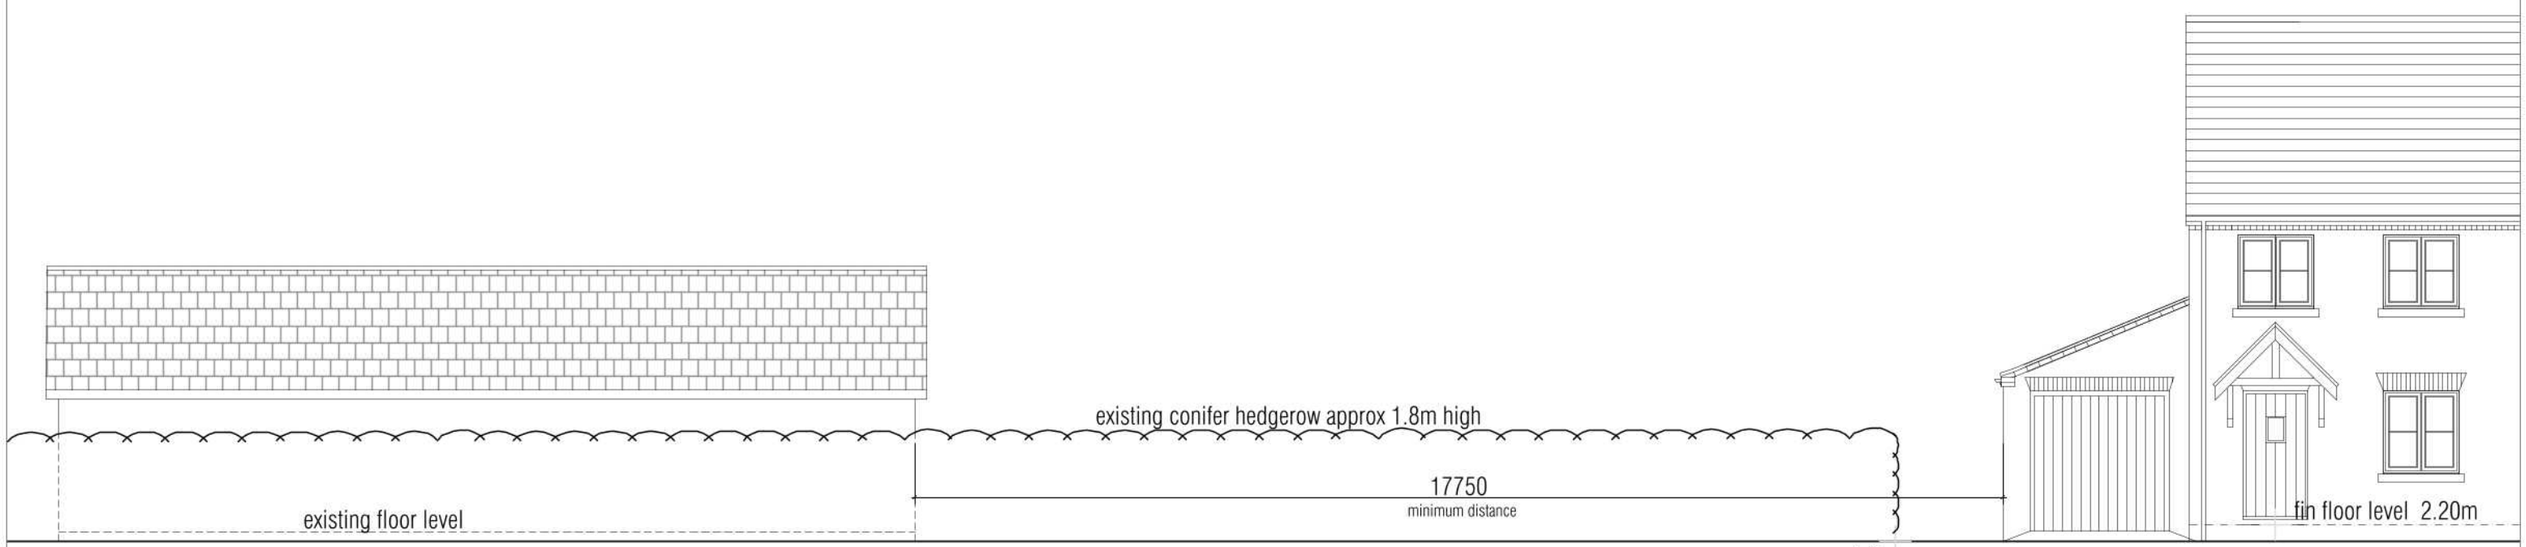


SECTION TO SHOW RELATIONSHIP BETWEEN No. 141 CHAPELGATE AND PLOT 1

mlp Moulton Land and Planning
moultonlandandplanning.co.uk 1 Chapel Court Wansford Peterborough PE8 6JF
tel 01780 782306 mob 07484 101655 e-mail alan@moultonland.co.uk

SH SCENIC HOMES

Project
Proposed Residential Development
Land to south of Chapelgate
Sutton St James, Lincs, PE12 0EF

Drawing
Section View
No.141 Chapelgate
& Plot 1

date November 2021
scale(s) 1:100 @A3
DRG. No. SCE/SSJ/PL Section