
THIS DRAWING MUST NOT BE REPRODUCED
WITHOUT WRITTEN PERMISSION FROM
ASHWOOD HOMES


NOTES

EXT. DOOR WINDOW & LINTEL SCHEDULE


ref	desc.	joinery ref.	lintel ref.
1	ent. frame	FE120 (opp.cat.)	L1/S 1500
2	window	SRV4N12	L1/S 2100
3	window	SRV210	L1/S 1500
4	window	SRV212	L1/S 1500
5	patio doors	1.8m wide	L1/S 2100
6	window	SRV213	L1/S 1500
7	window	SRV4N10	L1/HD 2100
8	window	SRV110	L1/HD 1050
9	ent. door frame	FNS	L1/S 1200
10	window	SRN10	L1/S 900
11	garage dr. frame	UF7070NS	L1/S 2700
12	splay bay	SP2/SRV112/SRV212/SRV132	L1/HD 2400


JOINERY REF'S - BOULTON & PAUL
SAFETY GLAZING AS INDICATED ON ELEVATIONS
LINTEL REF'S - I.G. LTD

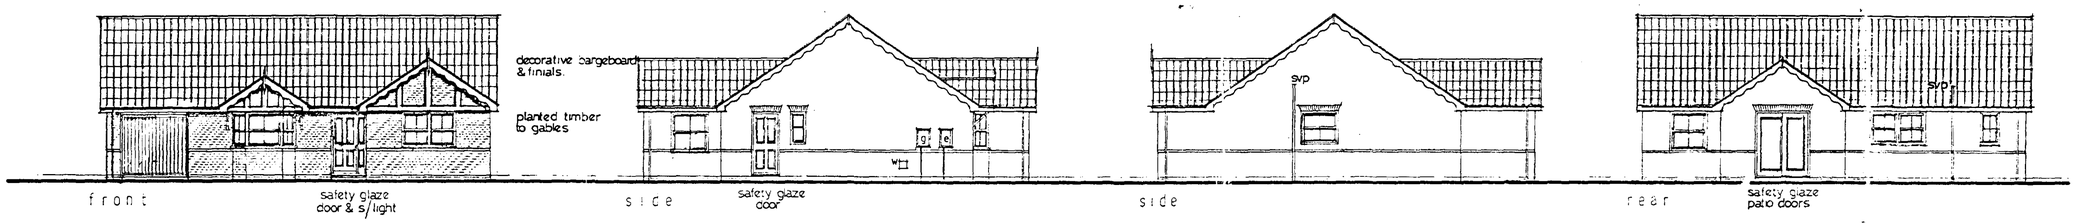

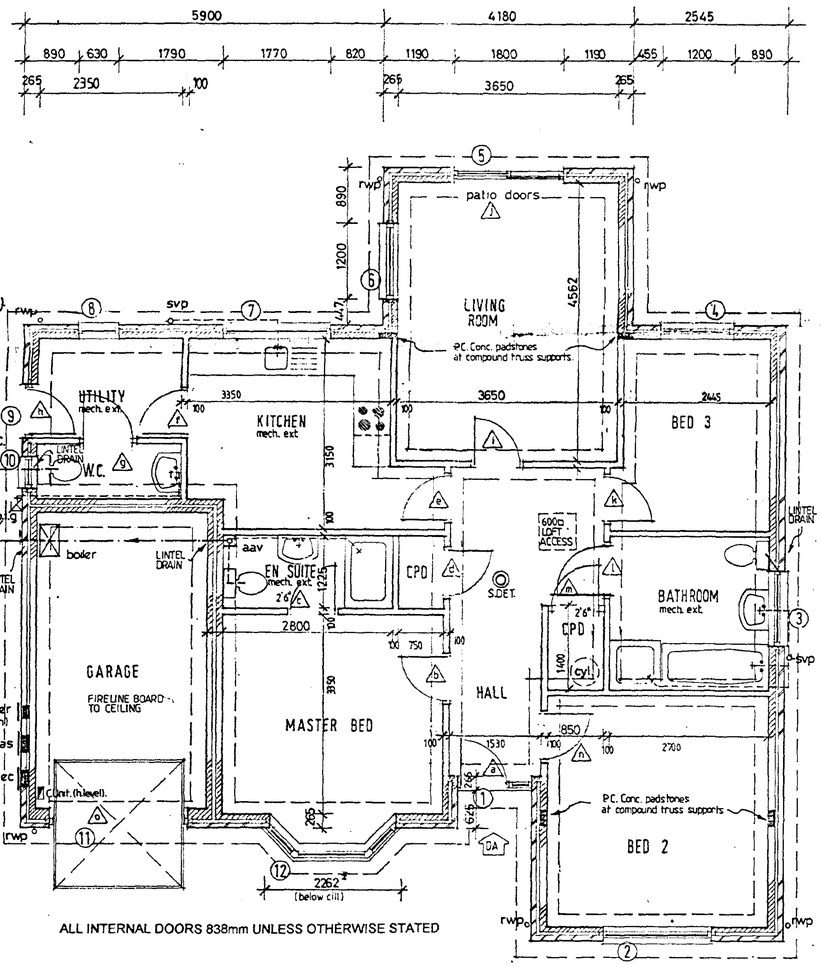


FLOOR LAYOUT

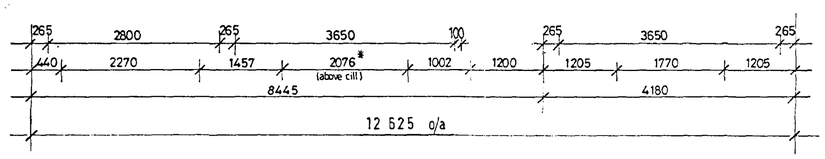

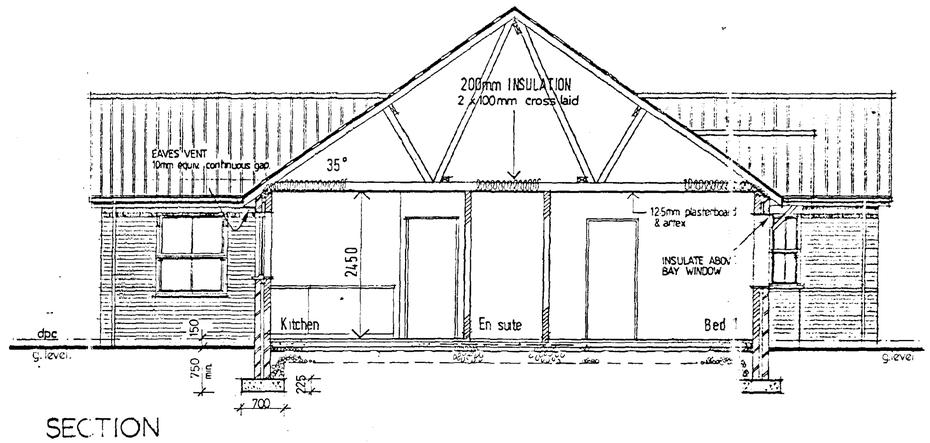

SECTION

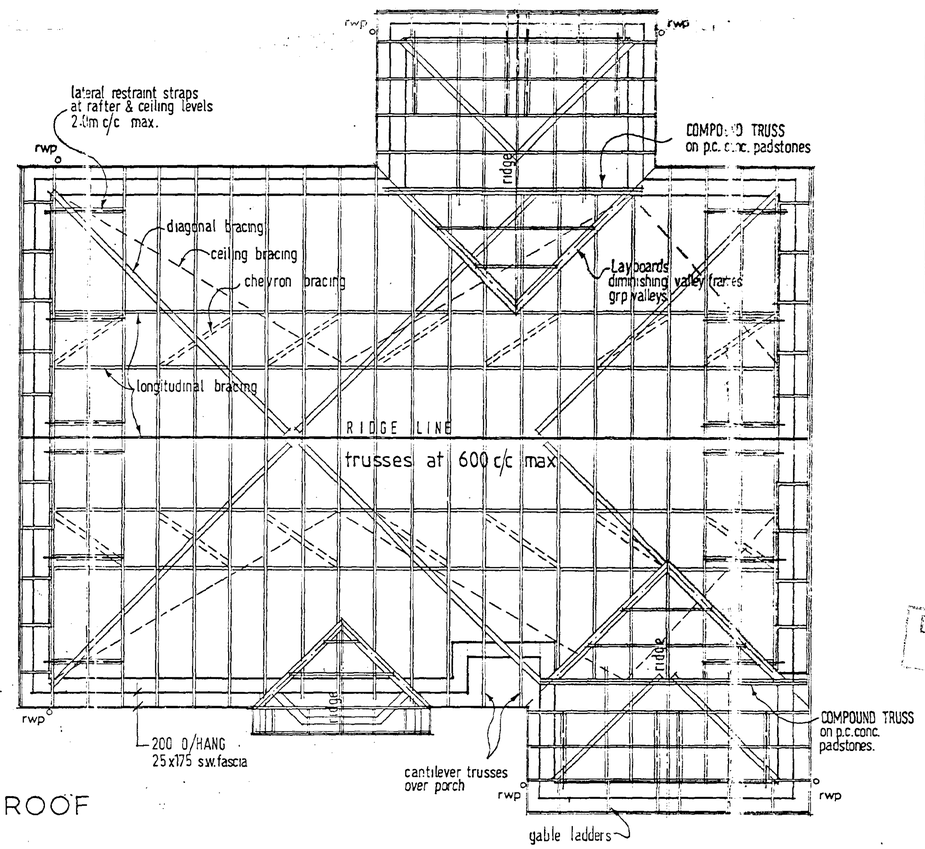

ROOF

SHDC
Plan... & Development
21 AUG 2002
Ref. 0958/02

Peter Humphrey Associates
ARCHITECTURAL DESIGN AND BUILDING

PROJECT
PROPOSED BUNGALOW
BELLS DROVE
SUTTON ST. JAMES

CLIENT TUDOR HOMES

DATE	SCALE	JOB No.
AUG 02	1: 50 1: 100	2741-1


DATE REVISED	DETAILS


DO NOT SCALE FROM THIS DRAWING
COPYRIGHT: THIS DRAWING MUST NOT BE ISSUED, LOANED OR COPIED WITHOUT THE CONSENT OF PETER HUMPHREY ASSOCIATES

Peter Humphrey Associates
ARCHITECTURAL DESIGN AND BUILDING
TELEPHONE 01945 466 966
39 OLD MARKET · WISBECH · CAMBS · PE13 1NB
E-MAIL phumphrey@phumphreyarchitectural.co.uk
British Institute of Architectural Technologists

8130-11887

SITE PLAN 1:200

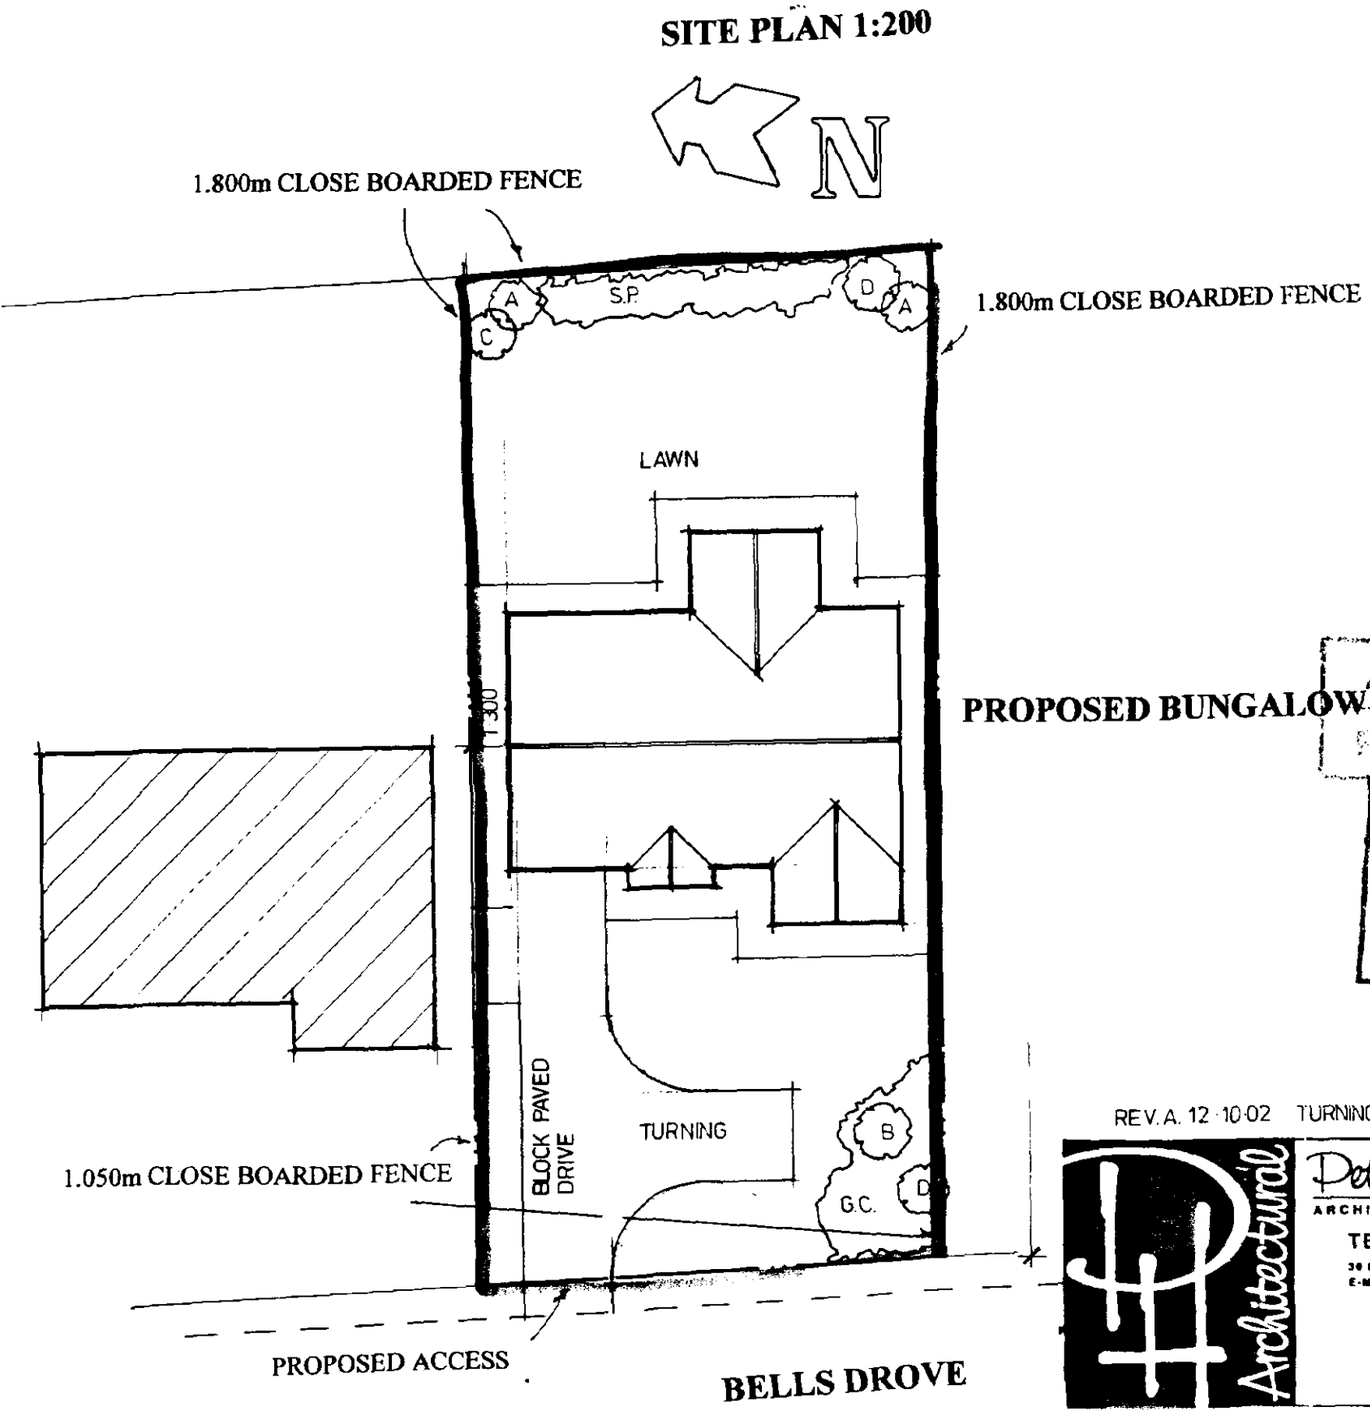

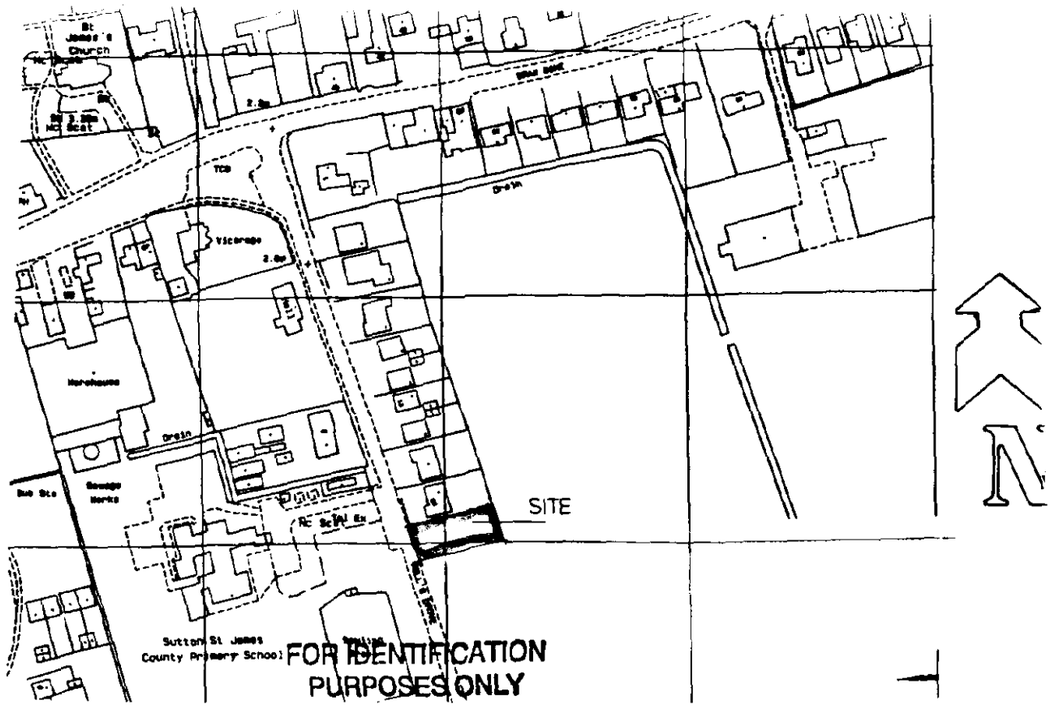

LOCATION PLAN 1:2500

PROPOSED BUNGALOW

AMENDED PLAN
Ref. A1
FDC
Planning & Development
16 OCT 2002
Ref 97802

REV.A. 12-10-02 TURNING HEAD

Peter Humphrey Associates
ARCHITECTURAL DESIGN AND BUILDING
TELEPHONE 01945 466 966
30 OLD MARKET · WISBECH · CAMBS · PE13 1NB
E-MAIL: ENQUIRIES@PHARCHITECTURAL.CO.UK
British Institute of Architectural Technologists

PROPOSED BUNGALOW,
BELLS DROVE,
SUTTON ST. JAMES.

For: TUDOR HOMES

LANDSCAPING

TREE PLANTING

60mm GIRTH PLANTED WITH SINGLE WOODEN STAKE WITH DOUBLE BUCKLE TIES TO BRITISH STANDARDS

A – ACER CAMPESTRE – FIELD MAPLE
B – BETULA PENDULA – SILVER BIRCH
C – FRAXINUS EXCELSIOR – COMMON ASH
D – SORBUS AUCUPARIA – ROWAN

SHRUB PLANTING (EQUALLY MIXED) (S.P.)

PLANTED AT 900mm CENTRES, 60/90cm CONTAINER GROWN

LONICERA PILEATEA
SPIREAE GOLD FLAME
PRUNUS LAUROCERASUS
SYRINGA VULGARIS

GROUND COVER PLANTS (G.C)

CONTONEASTER HORIZONTALIS
HEDERA HELIX
LAVANDULA SPICA

CALLUNA VULGARIS

AMENDED PLAN

ALL PLANTING, SEEDING OR TURFING COMPRISED IN APPROVED DETAILS OF LANDSCAPING SHALL BE CARRIED OUT IN THE FIRST PLANTING AND SEEDING SEASONS FOLLOWING THE OCCUPATION OF THE BUILDINGS OR THE COMPLETION OF THE DEVELOPMENT, WHICHEVER IS THE SOONER; AND ANY TREE OR PLANT WHICH WITHIN A PERIOD OF 5 YEARS FROM THE COMPLETION OF THE DEVELOPMENT DIE, OR ARE REMOVED, OR BECOME SERIOUSLY DAMAGER OR DISEASED, SHALL BE REPLACED IN THE NEXT PLANTING SEASON WITH OTHERS OF SIMILAR SIZE AND SPECIES, UNLESS THE LOCAL PLANNING AUTHORITY GIVES WRITTEN CONSENT TO ANY VARIATION.