


962

E575
 1.290ha
 3.19

9273
745h
1.84

8665
1.295ha
3.20

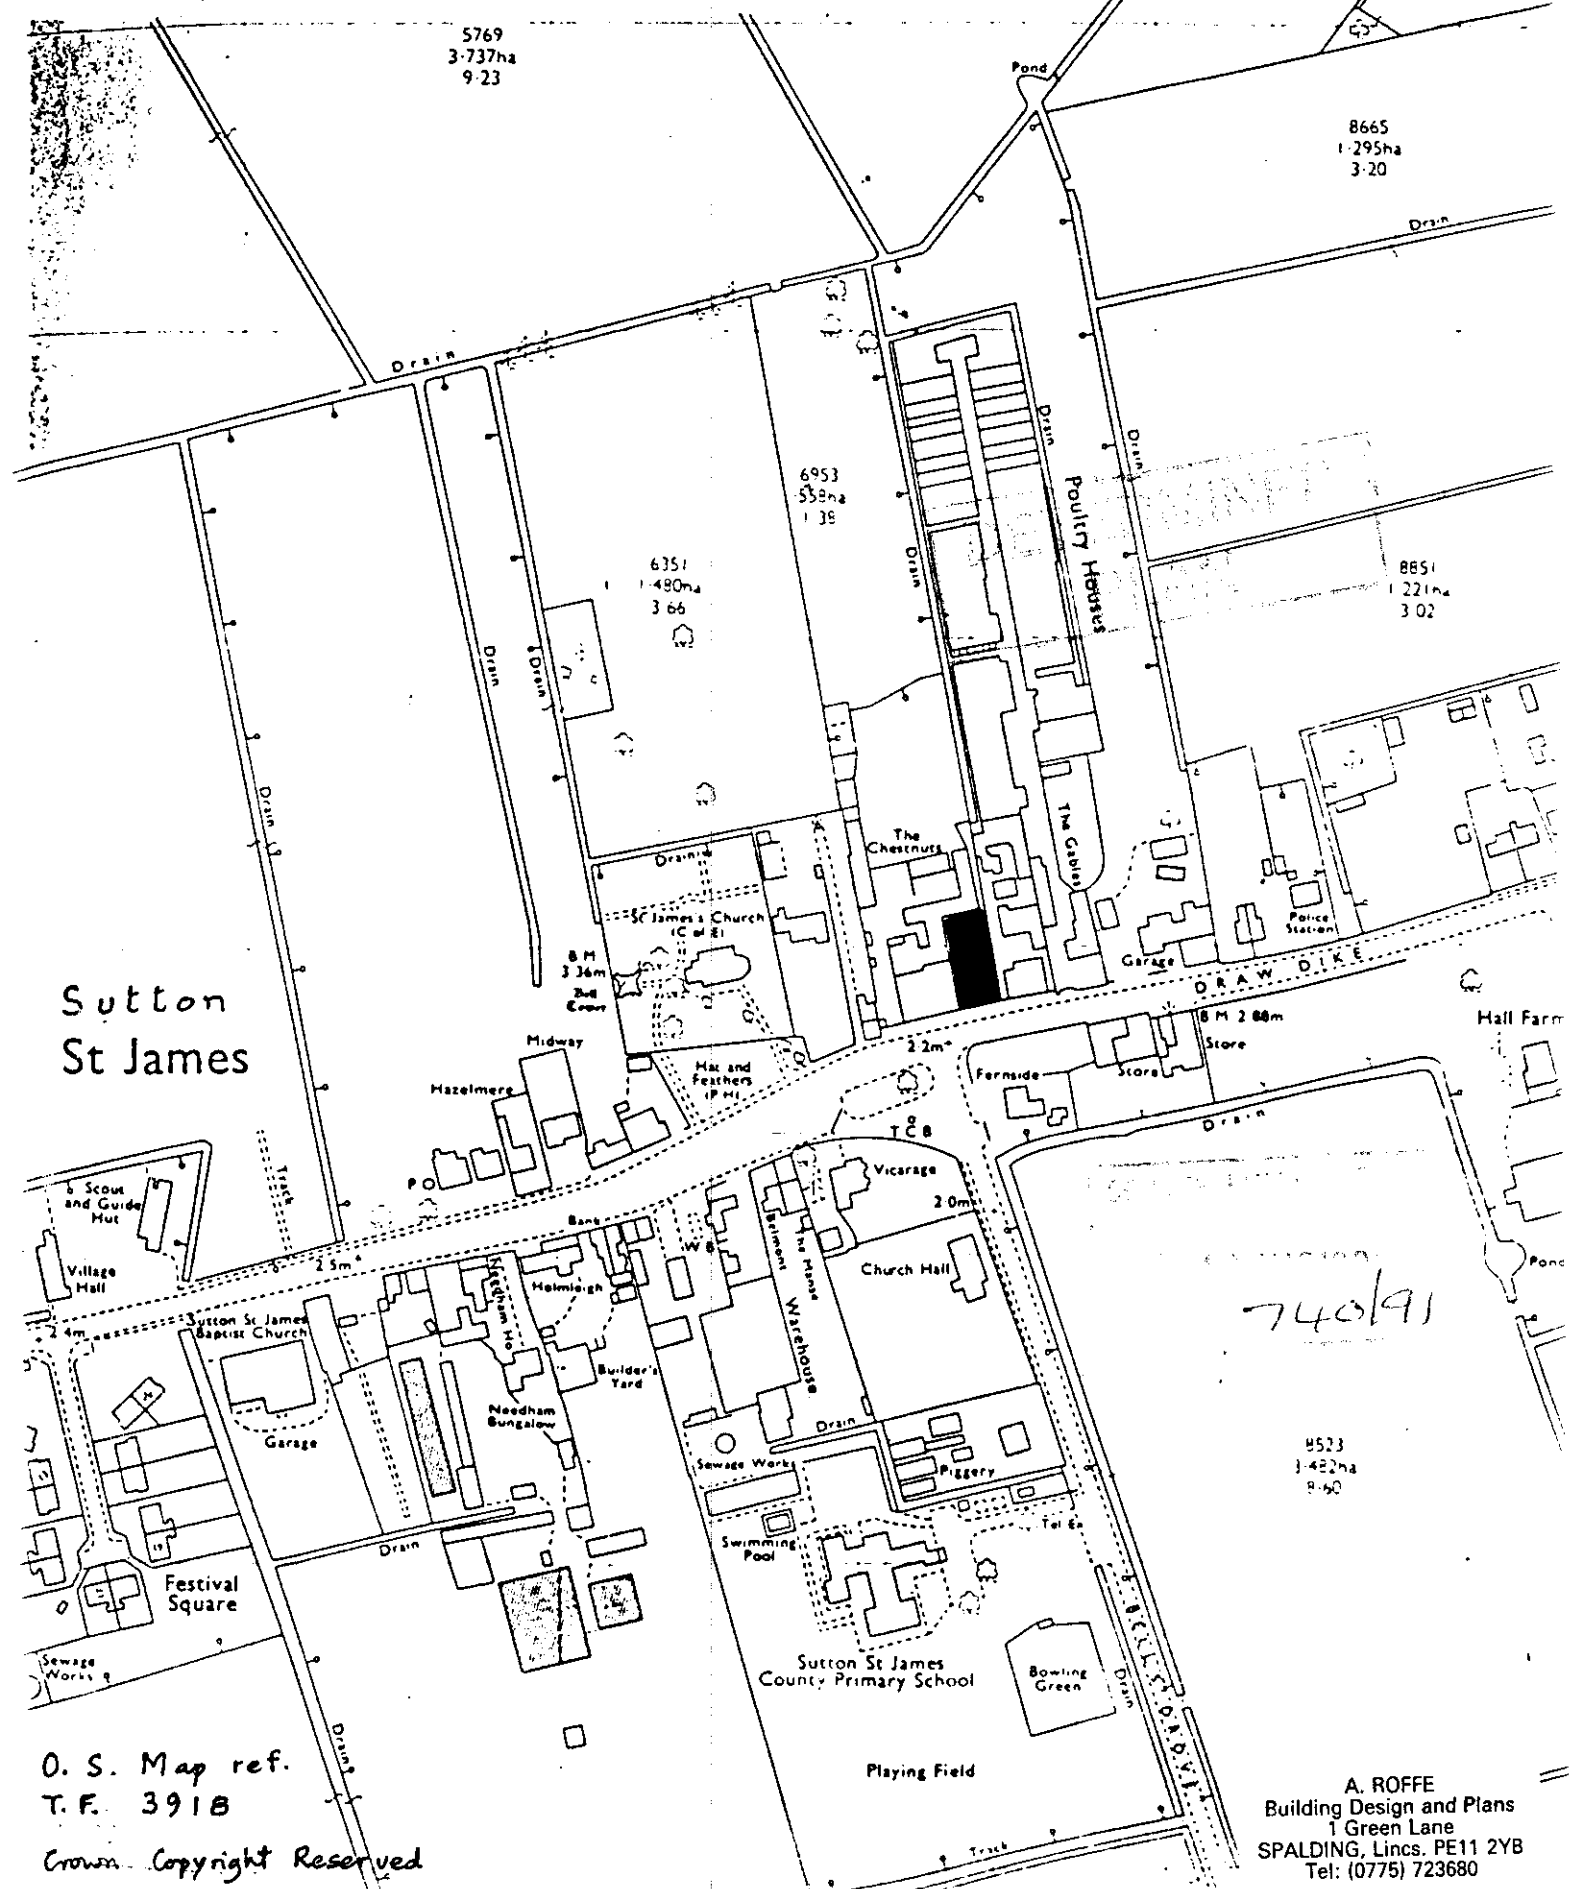

O. S. Map ref.
T. F. 3918

Crown Copyright Reserved

A. ROFFE
Building Design and Plans
1 Green Lane
SPALDING, Lincs. PE11 2YB
Tel: (0775) 723680