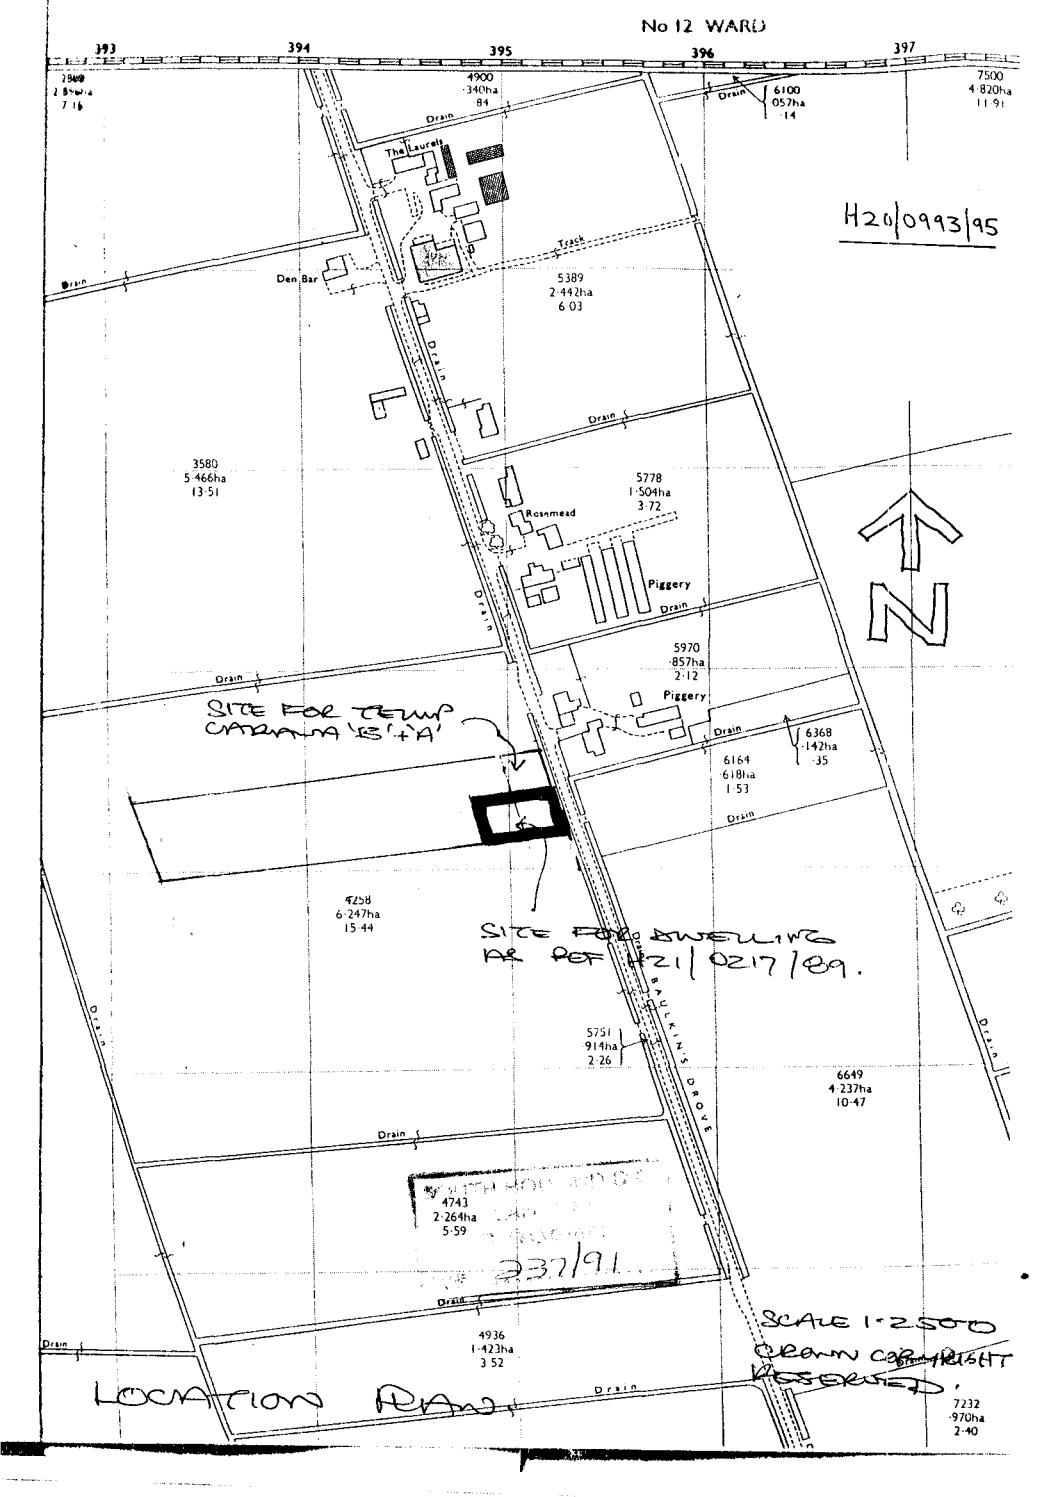
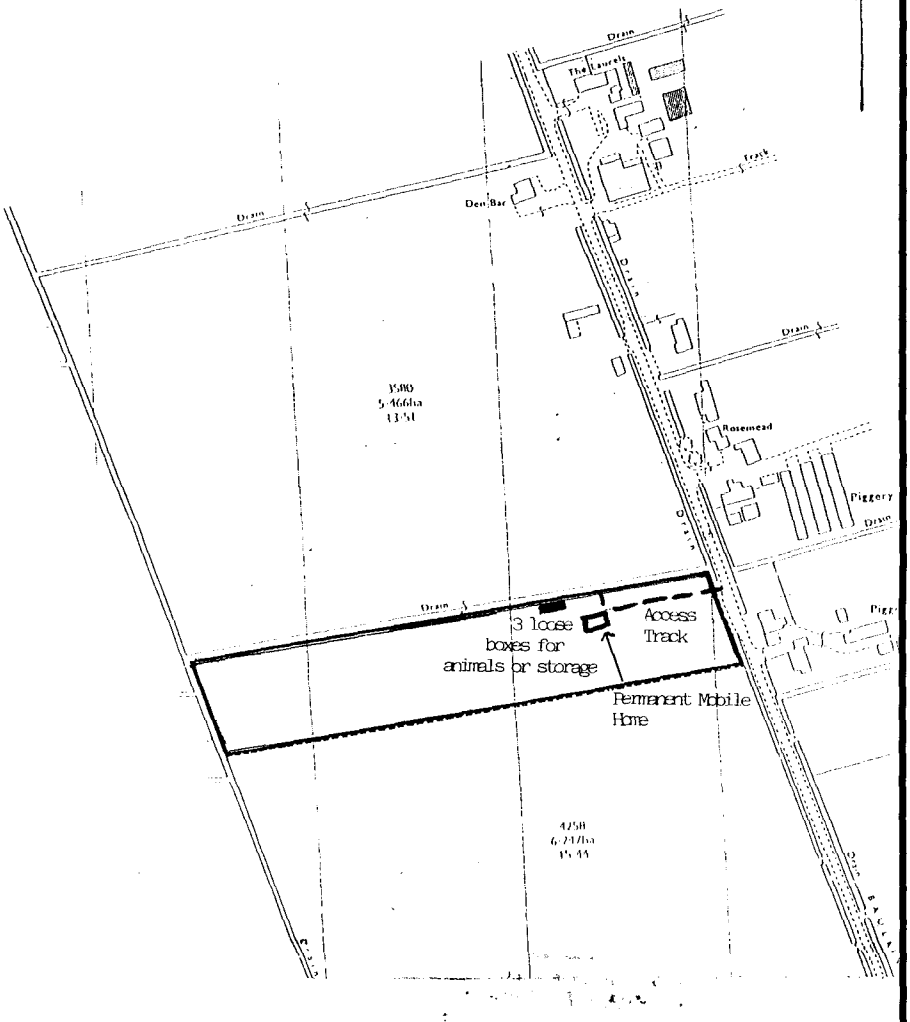

No 12 WARD
393
394
395
396
397
The Laurels
Den Bar
Track
Drain
Rosemead
Piggery
Piggery
H20/0993/95
SITE FOR TEMP CARAVAN 'B' + 'A'
SITE FOR DWELLING AS REF H21/0217/89.
BUCKLAND'S DROVE
SCALE 1:2500
LOCATION PLAN
N

BROWN & Co

plan may be updated from later survey information



565/96

BROWN & Co

This plan is for convenience only and all maps and plans reproduced from Ordnance Survey Maps with the permission of the Controller of Her Majesty's Stationery Office. Crown Copyright Licence No. LS 73/74F

TITLE	Mr & Mrs D.R.Thomson
	Baulkins Drove, Sutton St. James, Lincs.
DRAWING NUMBER	3815
SCALE	1:2500
DATE	25th July, 1996.