



REAR ELEVATION

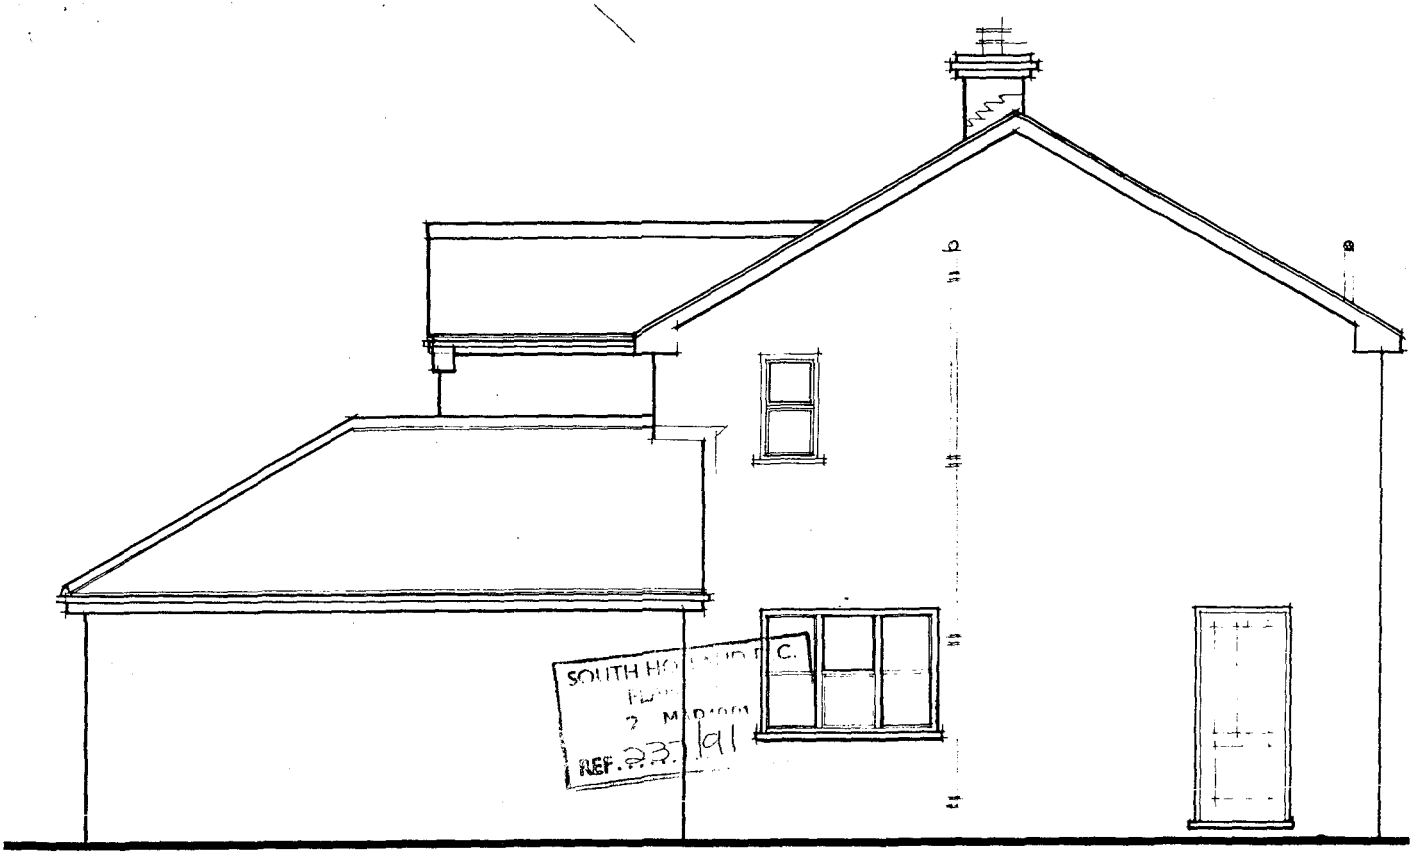

SIDE ELEVATION

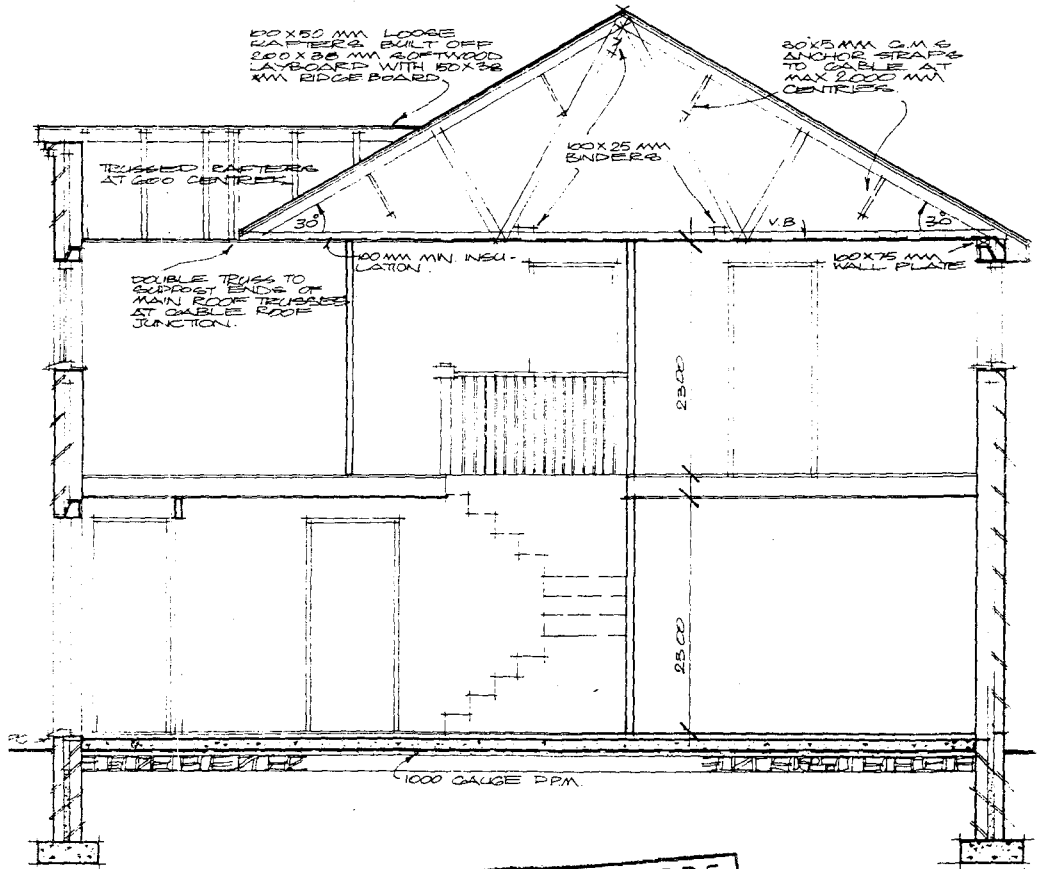

SECTION X-X

SOUTH HOLLAND D.C.
PLA...
REF 937/91

MANHOLE

283 3775 100 4549 283

W7 W6 B.i.co. W5 GAS BOILER BALANCED FLUE R.W.P

fridge

D3

LOUNGE

KITCHEN

500

HEARTH & FIRE PLACE CLASS I APPLIANCE

CLAY FLUE LINERS TO BS. 1181, 200 X 200 SOCKETS UPERMOST

NEWEL POST TO EXTEND TO GROUND FLOOR LEVEL TO SUPPORT STAIR.

S.V.P. MANHOLE

W4

up

DINING

2232 215

W3

283 2845 1125 2845 283 1795 283 3625

13084

R.W.P W8

283 2622

W.C. whb

CLKS ENT ½hr f.r.s.c. up 100 GARAGE

B.I.C.

MANHOLE

W9 D1 W1

283 892 90 1900


W2

D2

347 4500 347

103 103

SOUTH HOLLAND D.C.
PLAN
3 MAR 1991
REF 237/91

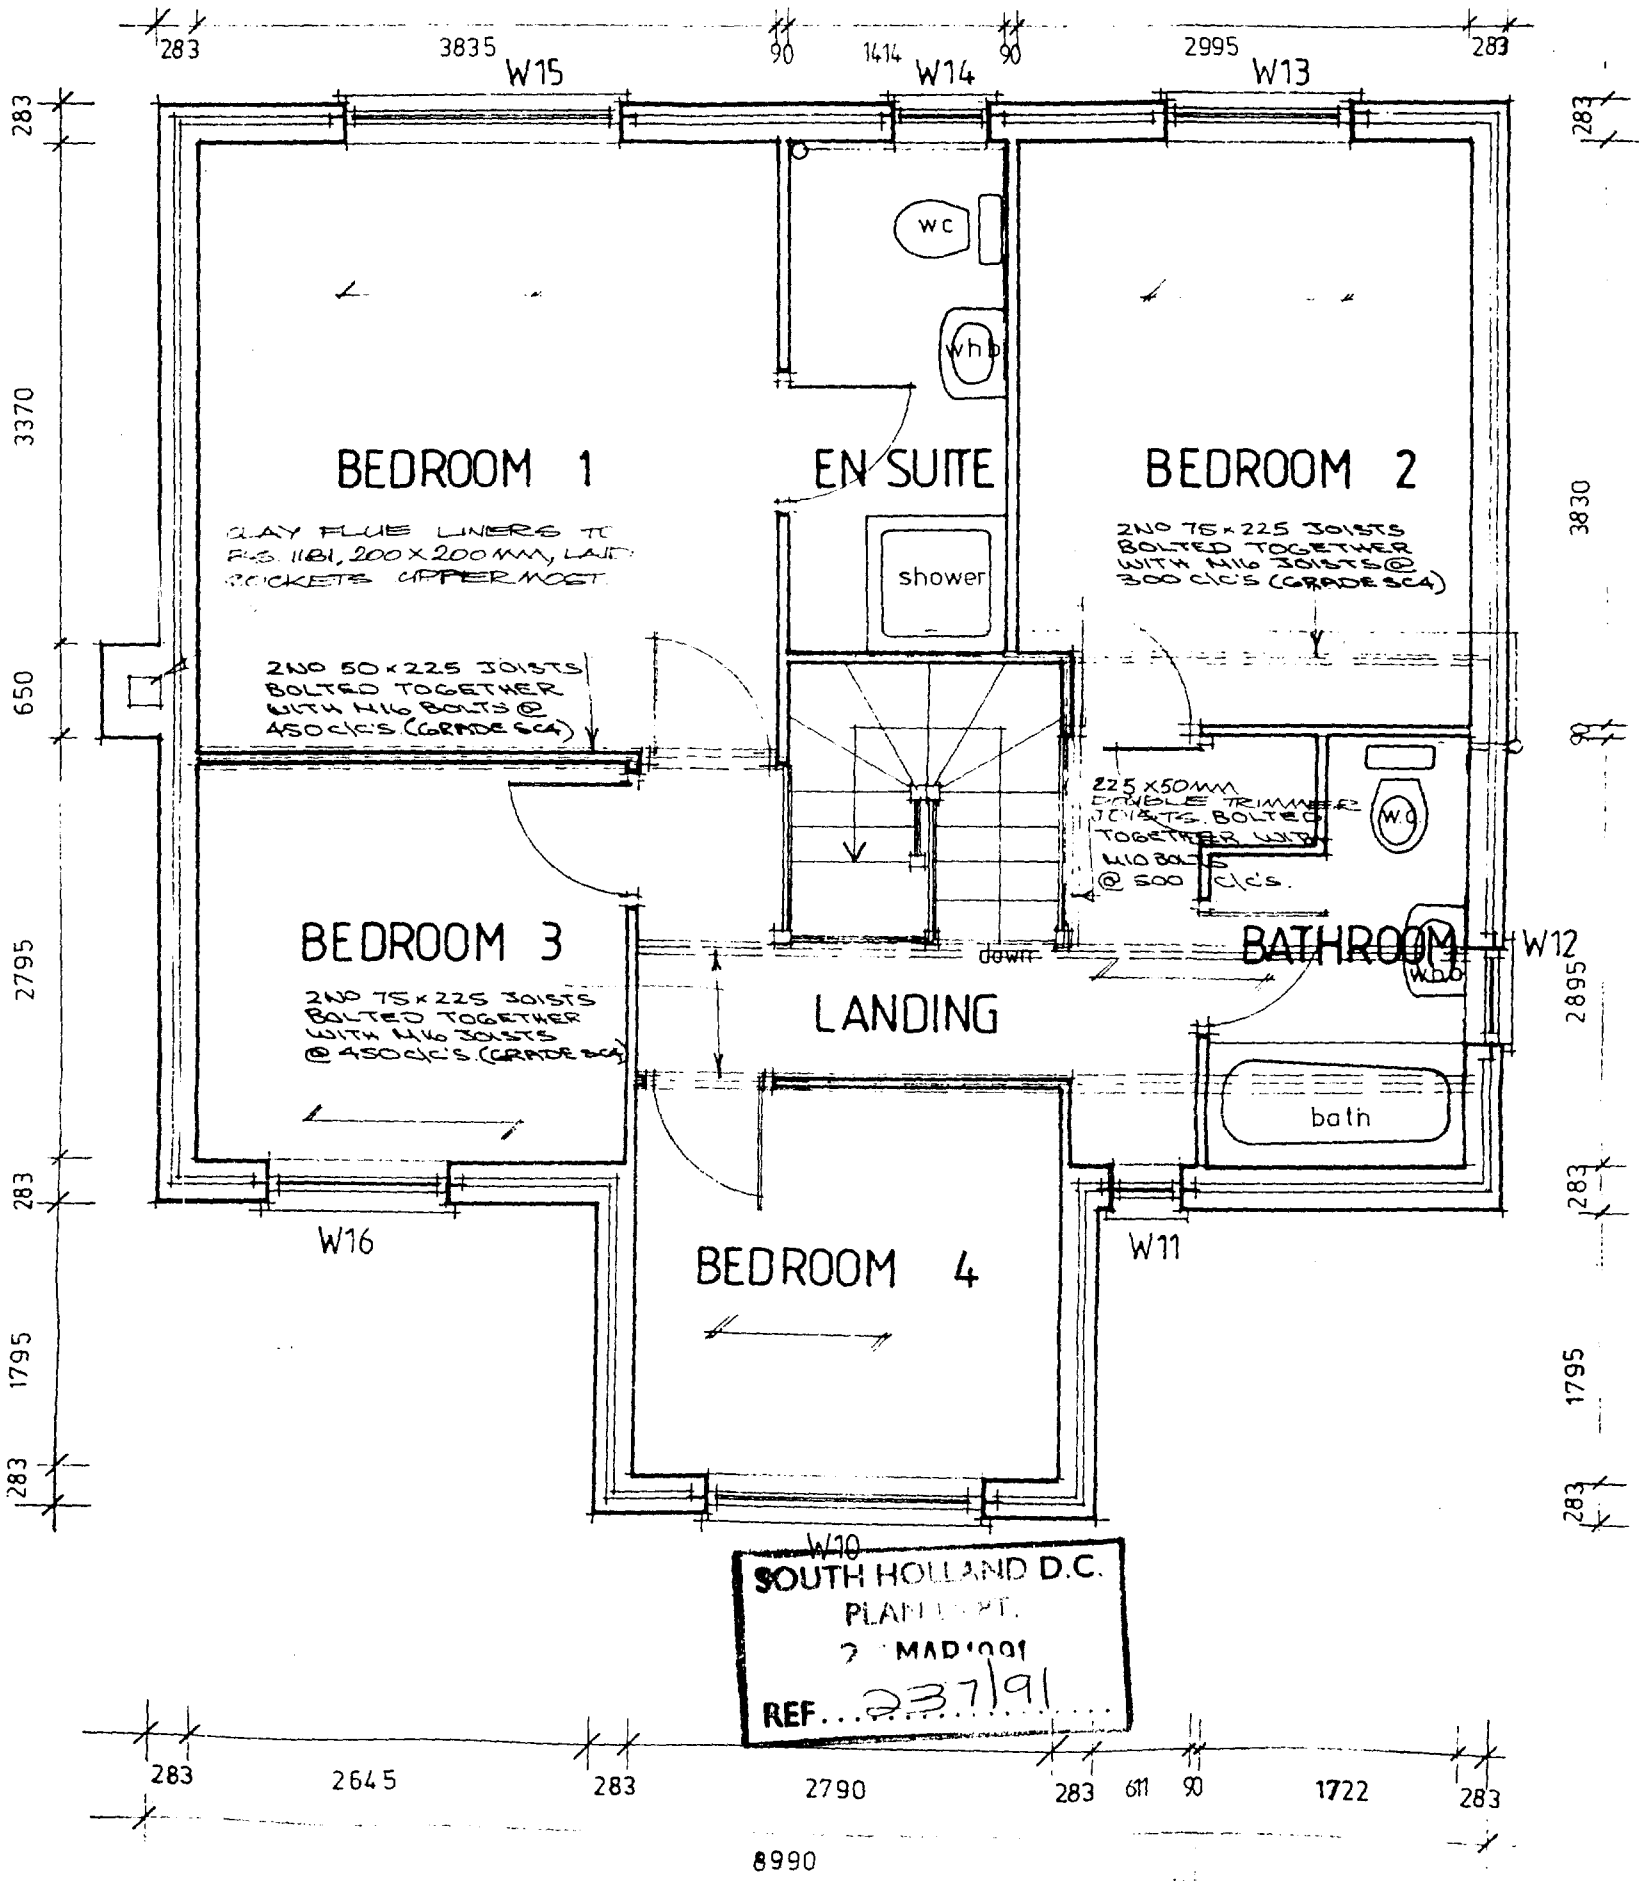

SOUTH HOLLAND D.C.
PLANNING DEPT.
2 MAR 1991
REF... 237/91

SIDE ELEVATION



FRONT ELEVATION TYPE 'A'

AG LAND.

AG. LAND.

LAND WITH PLOT AS PER SECTION AGREEMENT.

NOTE.
TEMP CARAVANS TO BE REMOVED FROM SITE AS SOON AS DWELLING IS COMPLETED. COVERED AREAS WOULD BE ERECTED BY THAT TIME.

POSITION OF 8000 SQFT COVERED CROPPING. (IN THE COURSE OF ERECTION).

12'0"

PLOT FOR BUILDING DWELLING AS PER SECTION AGREEMENT.

PROPOSED DWELLING.

LAYLANDII TO 6'0" AND TO REAR.

LAYLANDII TO 6'0"

TEMP. CARAVAN 'B'. (ON SITE)

TEMP. CARAVAN 'A'. (ON SITE).

TO SUTTON ST JAMES.

SILVER BIRCH. 4NO. PLANTING HT 1.8M.

ACCESS TO HIGHWAY REQUIREMENTS.

TURNING HEAD AND ACCESS TO AG LAND INCLUDED. (ACCESS AT MOMENT IS TEMP.)

BRULKINS DROVE

BEECH HEDGE TO 3'0" HIGH. TO WHOLE FRONTAGE

BLOCK PLAN.

SCALE 1:500

BRICKWORK FACINGS. BUTTERLEY 17/134 CAERLEON MIXED RED RUSTIC.

ROOF TILES. MARLEY FARMHOUSE PAN TILES.