



Revisions:


Revision	Date	Revision Notes	Drawn	Inspected
01	20.03.24	First Issue	CS	ES
02	11.04.24	Revised	CS	ES
03	08.07.24	Notes Revised	OM	SH
04	11.07.24	Drawing Amended	OM	SH

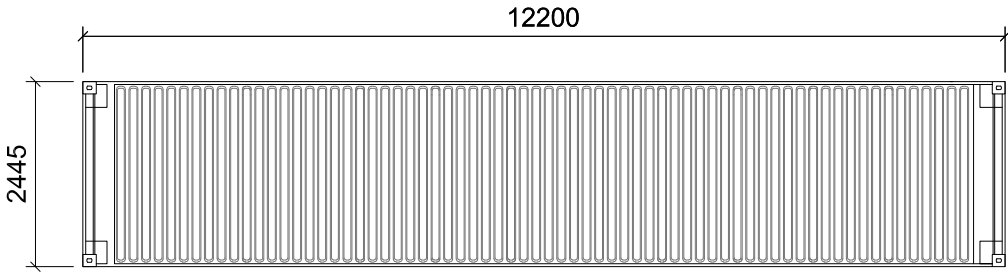


PLAN VIEW

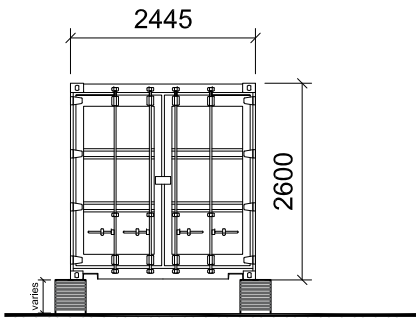


END VIEW

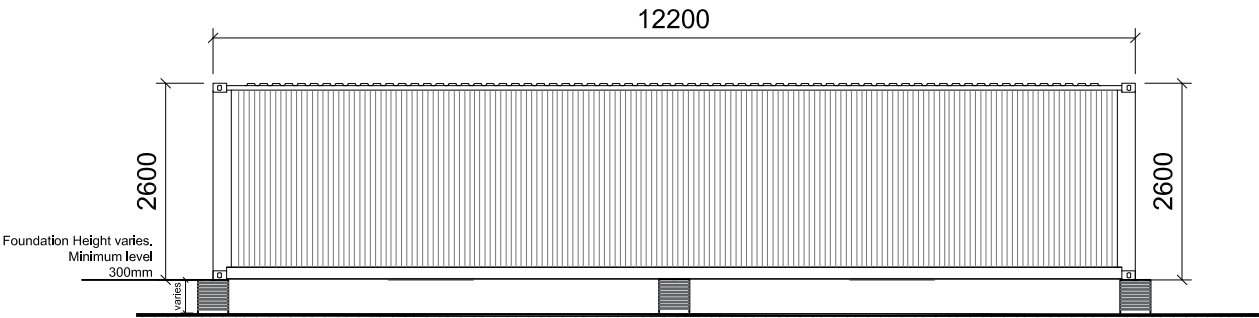


REAR VIEW

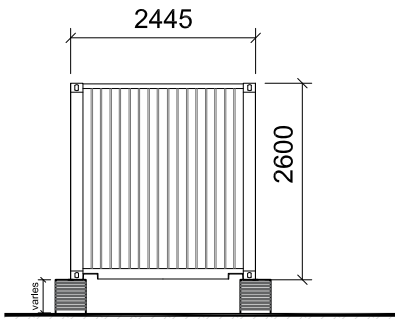

END VIEW

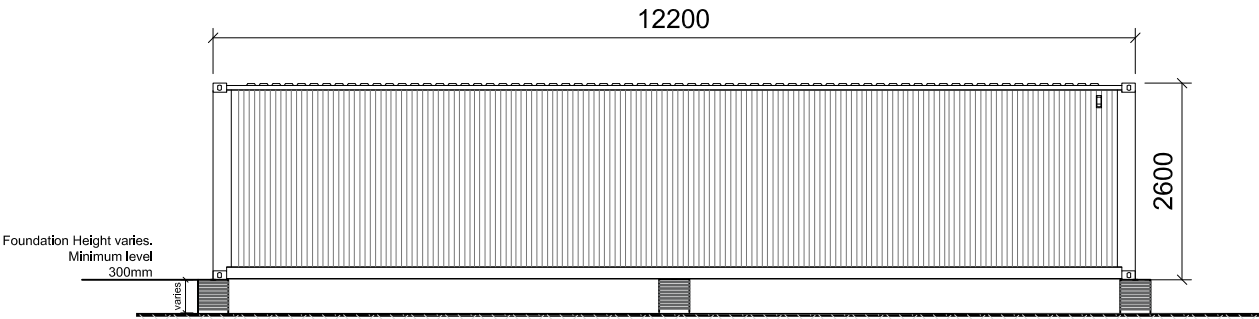

FRONT VIEW

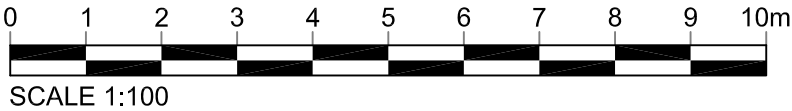

Project: **Fendyke Solar Farm**
Bardling's Drove,
Sutton St. James
Spalding
PE12 0JN

Consultant:



Integrum Renewable Energy Ltd
120 New Cavendish Street,
London,
W1W 6XX

Drawn by:



CADmando Design & Draughting Solutions Ltd
The Long Barn, The Courtyard, Seven Drive, Tewkesbury
Business Park, GL20 9GD

Tel: +44 (0) 1684 858919
Mob: +44 (0) 7814436910

Status:

PLANNING

Drawing Title:

Fendyke Solar Farm:
Project Control Room

Drawn: CS	Checked: ES	First Issued: 20.03.2024
Project Code: IRE004-	Drawing Number: SD-03	
Sheet Size: A3	Scale: 1:100	Revision: 04