




Revisions:					
Revision	Date	Revision Notes	Drawn	Inspected	
01	20.03.24	Final Issue	CS	ES	
02	11.06.24	Revised	CS	ES	
03	08.07.24	Notes Revised	CM	SH	
04	11.07.24	Drawing & Notes Amended	CM	SH	

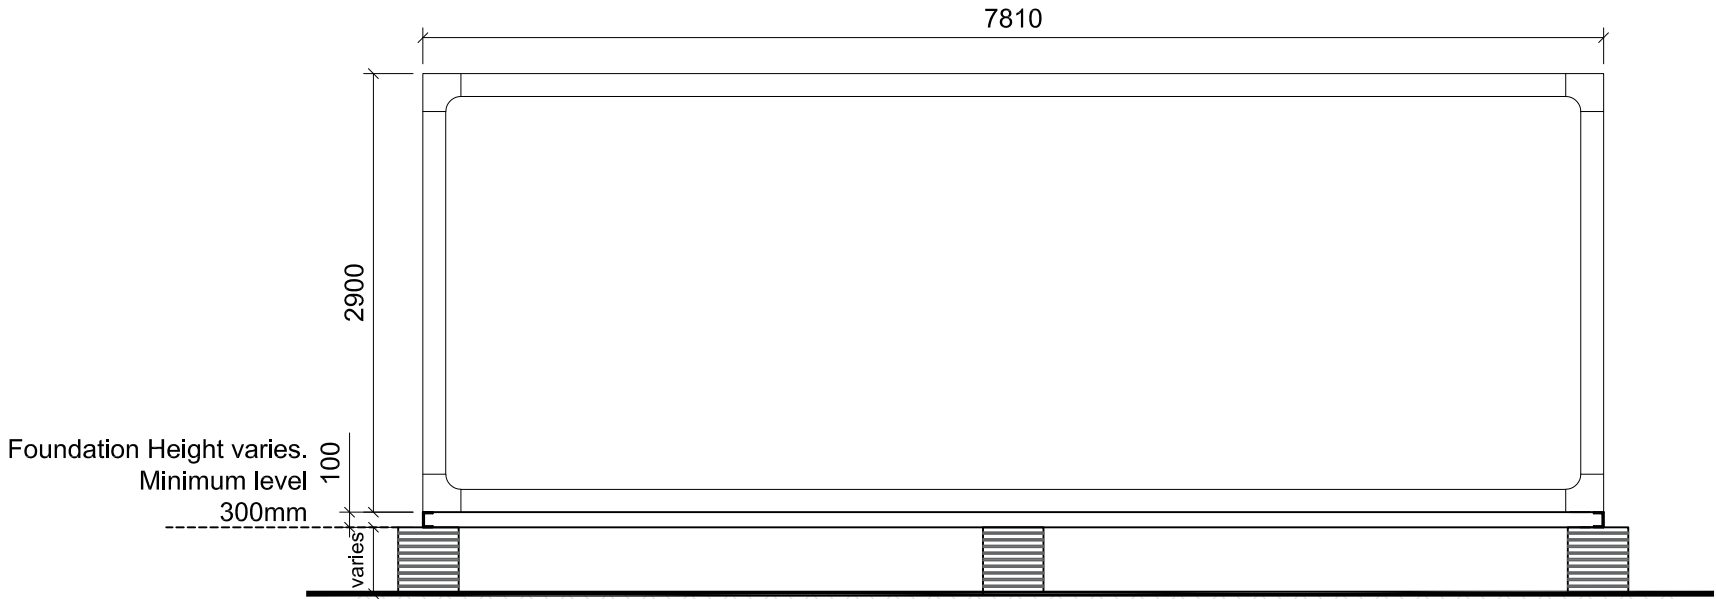


SIDE VIEW

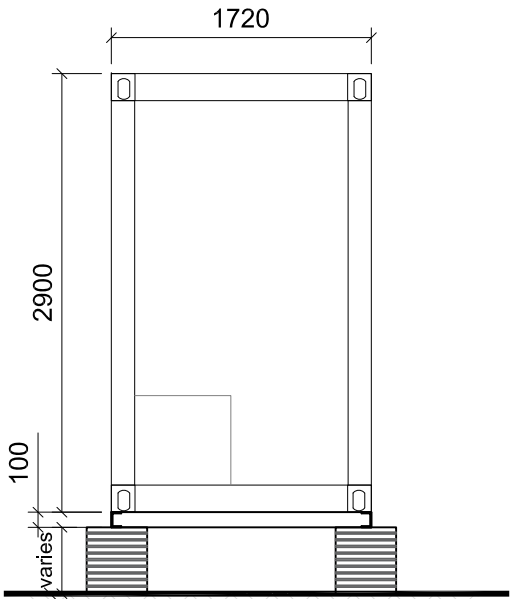


END VIEW

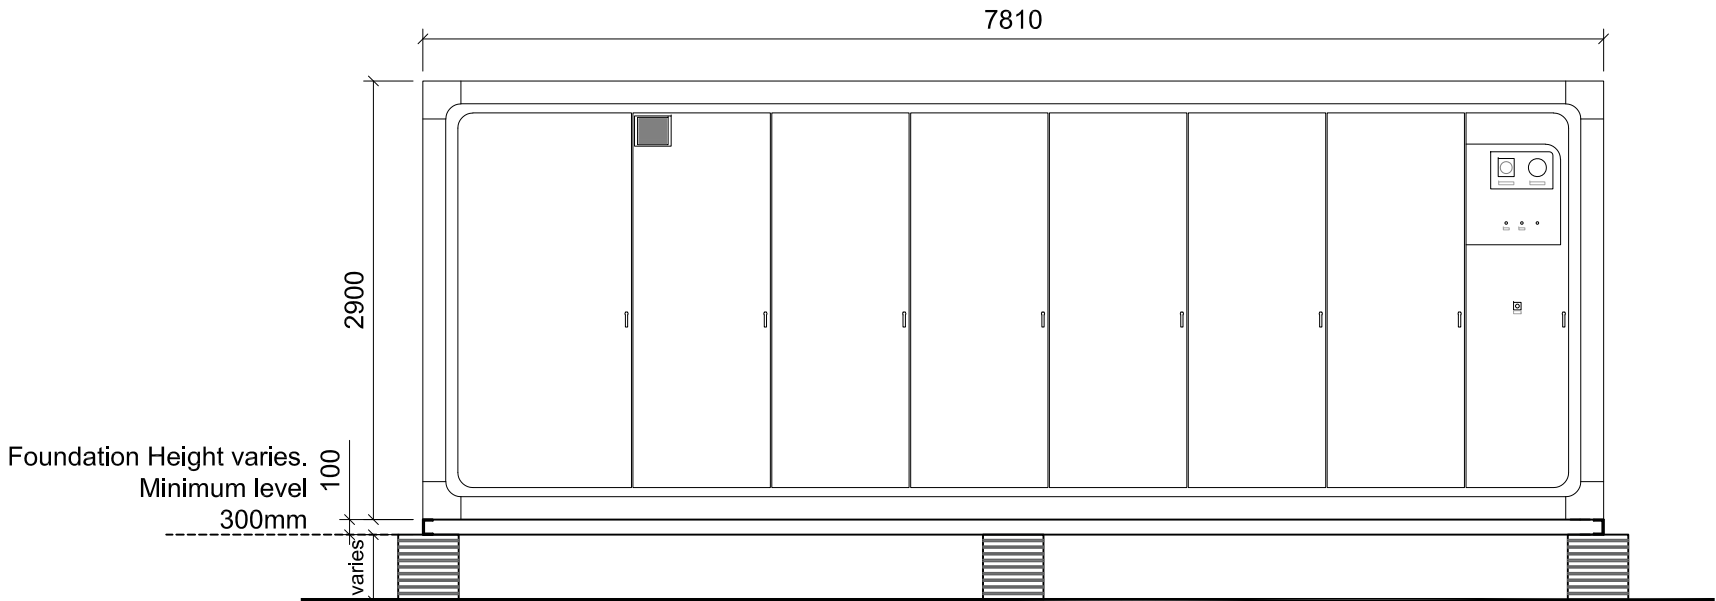

SIDE VIEW

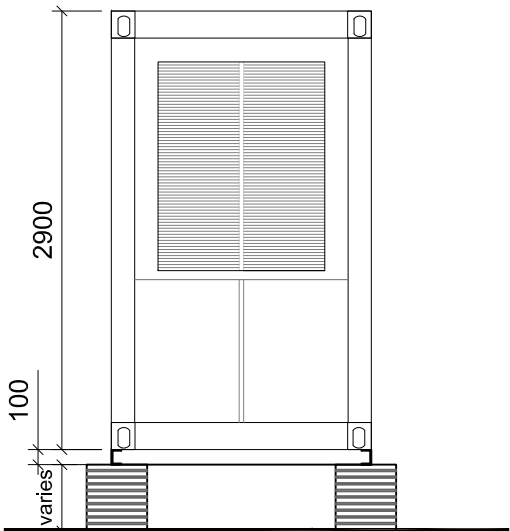

END VIEW

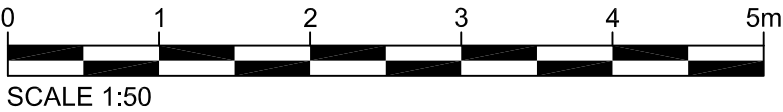

Project: **Fendyke Solar Farm**
Bardling's Drove,
Sutton St. James
Spalding
PE12 0JN

Consultant:

INTEGRUM
RENEWABLE ENERGY

Integrum Renewable Energy Ltd
120 New Cavendish Street,
London,
W1W 6XX

Drawn by:

 **CADmando**
2D, 3D CAD & BIM SERVICES

CADmando Design & Draughting Solutions Ltd
The Long Barn, The Courtyard, Severn Drive, Tewkesbury
Business Park, GL20 8GD
Tel: +44 (0) 1684 850019
Mob: +44 (0) 7814436910

Status:

PLANNING

Drawing Title:

**Fendyke Solar Farm:
Battery Unit**

Drawn: CS	Checked: ES	First Issued: 20.03.2024
Project Code: IRE004-		Drawing Number: SD-05
Sheet Size: A3	Scale: 1:50	Revision: 04