



Revisions:

Revision	Date	Revision Notes	Drawn	Inspected
01	20.03.24	First Issue	CS	RS
02	11.04.24	Revised	CS	ES
03	08.07.24	Notes Revised	OM	SH
04	11.07.24	Drawing & Notes Amended	OM	SH


* Note: Element of Power Conversion Station.

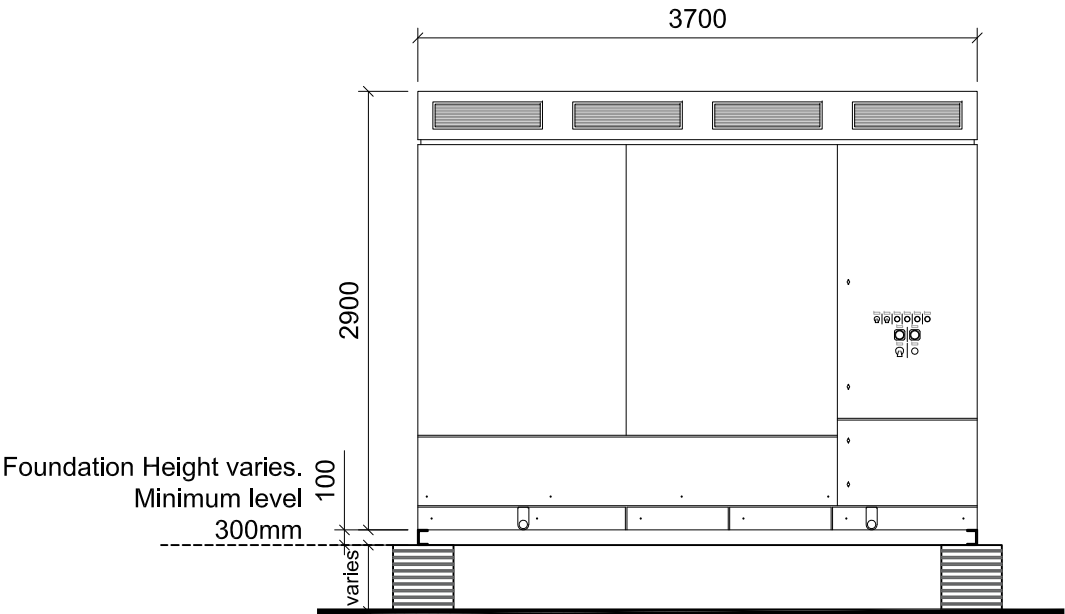


SIDE VIEW

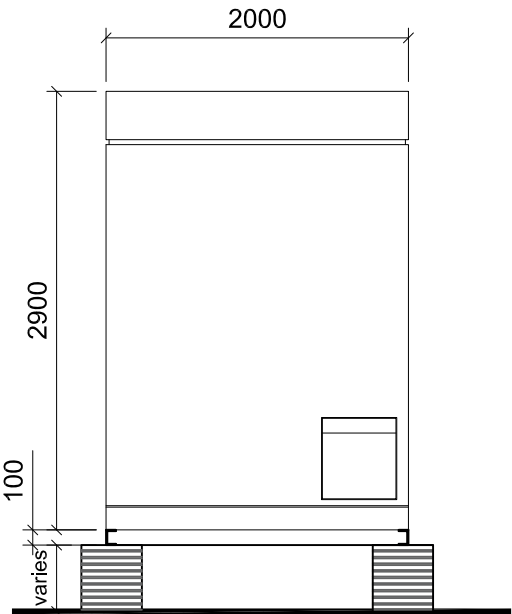


END VIEW

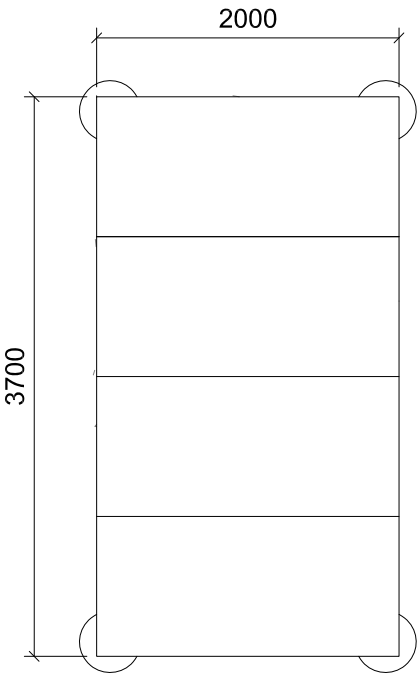


PLAN VIEW

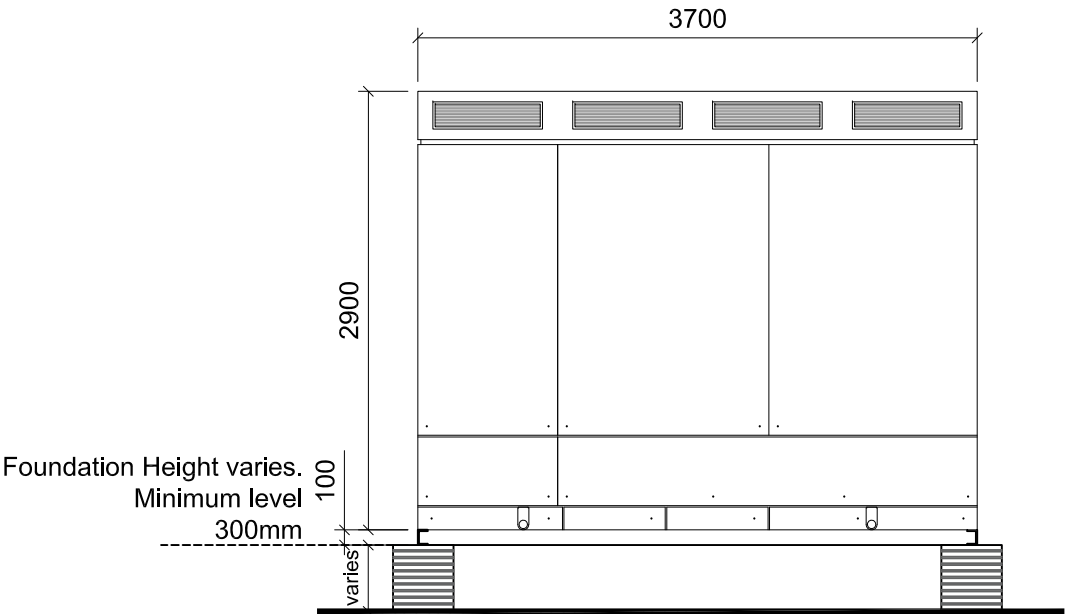

SIDE VIEW

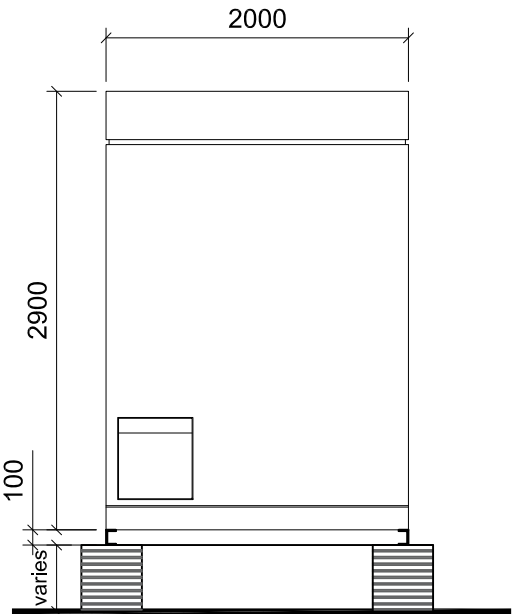

END VIEW

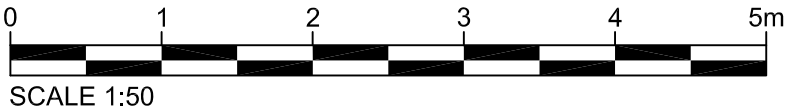

Project: **Fendyke Solar Farm**
Bardling's Drove,
Sutton St. James
Spalding
PE12 0JN

Consultant:

INTEGRUM
RENEWABLE ENERGY

Integrum Renewable Energy Ltd
120 New Cavendish Street,
London,
W1W 6XX

Drawn by:



CADmando Design & Draughting Solutions Ltd
The Long Barn, The Courtyard, Seven Drive, Tewkesbury
Business Park, GL20 9GD
Tel: +44 (0) 1684 858919
Mob: +44 (0) 7814436910

Status:

PLANNING

Drawing Title:

Fendyke Solar Farm:
BESS Inverter

Drawn: CS	Checked: ES	First Issued: 20.03.2024
--------------	----------------	-----------------------------

Project Code: Drawing Number:

IRE004- SD-07

Sheet Size: A3	Scale: 1:50	Revision: 04
--------------------------	-----------------------	------------------------