
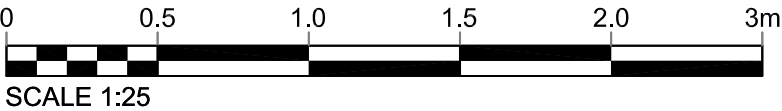


This drawing is the copyright of INTEGRUM RENEWABLES ENERGY LTD and must not be reproduced in whole or in part or used in any manner without their written permission.
Scaled dimensions must not be taken from this drawing. All dimensions are to be confirmed on site prior to commencement of work.

Revisions:				
Revision	Date	Revision Notes	Drawn	Inspected
01	20.03.24	First Issue	CS	ES
02	11.04.24	Revised	CS	ES
03	08.07.24	Notes Revised	CM	SH

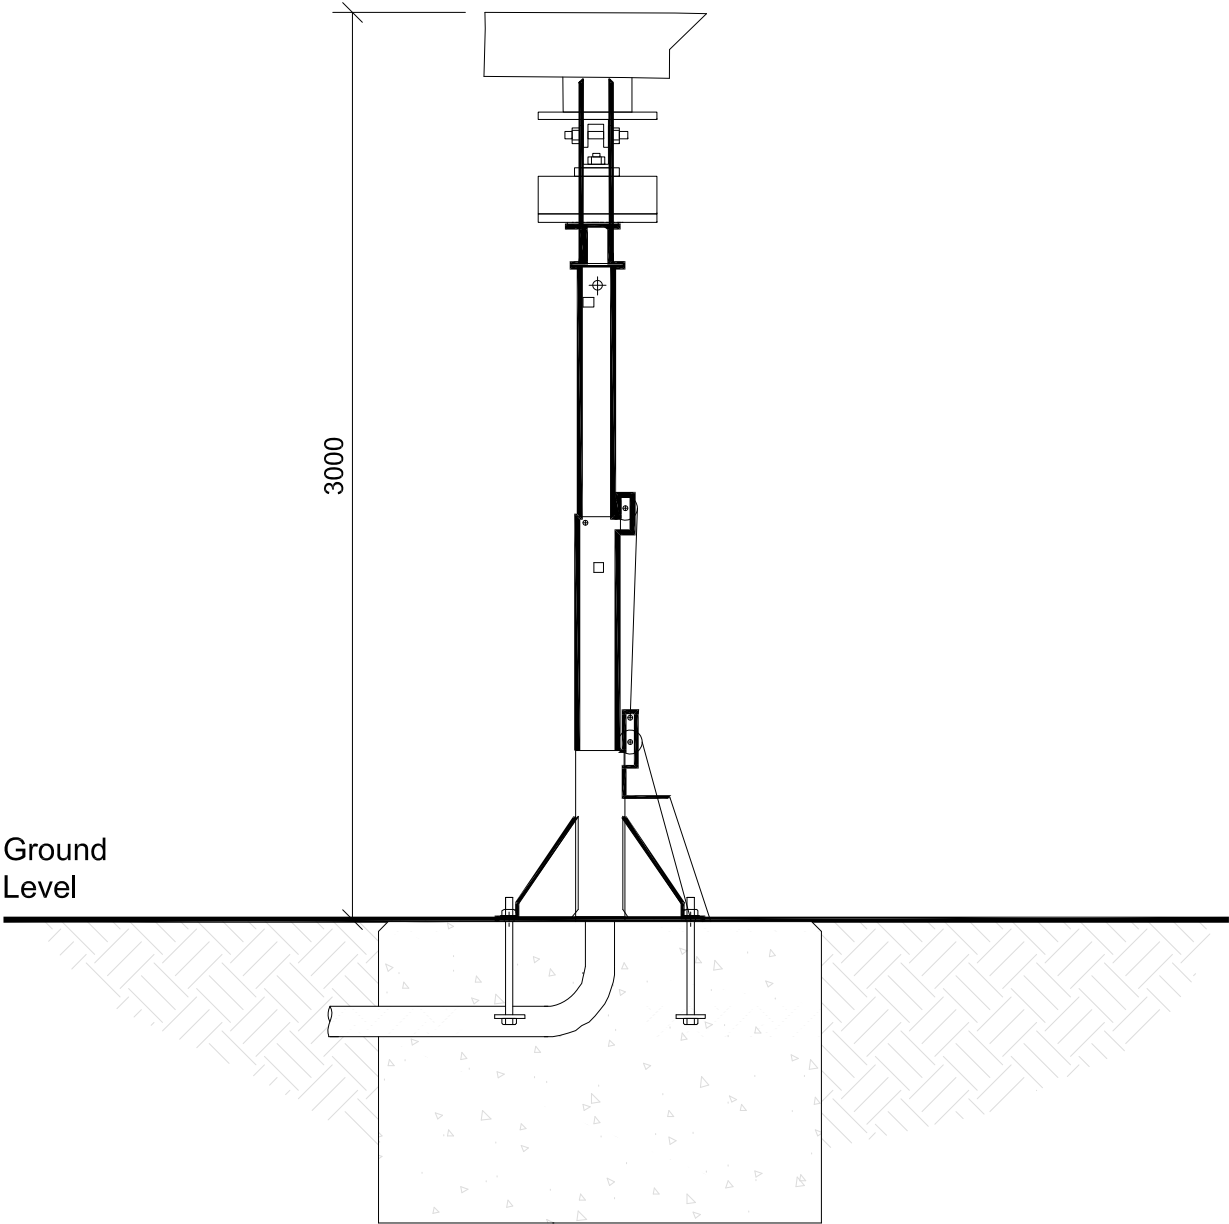

Project: **Fendyke Solar Farm**
Bardling's Drove,
Sutton St. James
Spalding
PE12 0JN

Consultant:

INTEGRUM
RENEWABLE ENERGY

Integrum Renewable Energy Ltd
120 New Cavendish Street,
London,
W1W 6XX

Drawn by:

 **CADmando**
2D, 3D CAD & BIM SERVICES

CADmando Design & Draughting Solutions Ltd
The Long Barn, The Courtyard, Severn Drive, Tewkesbury
Business Park, GL20 8GD
Tel: +44 (0) 1684 850019
Mob: +44 (0) 7514436910

Status:

PLANNING

Drawing Title:

Fendyke Solar Farm:
CCTV

Drawn: CS	Checked: ES	First Issued: 20.03.2024
Project Code: IRE004-	Drawing Number: SD-10	
Sheet Size: A3	Scale: 1:25	Revision: 03