
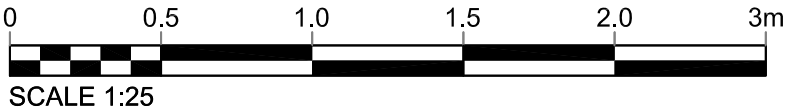


This drawing is the copyright of INTEGRUM RENEWABLES ENERGY LTD and must not be reproduced in whole or in part or used in any manner without their written permission.
Scaled dimensions must not be taken from this drawing. All dimensions are to be confirmed on site prior to commencement of work.

Revisions:				
Revision	Date	Revision Notes	Drawn	Inspected
01	20.03.24	First Issue	CS	ES
02	11.04.24	Revised	CS	ES
03	08.07.24	Notes Revised	OM	SH
04	11.07.24	Notes Amended	OM	SH

* Note: Dimensions, formation and materials apply to site, internal and DNO access.

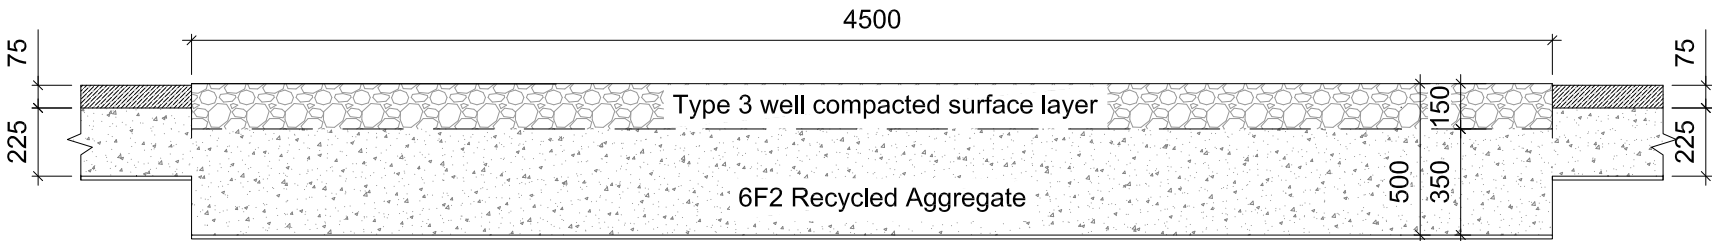

Project: **Fendyke Solar Farm**
Bardling's Drove,
Sutton St. James
Spalding
PE12 0JN

Consultant:



Integrum Renewable Energy Ltd
120 New Cavendish Street,
London,
W1W 6XX

Drawn by:



CADmando Design & Draughting Solutions Ltd
The Long Barn, The Courtyard, Severn Drive, Tewkesbury
Business Park, GL20 8GD
Tel: +44 (0) 1684 850019
Mob: +44 (0) 7814436910

Status:

PLANNING

Drawing Title:

Fendyke Solar Farm:
Access Track

Drawn: CS	Checked: ES	First Issued: 20.03.2024
Project Code: IRE004-		Drawing Number: SD-11
Sheet Size: A3	Scale: 1:25	Revision: 04