




Revisions:				
Revision	Date	Revision Notes	Drawn	Inspected
01	11.04.24	First Issue	CS	ES
02	08.07.24	Notes Revised	OM	SH
03	11.07.24	Drawing Amended	OM	SH

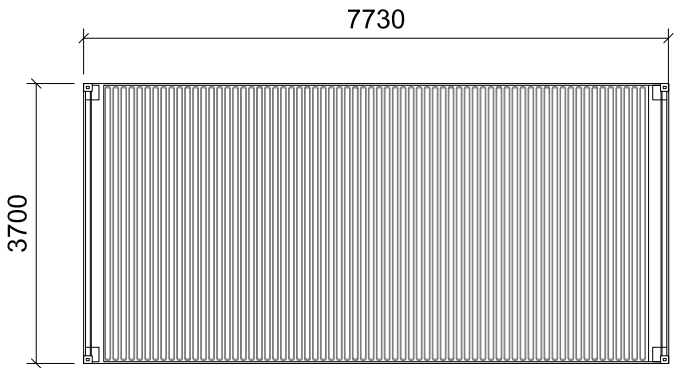


PLAN VIEW

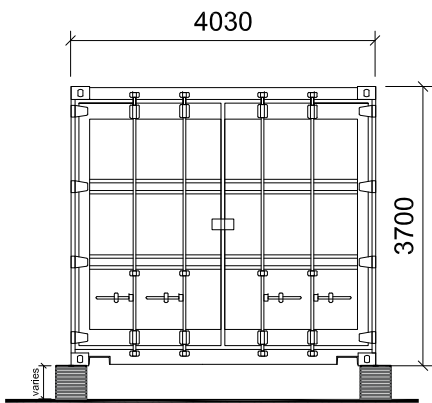


END VIEW

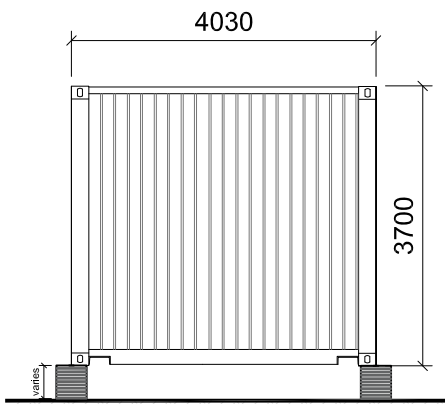


END VIEW

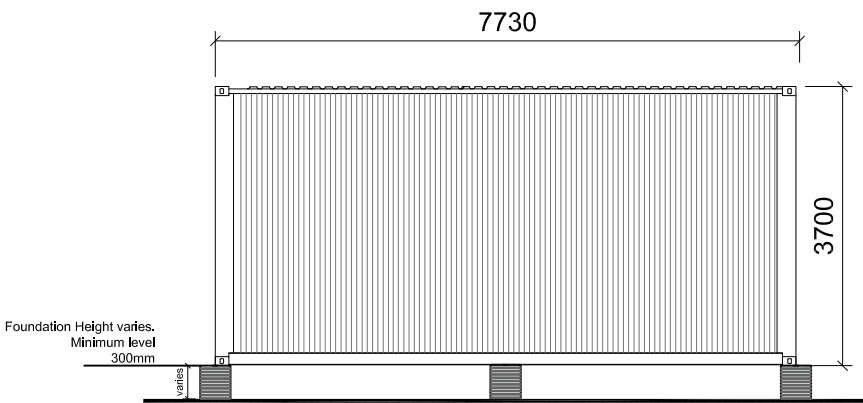

REAR VIEW

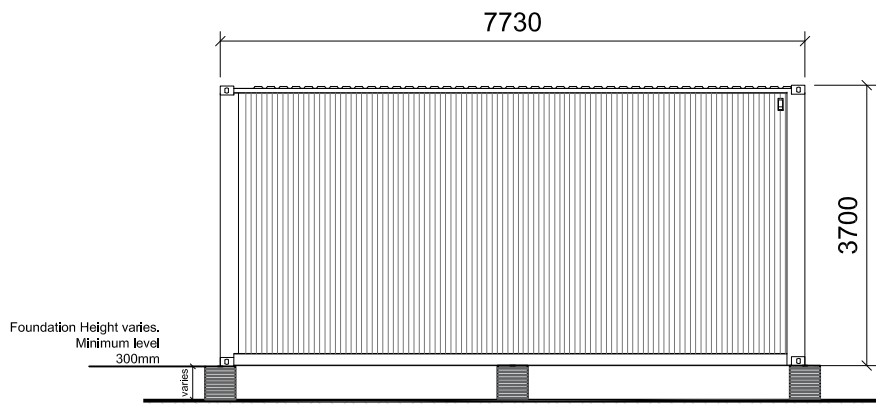

FRONT VIEW

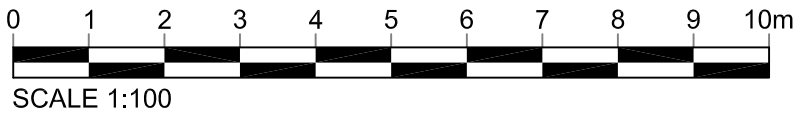

Project: **Fendyke Solar Farm**
Bardling's Drove,
Sutton St. James
Spalding
PE12 0JN

Consultant:
INTEGRUM
RENEWABLE ENERGY
Integrum Renewable Energy Ltd
120 New Cavendish Street,
London,
W1W 6XX

Drawn by:
 **CADmando**
2D, 3D CAD & BIM SERVICES
CADmando Design & Draughting Solutions Ltd
The Long Barn, The Courtyard, Seven Drive, Tewkesbury
Business Park, GL20 9GD
Tel: +44 (0) 1684 950919
Mob: +44 (0) 7814436910

Status:
PLANNING

Drawing Title:
Fendyke Solar Farm:
DNO Control Room

Drawn: CS	Checked: ES	First Issued: 11.04.2024
Project Code: IRE004-		Drawing Number: SD-12
Sheet Size: A3	Scale: 1:100	Revision: 03