

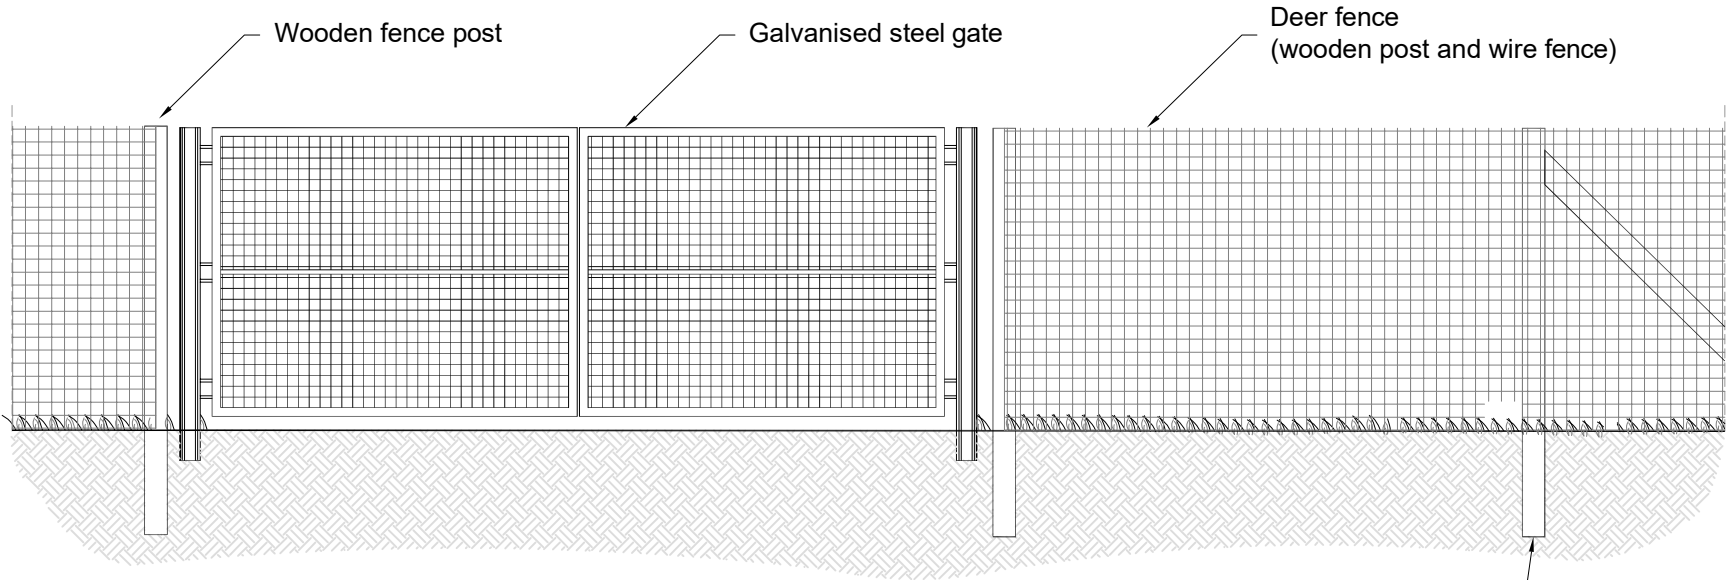


Revisions:				
Revision	Date	Revision Notes	Drawn	Inspected
01	19.06.24	First Issue	CS	SH
02	06.07.24	Drawing & Notes Revised	OM	SH

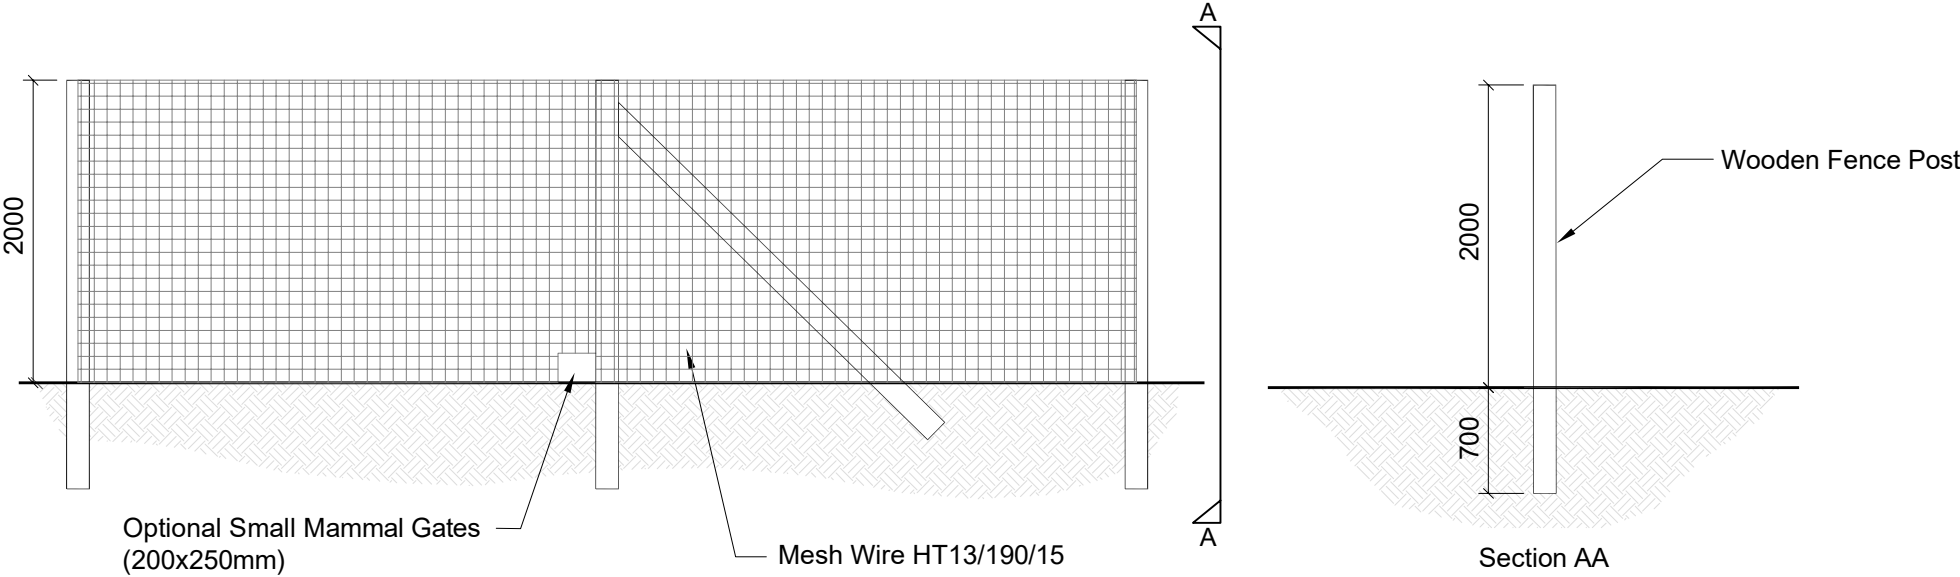

Wooden pressure treated tanalised fence posts

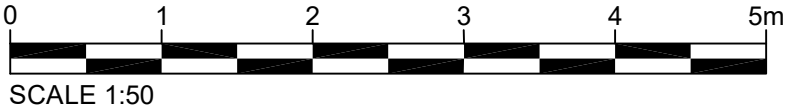

Project: **Fendyke Solar Farm**
Bardling's Drove,
Sutton St. James
Spalding
PE12 0JN

Consultant:

INTEGRUM
RENEWABLE ENERGY

Integrum Renewable Energy Ltd
120 New Cavendish Street,
London,
W1W 6XX

Drawn by:

 **CADmando**
2D, 3D CAD & BIM SERVICES

CADmando Design & Draughting Solutions Ltd
The Long Barn, The Courtyard, Severn Drive, Tewkesbury
Business Park, GL20 9GD
Tel: +44 (0) 1684 850919
Mob: +44 (0) 7814436910

Status:

PLANNING

Drawing Title:

Fendyke Solar Farm:
Deer Fencing & Gate

Drawn: CS	Checked: SH	First Issued: 19.06.2024
Project Code: IRE004-		Drawing Number: SD-14
Sheet Size: A3	Scale: 1:50	Revision: 02