

EAST FACING ELEVATION.

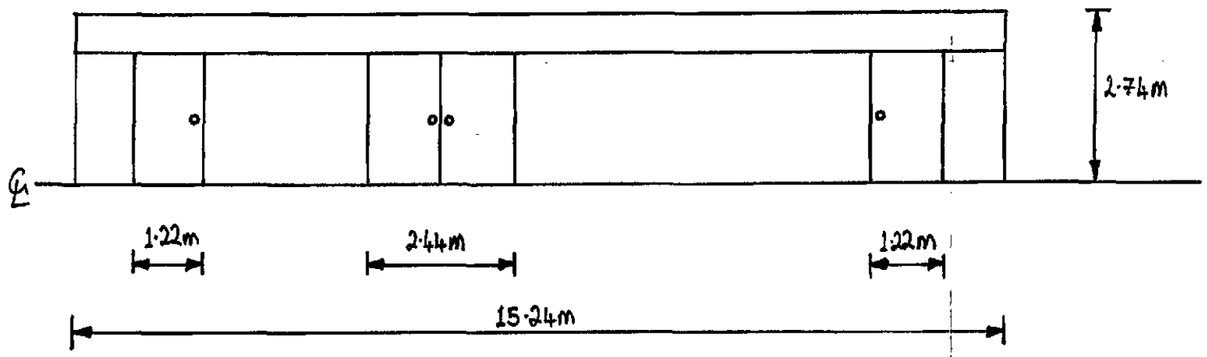


SOUTH FACING ELEVATION.

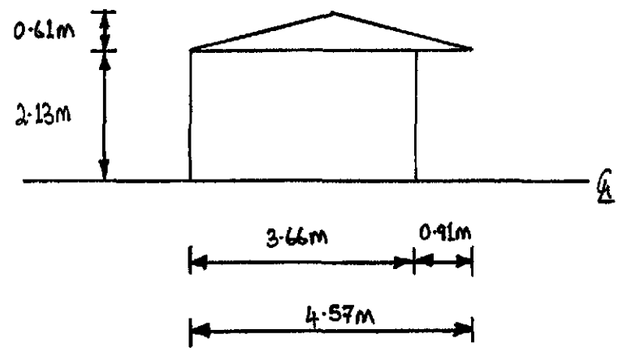


DETERMINED PLAN

WEST FACING ELEVATION.

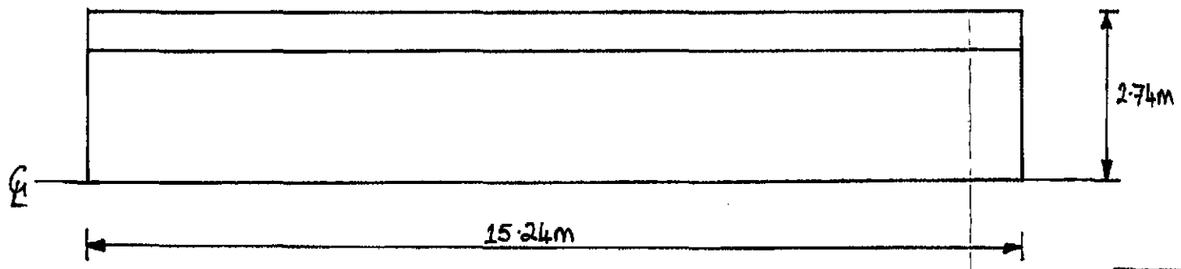


NORTH FACING ELEVATION.

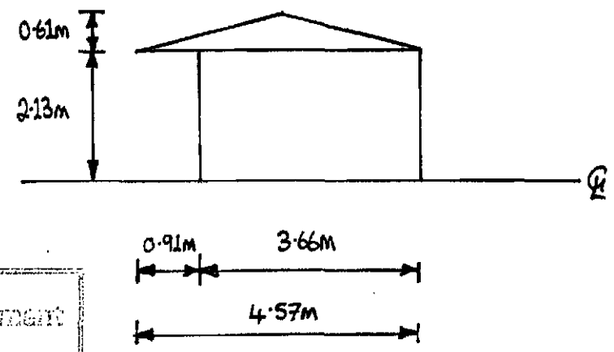

SHDC
Planning & Development
2 1 JUL 2006
Ref: 103/06

Scale 1:100 22/05/2006 535650E-317703N	C732 OLD FENDYKE LANE, SUTTON ST JAMES. COLRETA, LIVESTOCK SHELTER PROPOSED ELEVATIONS	SHAUN BOTCHER. VERSION 1.1. DWG Nº 733,

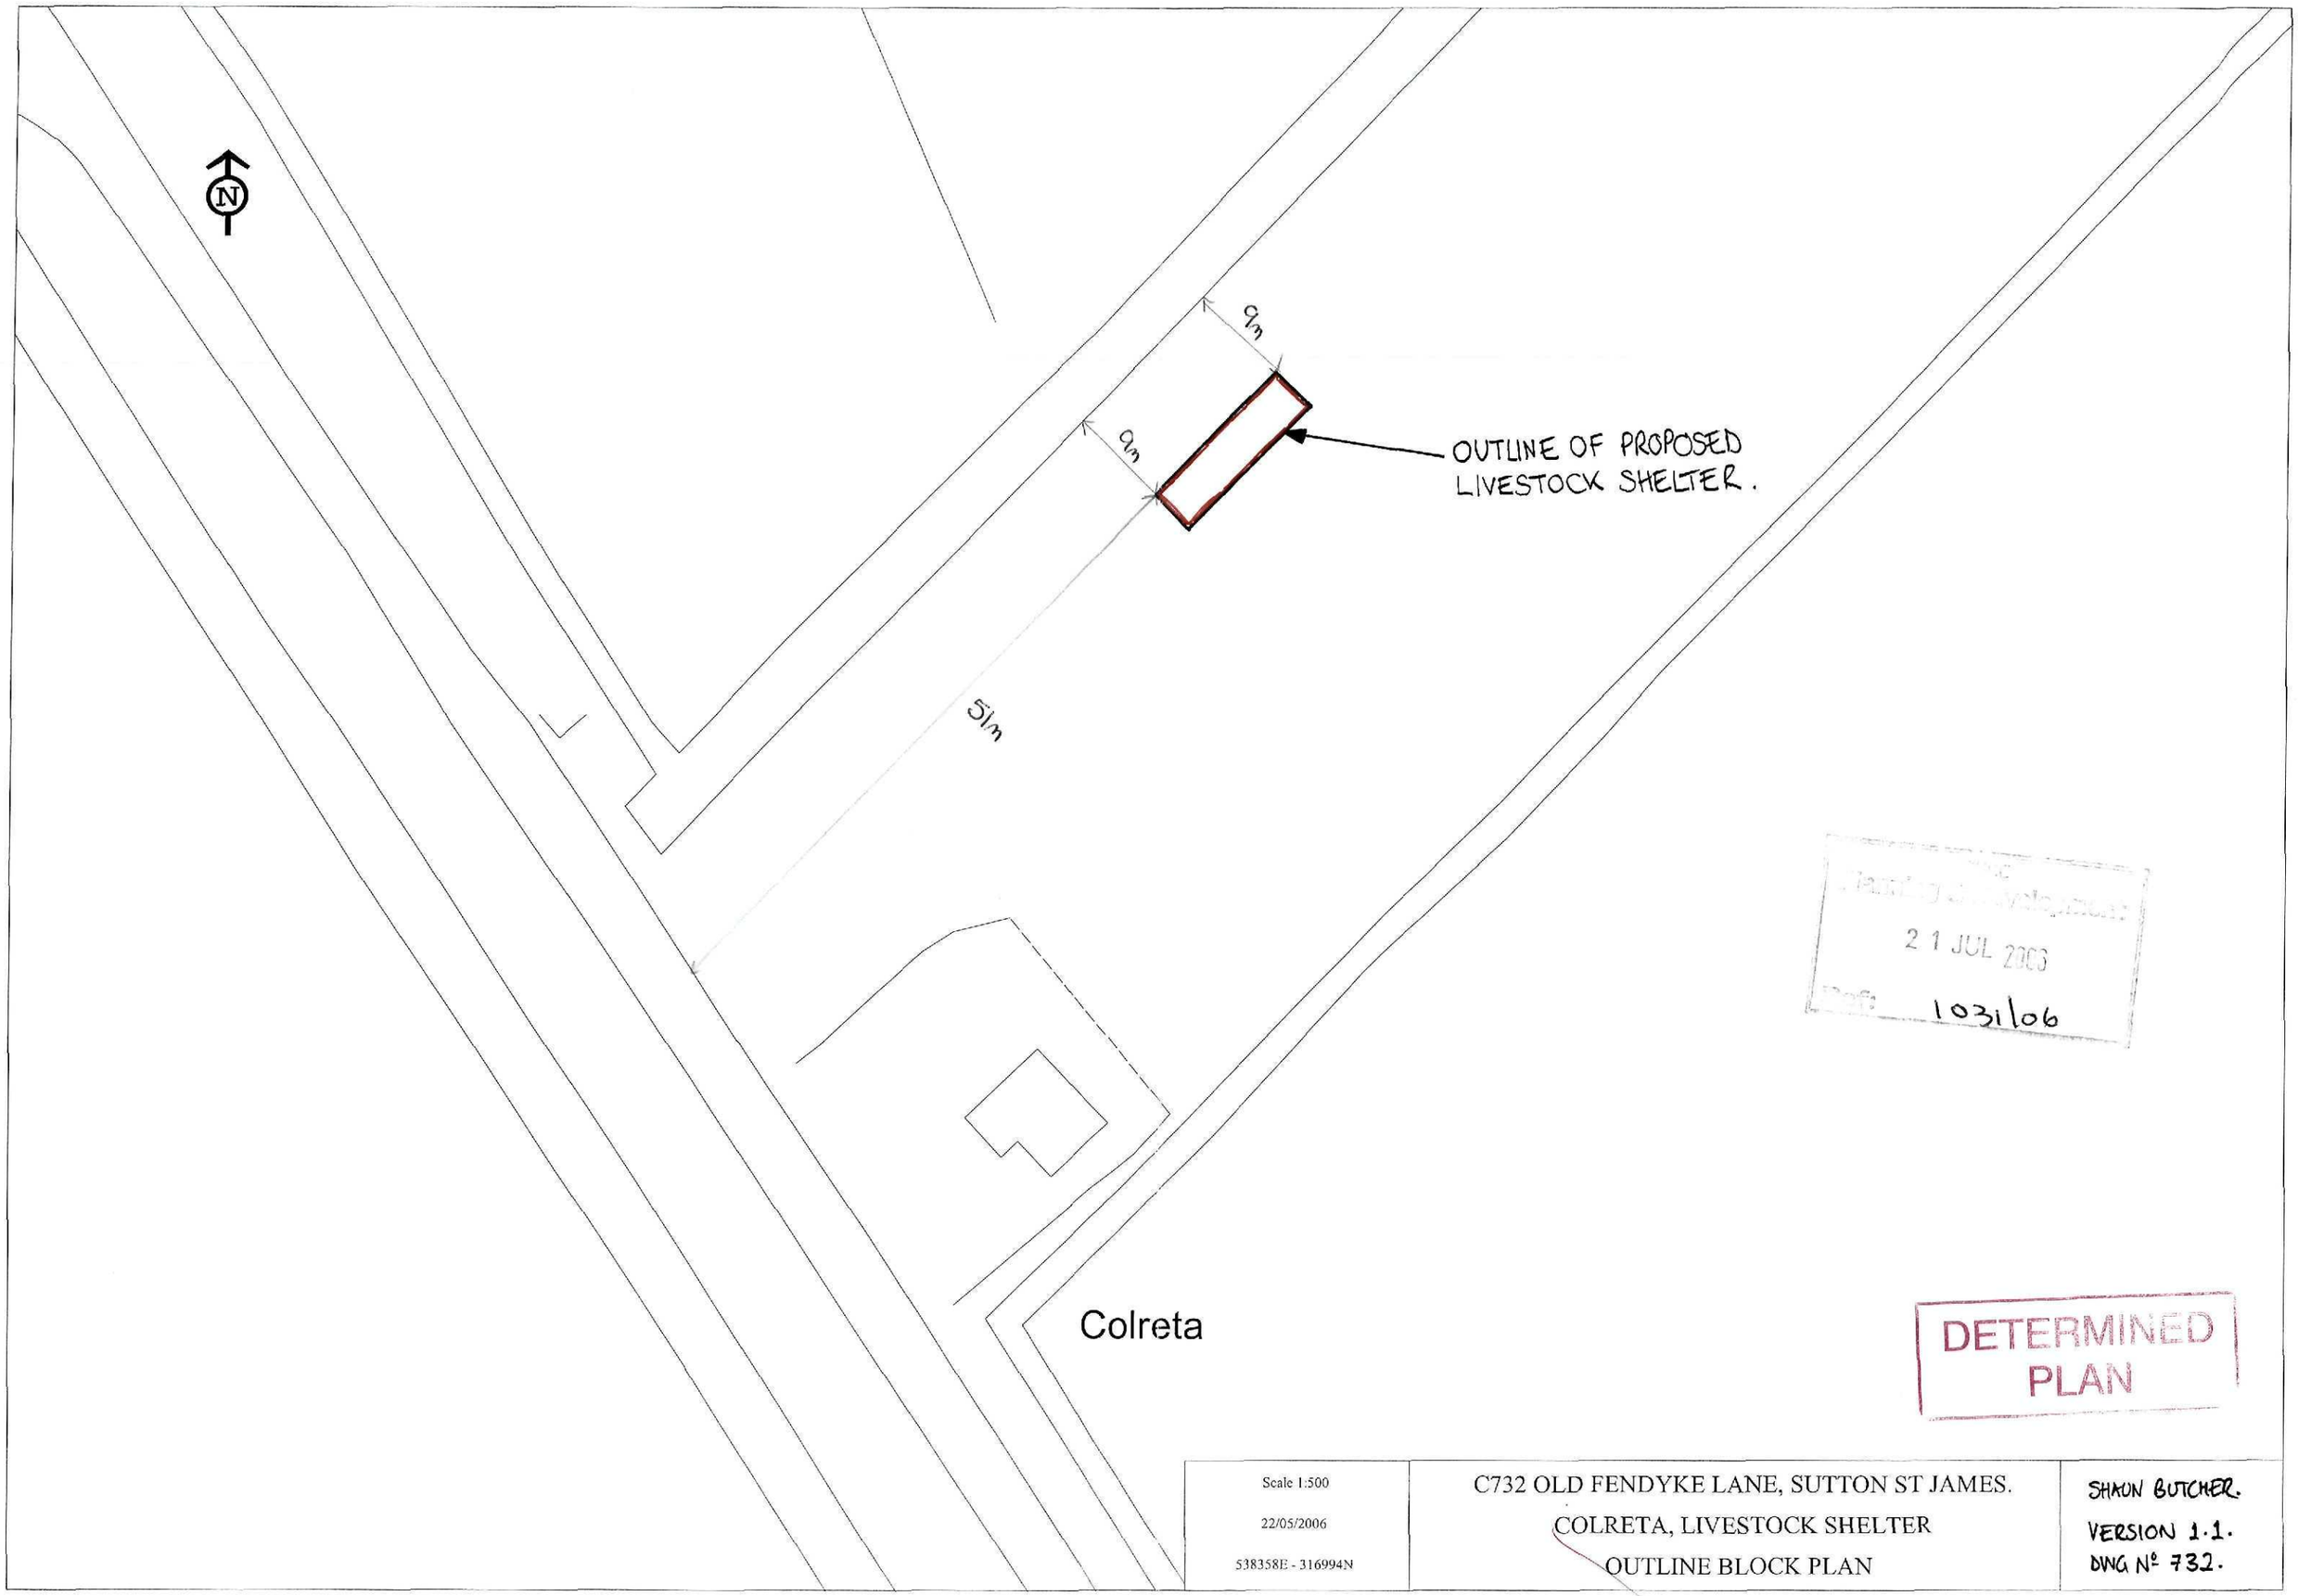

RECEIVED
21 JUL 2006
Ref: 1031/06

DETERMINED
PLAN

Scale 1:500 22/05/2006 538358E - 316994N	C732 OLD FENDYKE LANE, SUTTON ST JAMES. COLRETA, LIVESTOCK SHELTER OUTLINE BLOCK PLAN	SHAUN BUTCHER. VERSION 1.1. DWG Nº 732.

SITE OF PROPOSED
LIVESTOCK SHELTER

Planning & Development
21 JUL 2006
Ref: 1031/06

DETERMINED
PLAN

Scale 1:2500 22/05/2006 538438E-317083N	C732 OLD FENDYKE LANE, SUTTON ST JAMES. COLRETA, LIVESTOCK SHELTER SITE LOCATION PLAN	SHAUN BUTCHER. VERSION 1.1. DWG Nº 731.