



FRONT


OLIVE GREEN PLASTIC COATED CORRUGATED SHEETS TO WALLS & ROOF

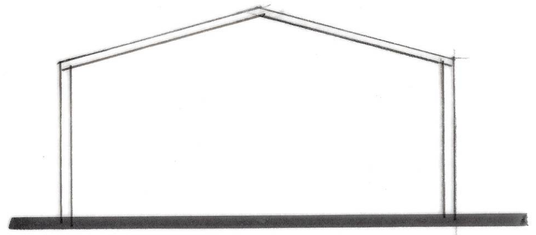


SIDE

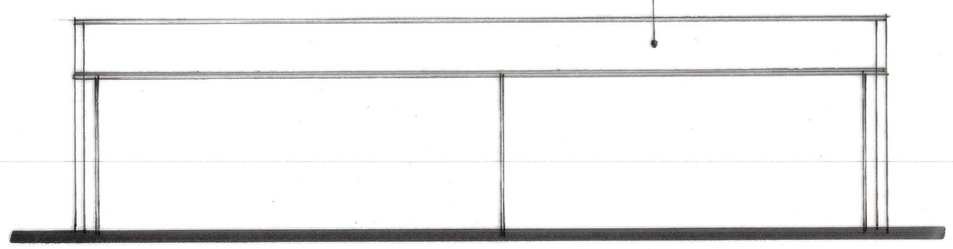


REAR

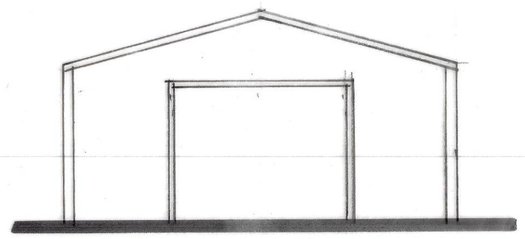

SIDE

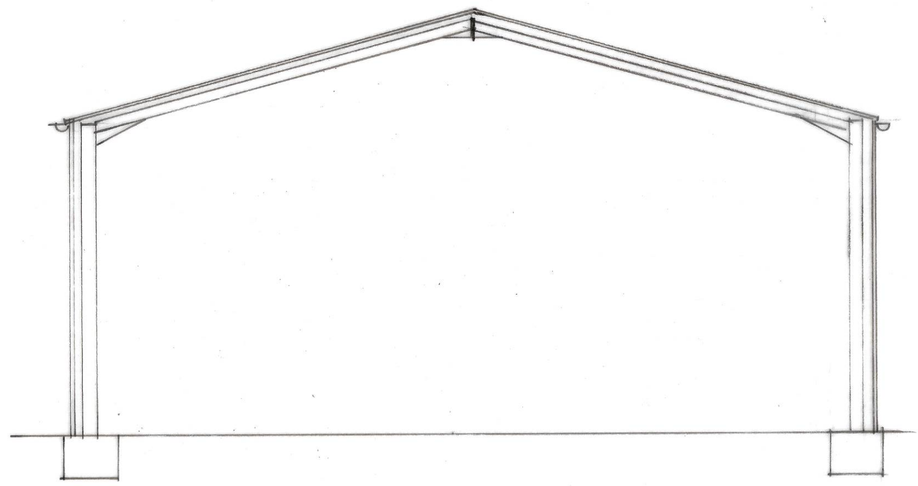

SECTION

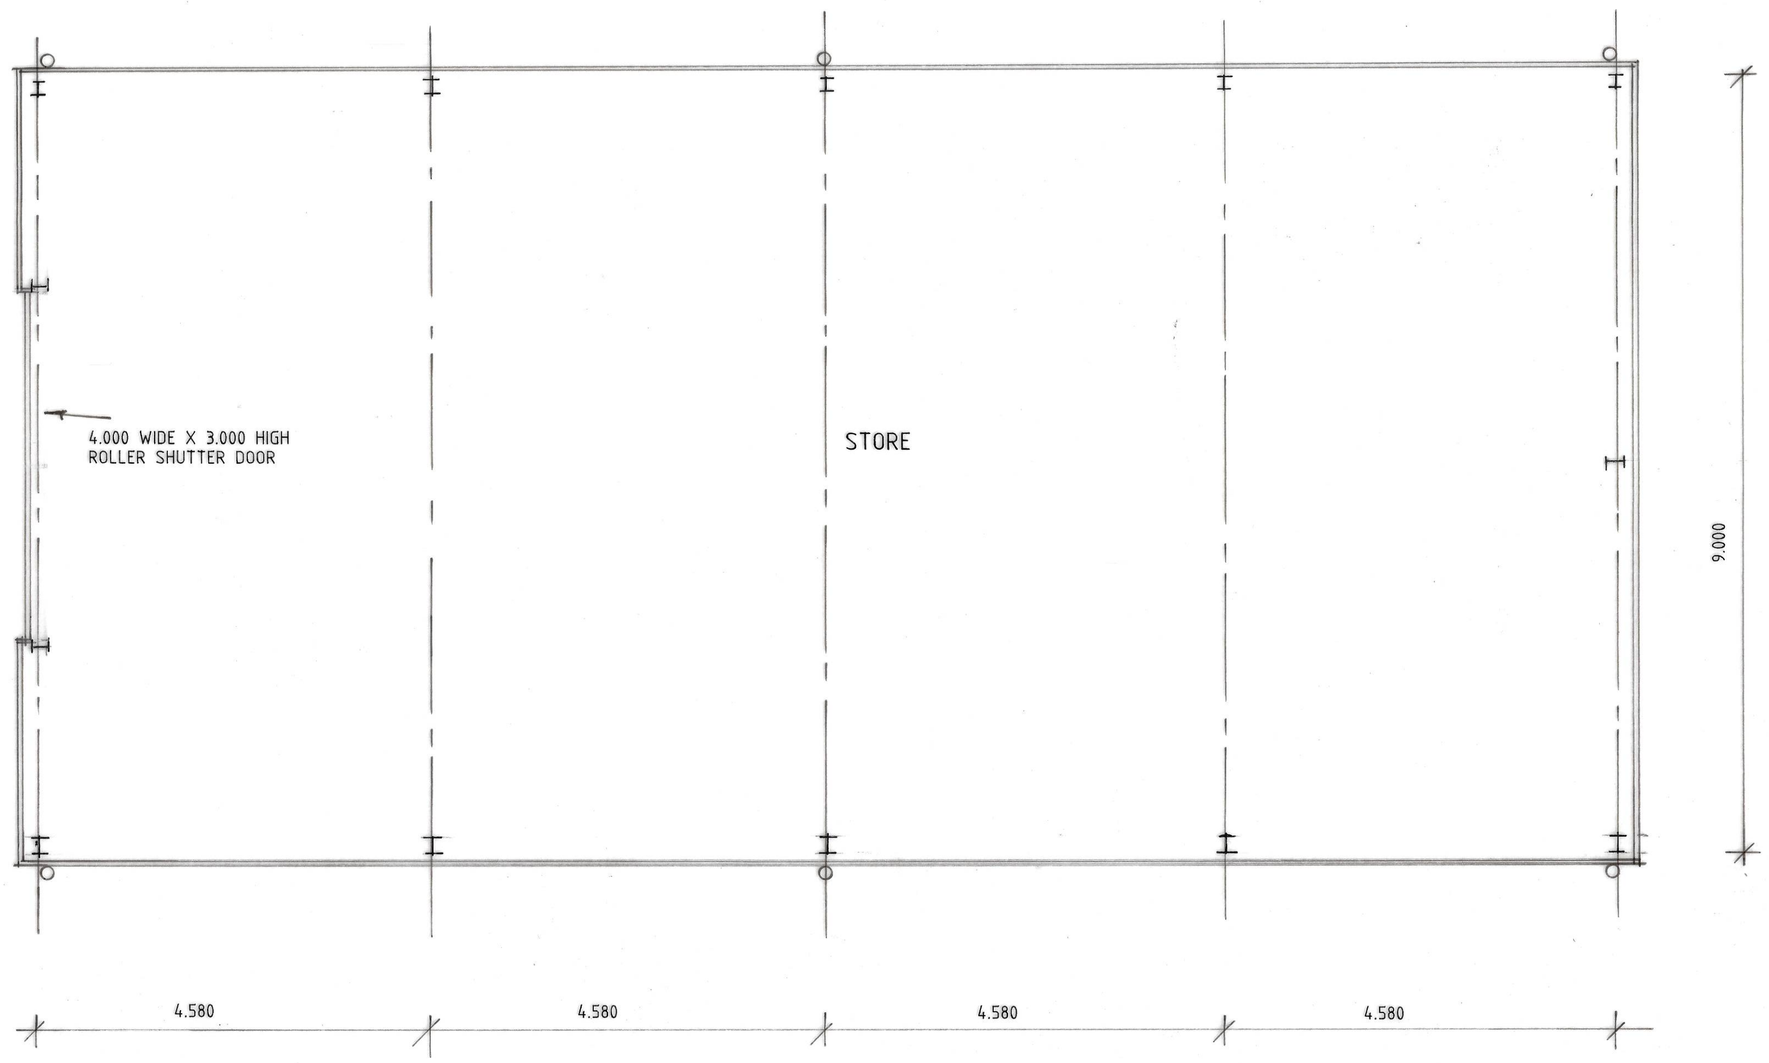

FLOOR PLAN

Status DESIGN
CONSULTANTS IN ARCHITECTURE & PLANNING

PROPOSED STORAGE BUILDING AT 147 CHAPEL GATE, SUTTON ST. JAMES
FOR

MR. P. HEANES.

STORAGE BUILDING

1:50 1:100	SD23-011/2
AUG-23	B.GILHAM.

2 Edinburgh Walk, Holbeach,
Spalding, Lincs. PE12 7AP.
Tel: 01406 424343 Fax: 01406 490702