


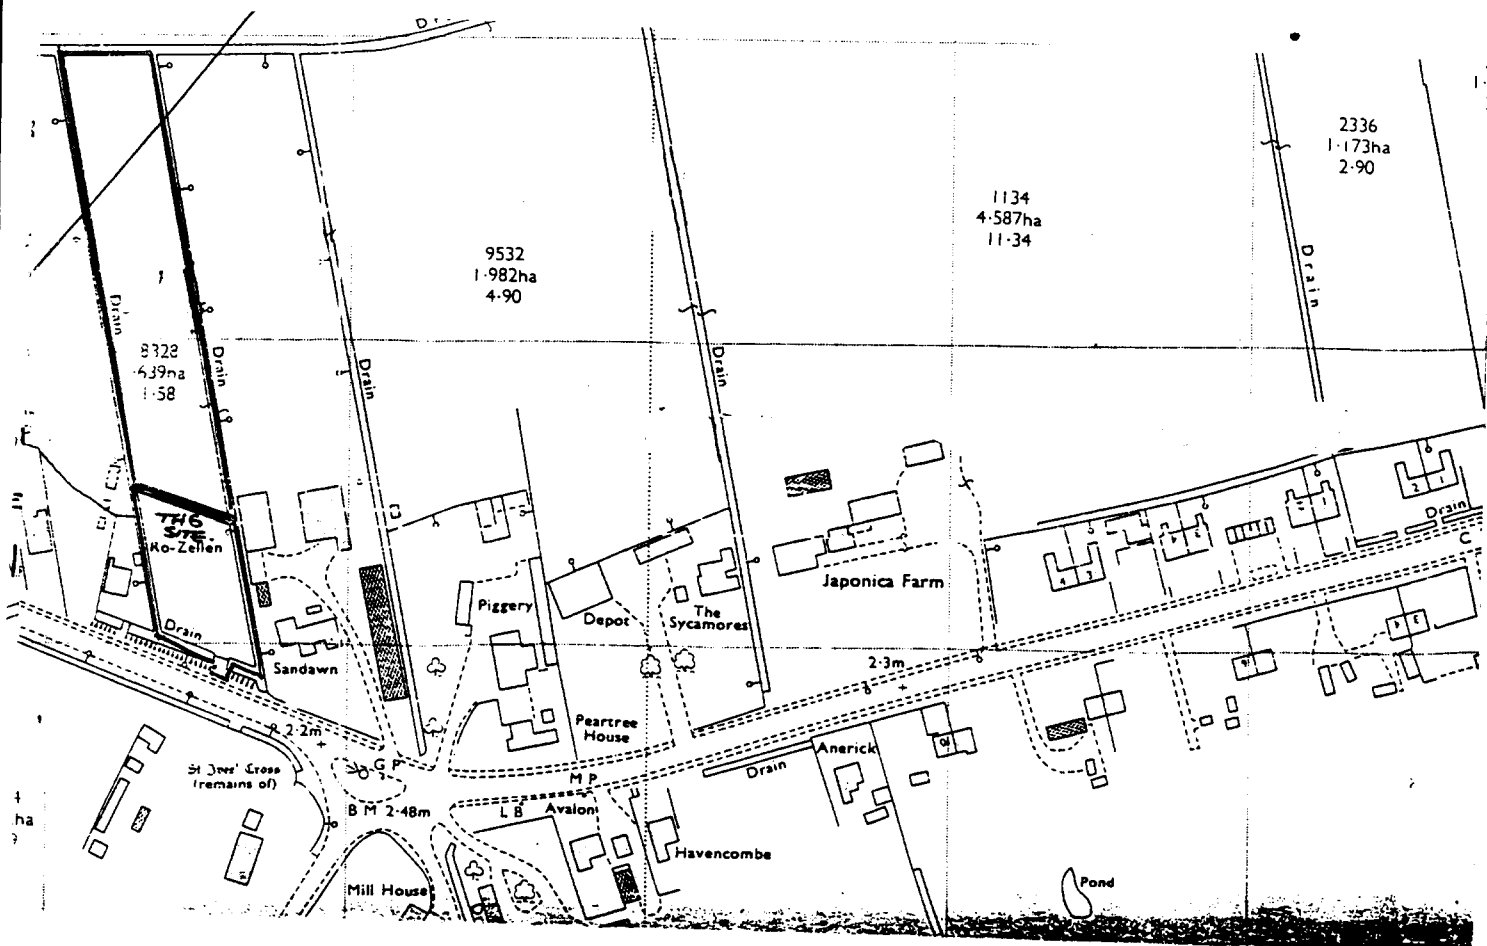


SOUTH CAMBRIDGESHIRE
HOUSING & DEVELOPMENT

24 AUG 2000


Ref: 1054/00

Reproduced from..... Ordnance
Survey map with the
permission of The Controller of
Her Majesty's Stationery Office.
© Crown Copyright.
ARCHITECTURAL DESIGN SERVICES.
3 Newgate Road
Tydd St Giles
Wisbech, Cambs, PE13 5LH.


GARAGE ELEVATIONS.

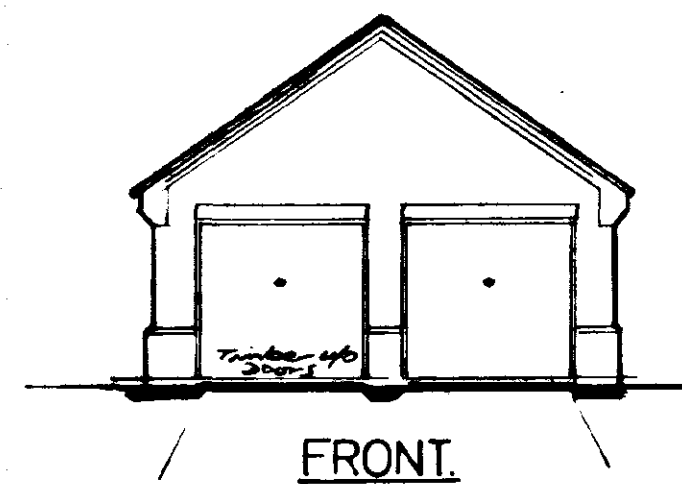


FRONT.

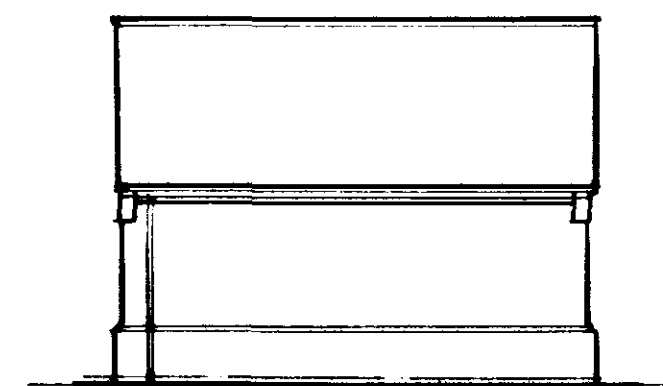


SIDE.

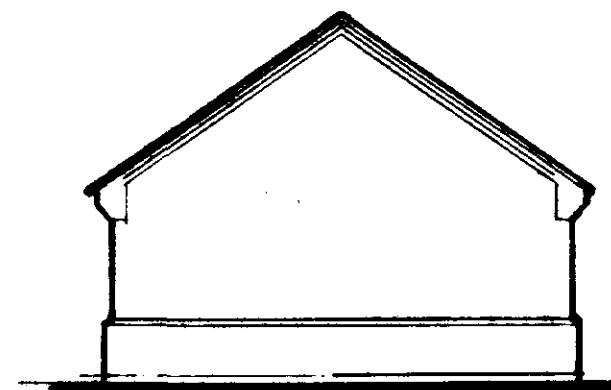


REAR.

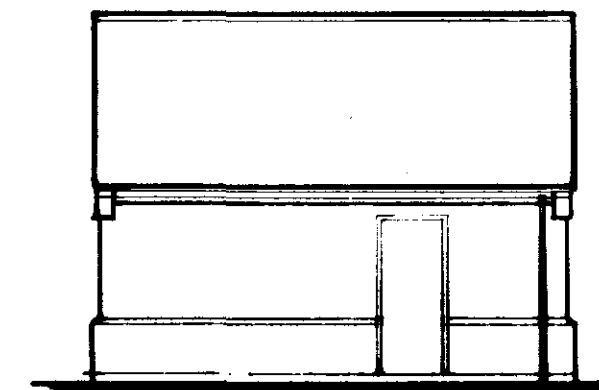

SIDE (North).

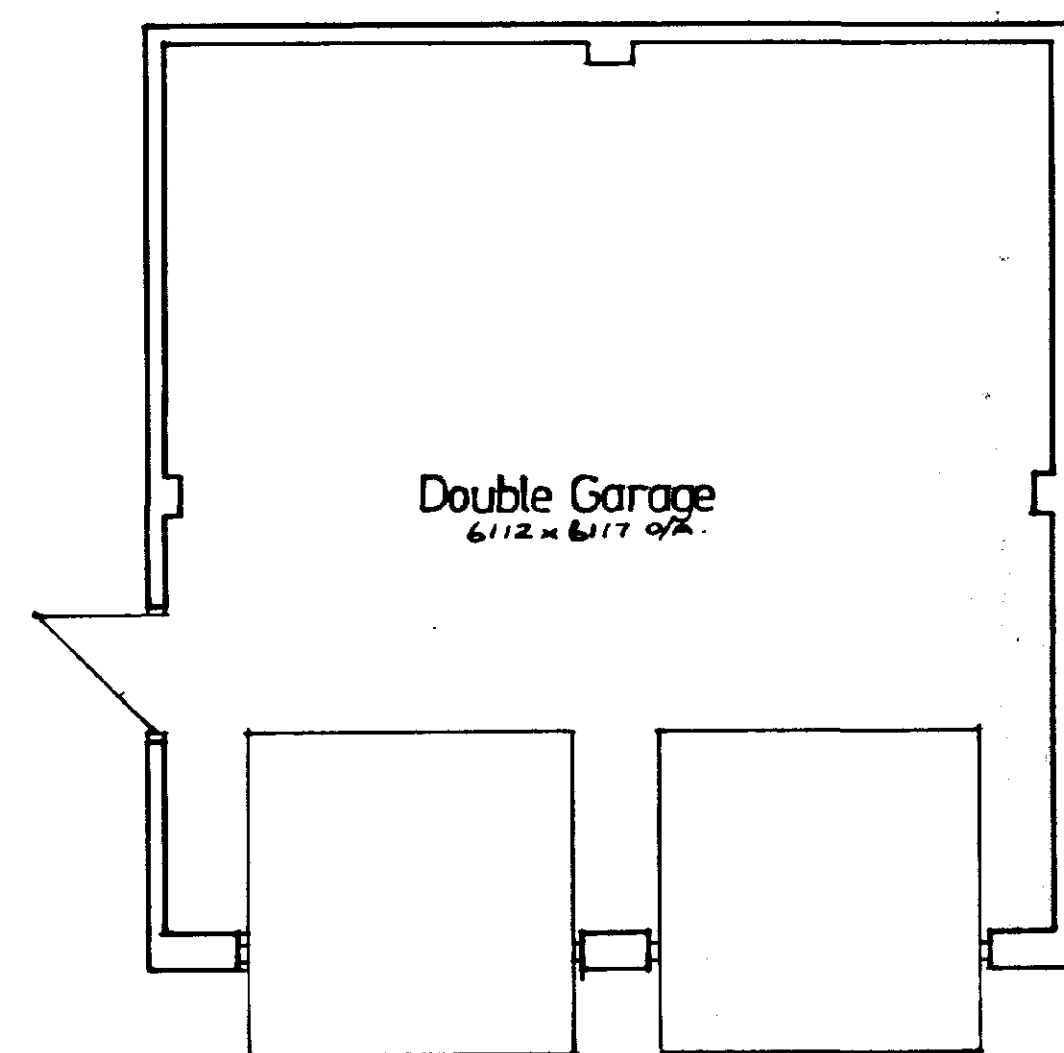

PLAN VIEW.

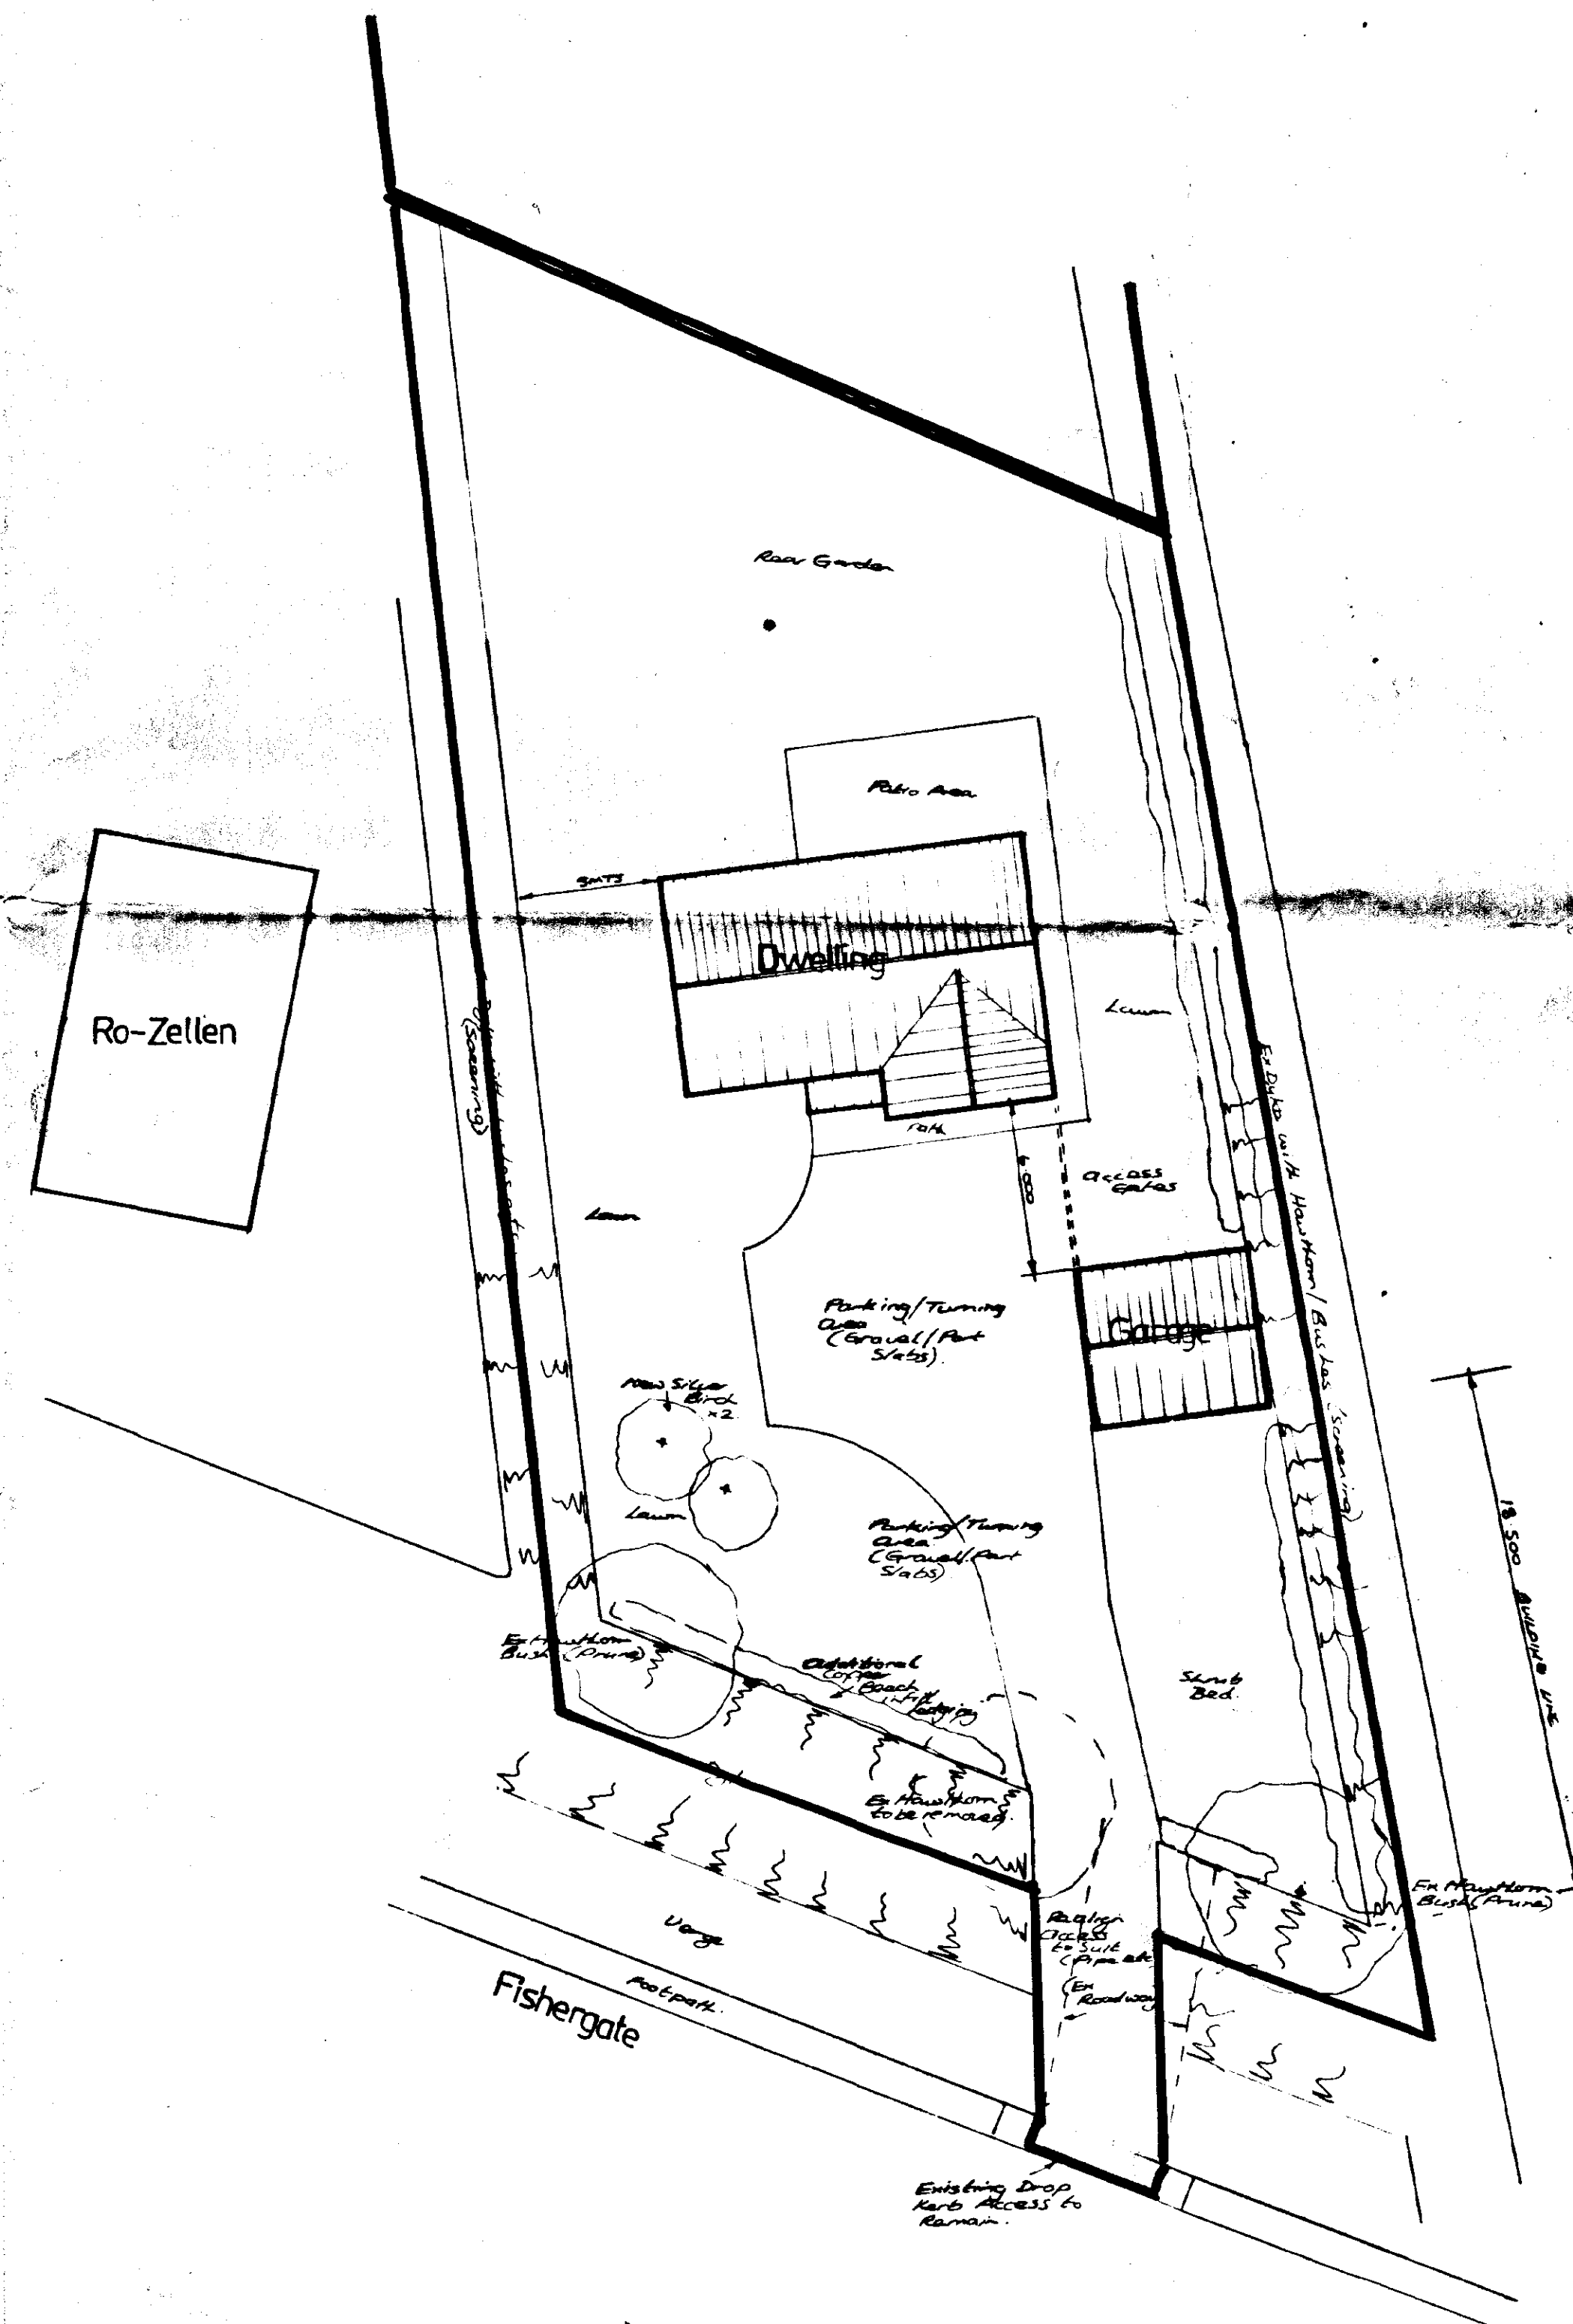

SITE PLAN 1-200.

**DETERMINED
PLAN**

SOUTH HOLLAND DC
HOUSING & PLANNING
24 AUG 2000
Ref: 1054/00

Sandawn

**Architectural
Design Services**

S. J. Thrower

Tydd St. Giles
Wisbech
Cambridgeshire
PE13 5TH
Telephone
01945 870022


Proposed four Bedroomed Dwelling
and Garage
adj to Sandawn,
Fishergate,
Sutton St. James.

For Mr. & Mrs. P. Clitheroe.


Site Plan/Garage Details.

Scale 1-100, 1-200	Date Apr 2000	Drawn S. J. T.
-----------------------	------------------	-------------------

Drng no. SH/59400.

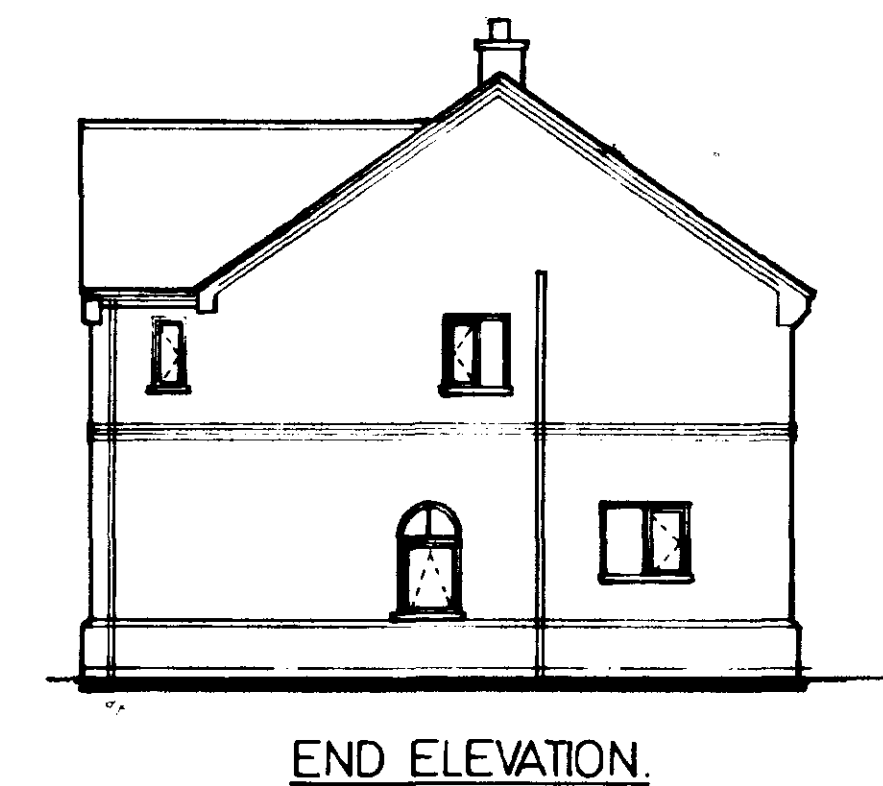

If materials, products & workmanship are not fully specified they are to be of the standard appropriate to the work and suitable for the purpose stated above and all work to be in accordance with good building practice and in accordance with BS for Workmanship on Building Sites. All materials

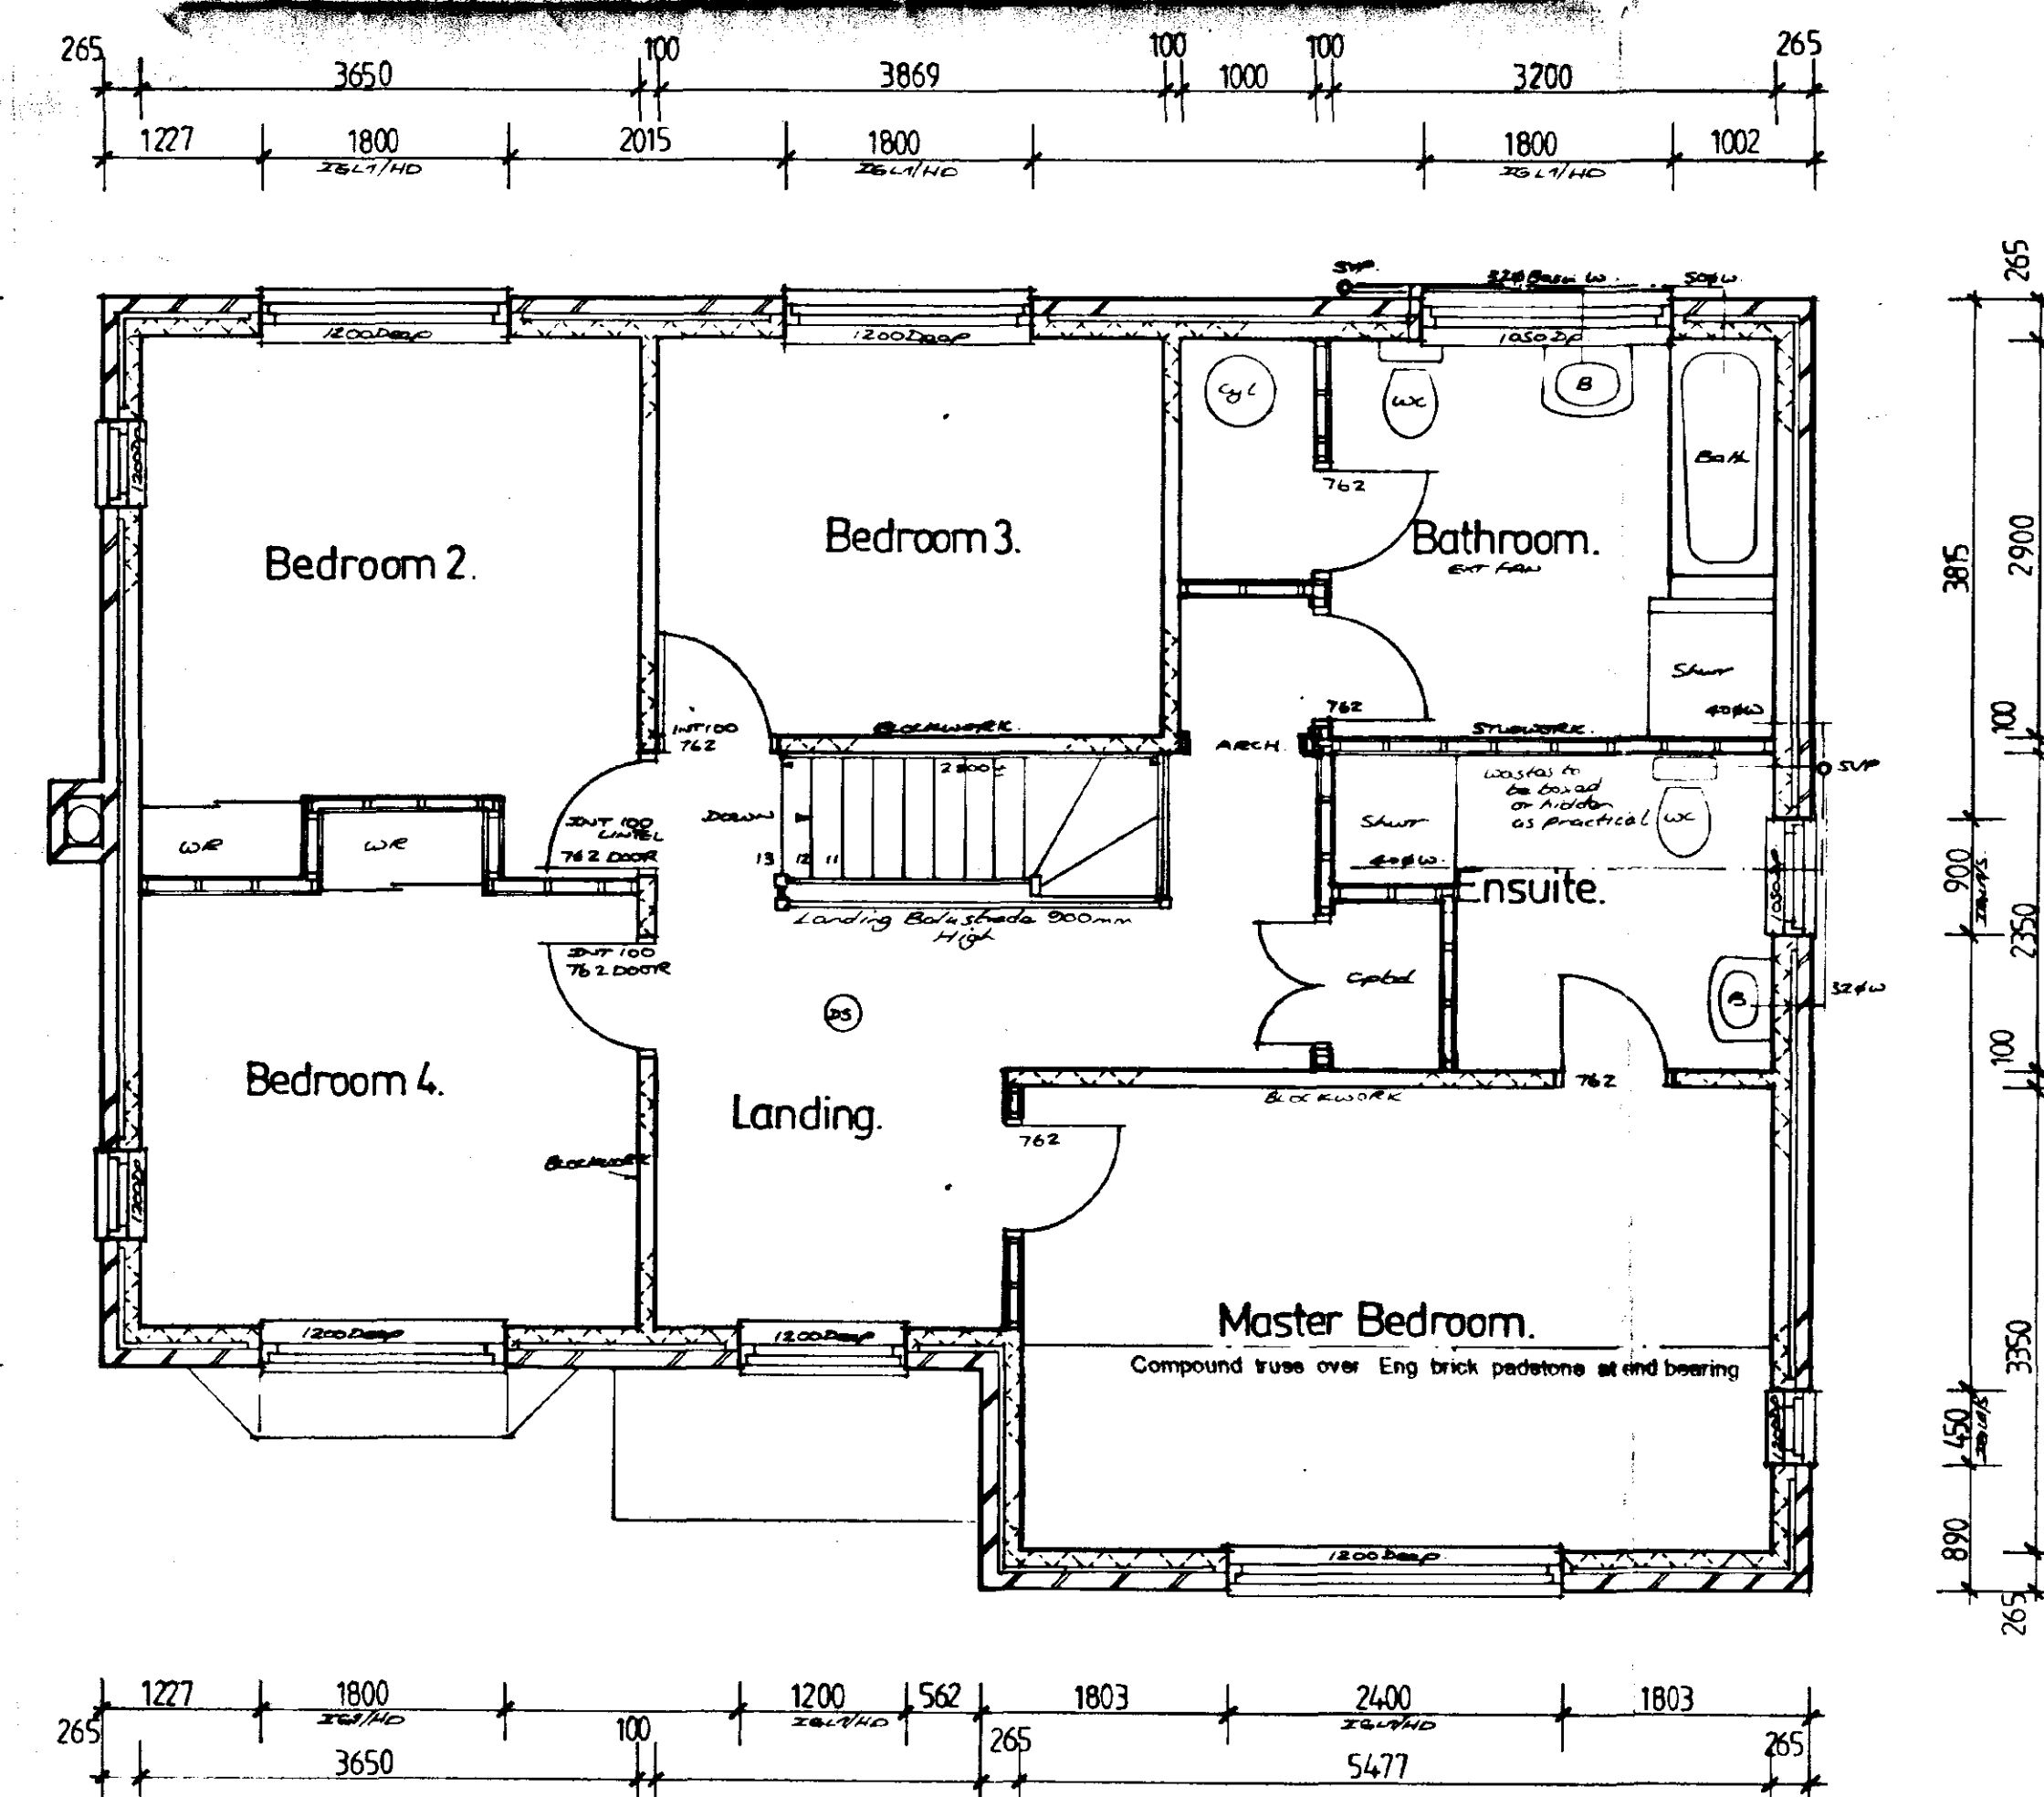

FIRST FLOOR PLAN

SOUTH HOLLAND DC
HOUSING & PLANNING
24 AUG 2000
Ref: 105400

Drng no. SH/58800. A