



South

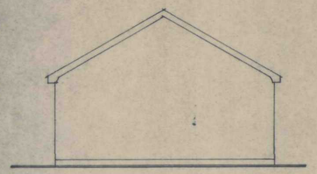


East

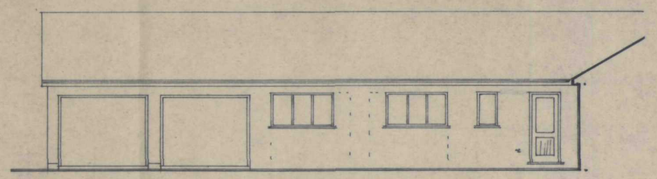


North

8' x 6'6" up and over doors

facing brick to match

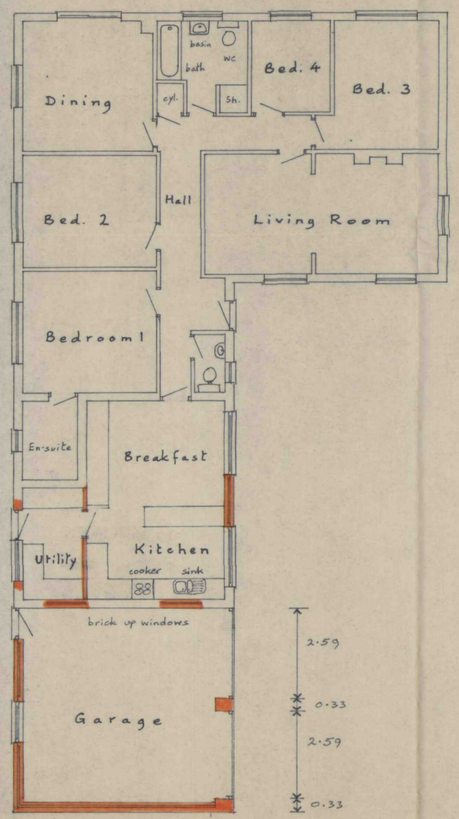


foot path

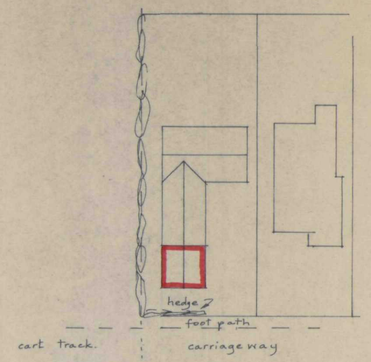

Site Layout


Scale 1:500

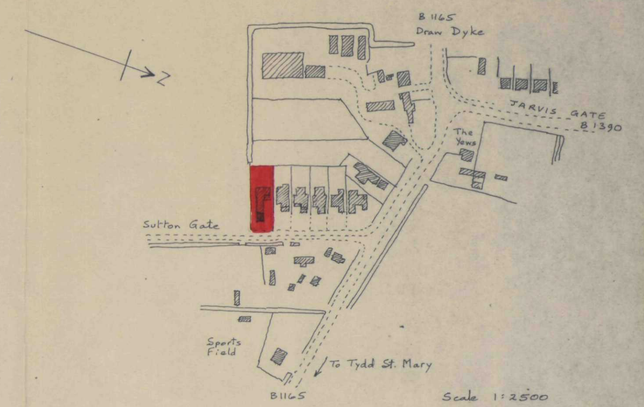

Scale 1:2500

O.S. Map TF 4018

Location

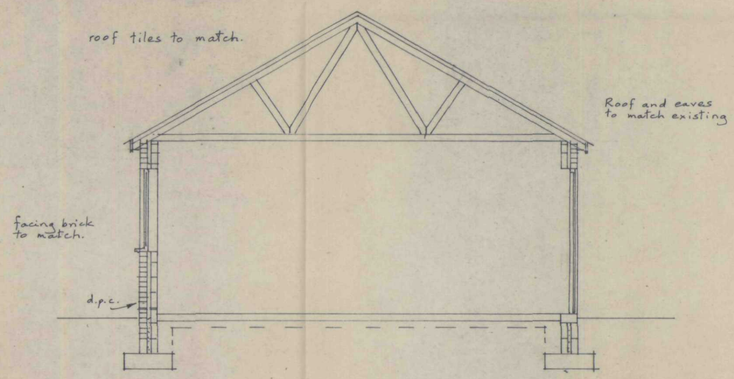

Section

DETERMINED PLAN

SHDC
Planning & Development
04 AUG 2004
Ref: 1055/04

Mr and Mrs. I. Godbolt,
'The Hedgerows', Sutton Gate,
SUTTON St. JAMES.
Extension to Bungalow

Written dimensions to be used in preference to scaled, and all measurements to be verified by checking on site.	**Scale** 1:100 & 1:50
Local Authority Ref. Planning	**Drawing No.** 240727
Building Regulations	**Date** July 2004

A. ROFFE
BUILDING DESIGN & PLANS
1, Green Lane,
SPALDING, Lincs. PE11 2YB
Tel: 01775-723 680 ©