




Front (North West) Elevation 1:100

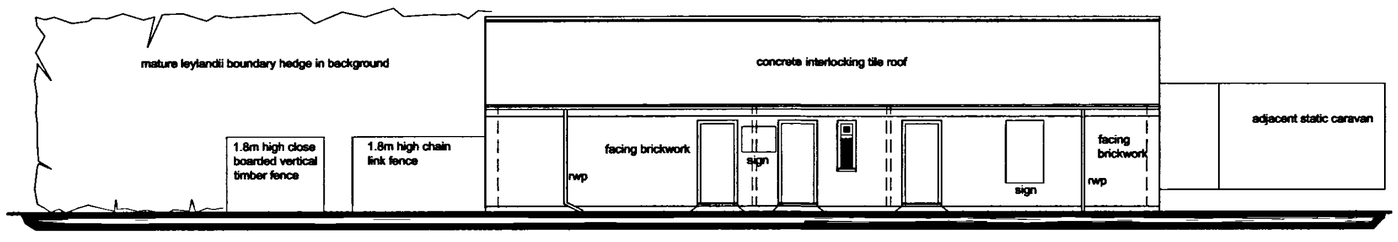


Side (South West) Elevation 1:100

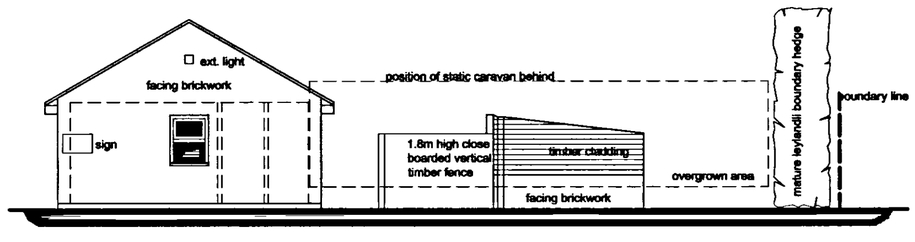


Rear (South East) Elevation 1:100

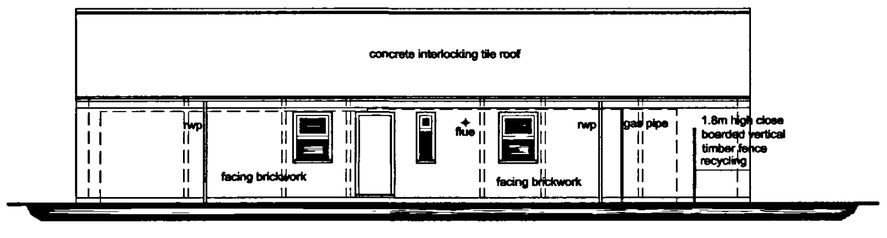


Side (North East) Elevation 1:100

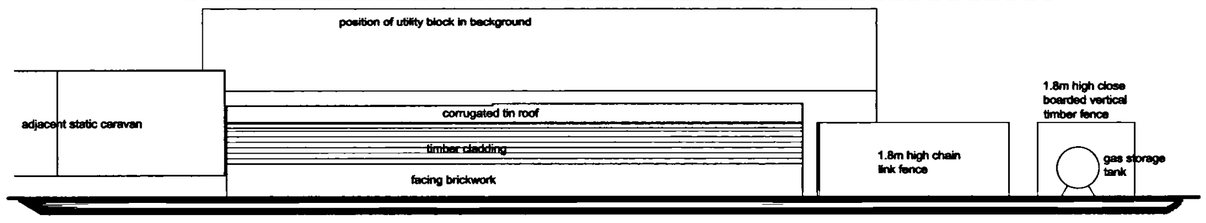


Side (North East) Elevation 1:100

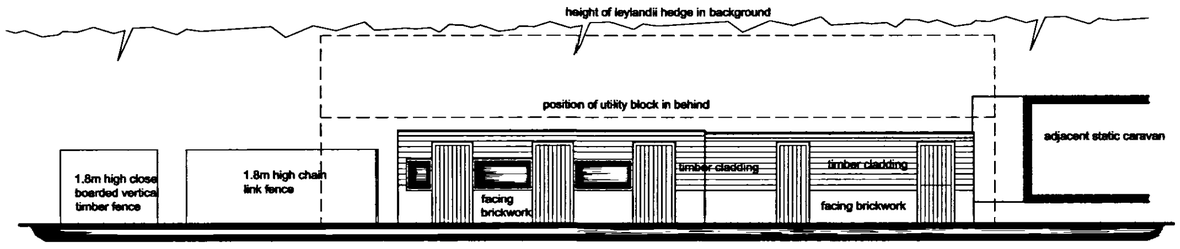

Side (South West) Elevation 1:100

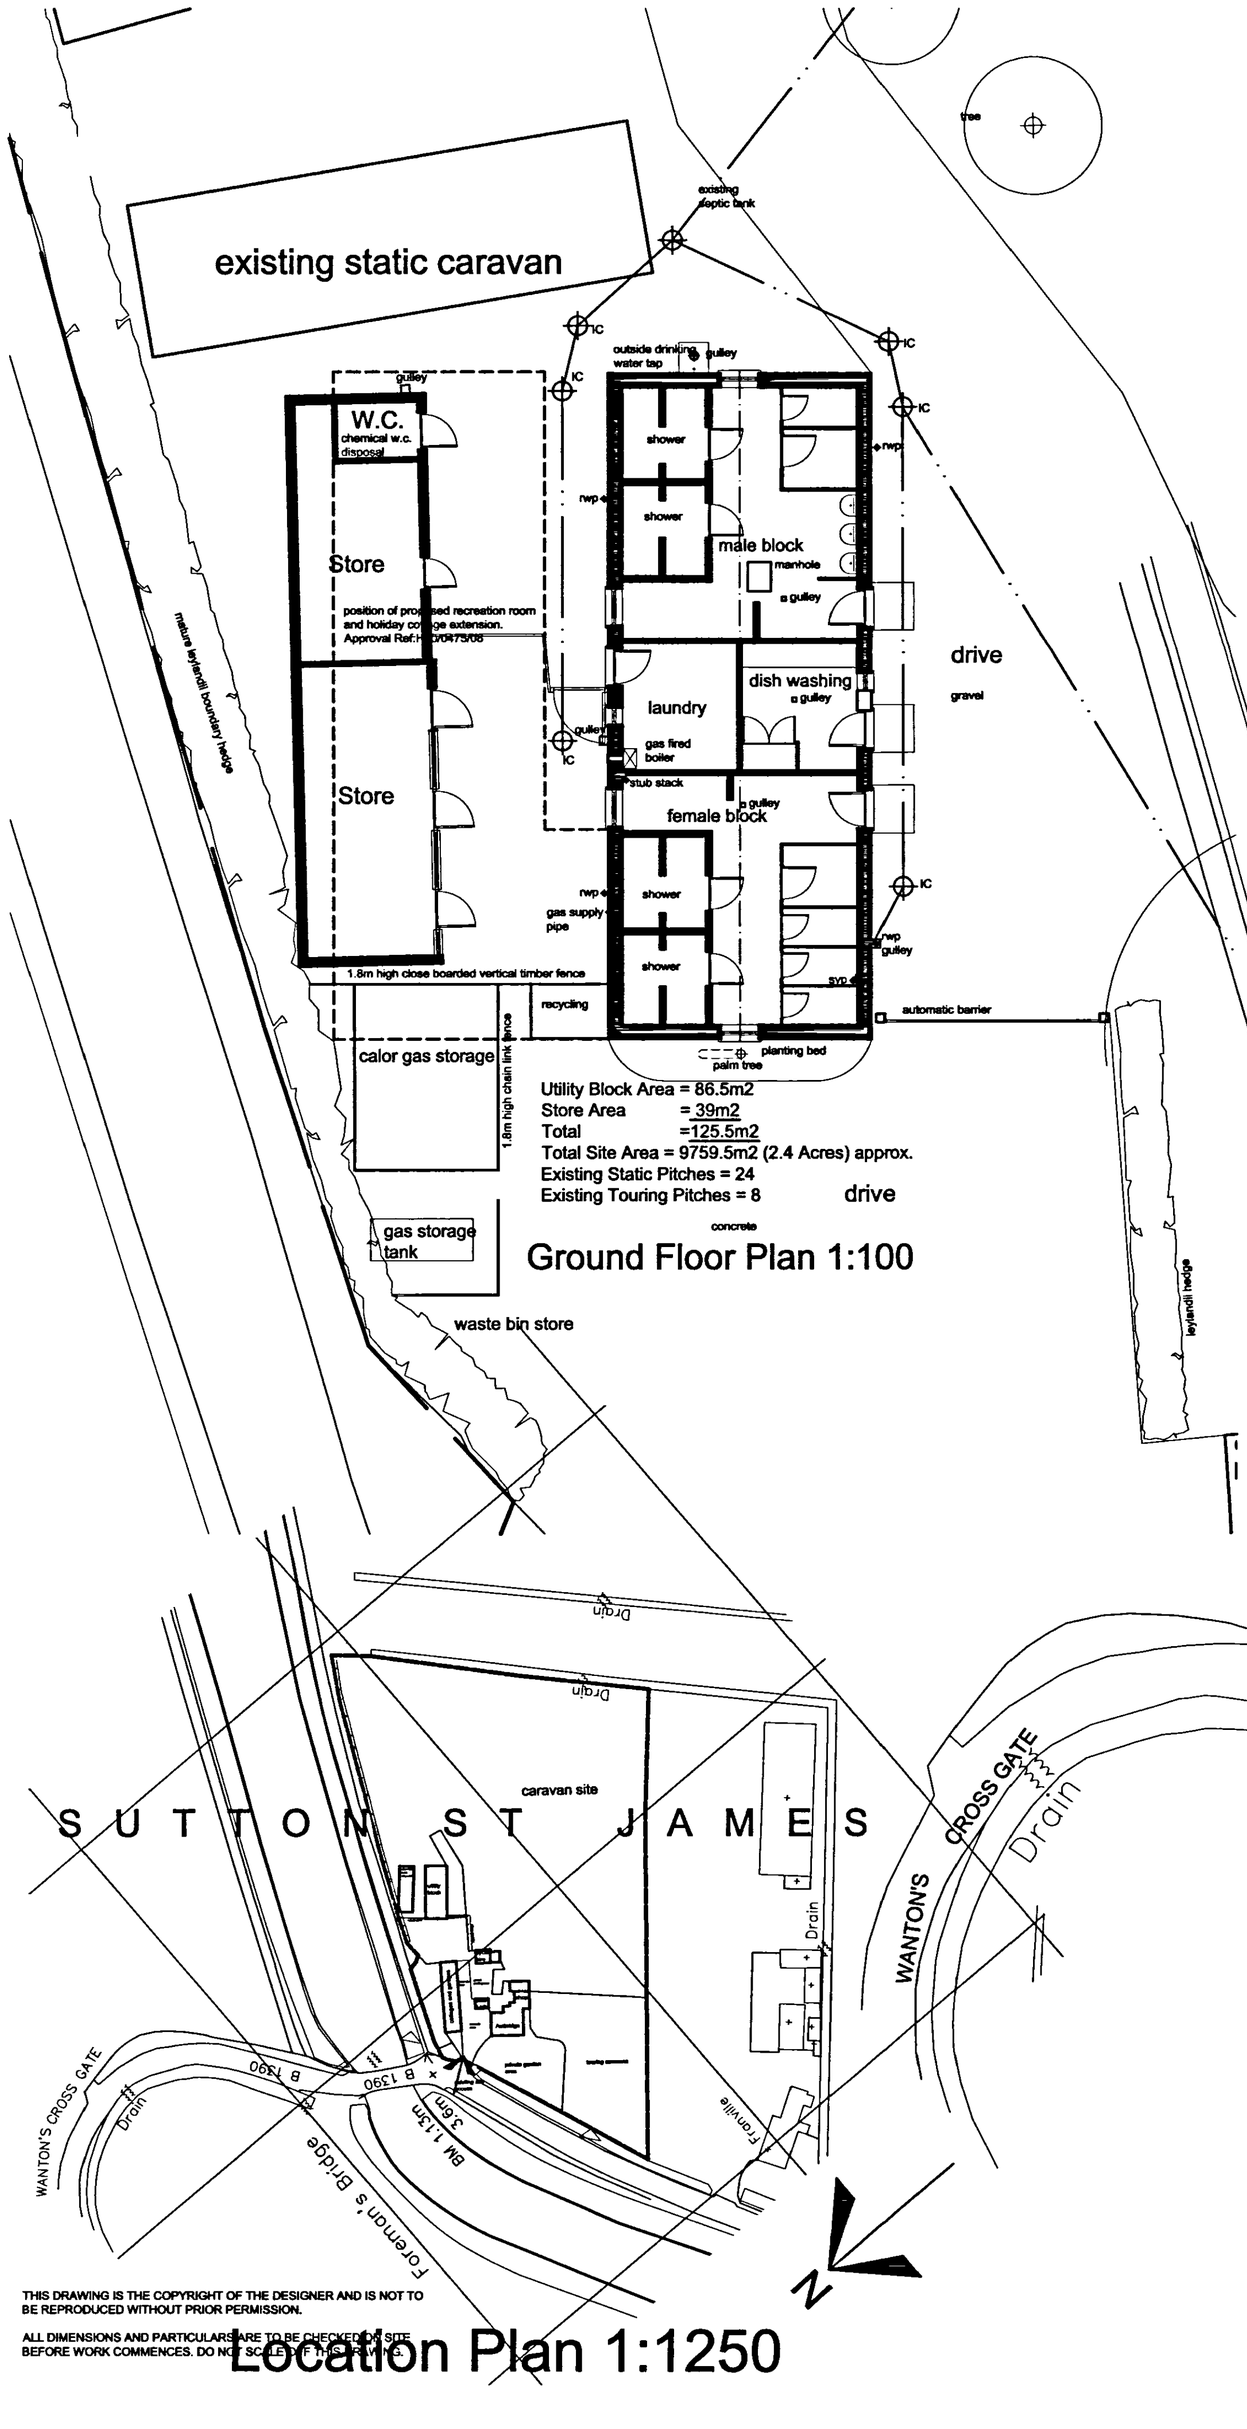

Ground Floor Plan 1:100

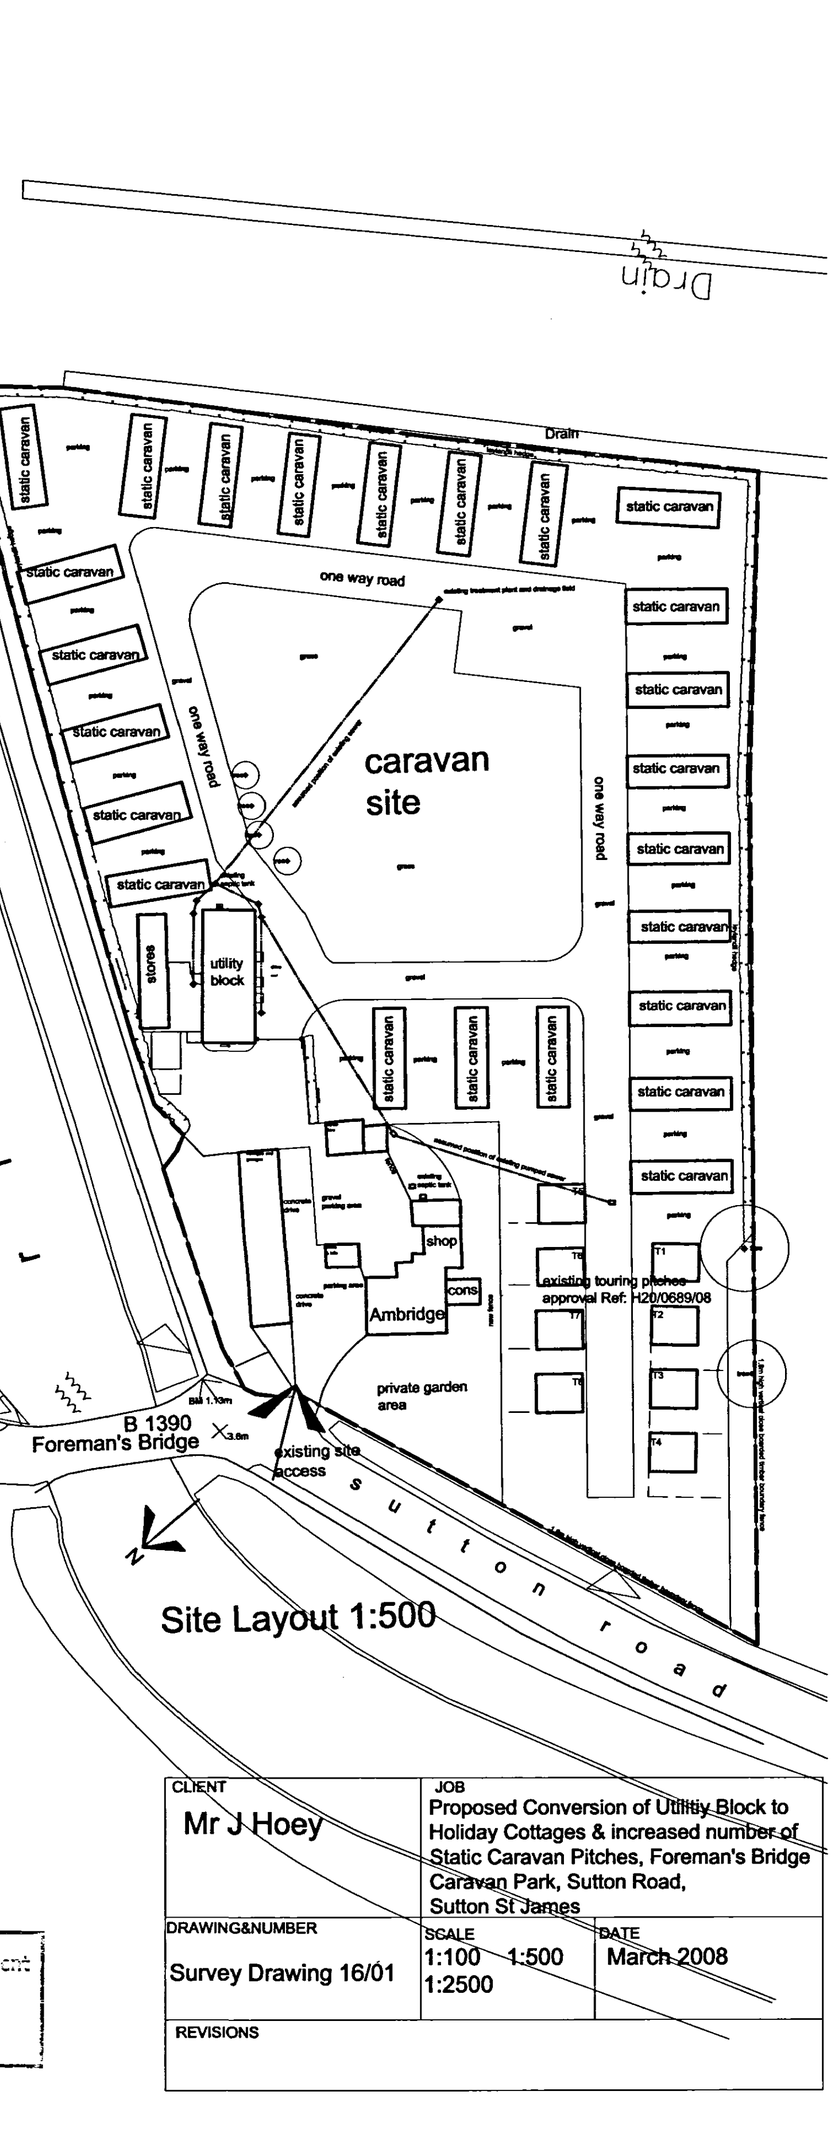

Site Layout 1:500

Location Plan 1:1250

THIS DRAWING IS THE COPYRIGHT OF THE DESIGNER AND IS NOT TO BE REPRODUCED WITHOUT PRIOR PERMISSION.

ALL DIMENSIONS AND PARTICULARS ARE TO BE CHECKED ON SITE BEFORE WORK COMMENCES. DO NOT SCALE OF THIS DRAWING.

DETERMINED PLAN

Planning & Development
23 OCT 2008
Ref: 1106/08

CLIENT	JOB	
Mr J Hoey	Proposed Conversion of Utilitiy Block to Holiday Cottages & increased number of Static Caravan Pitches, Foreman's Bridge Caravan Park, Sutton Road, Sutton St James	
DRAWING&NUMBER	SCALE	DATE
Survey Drawing 16/01	1:100 1:500 1:2500	March 2008
REVISIONS		