


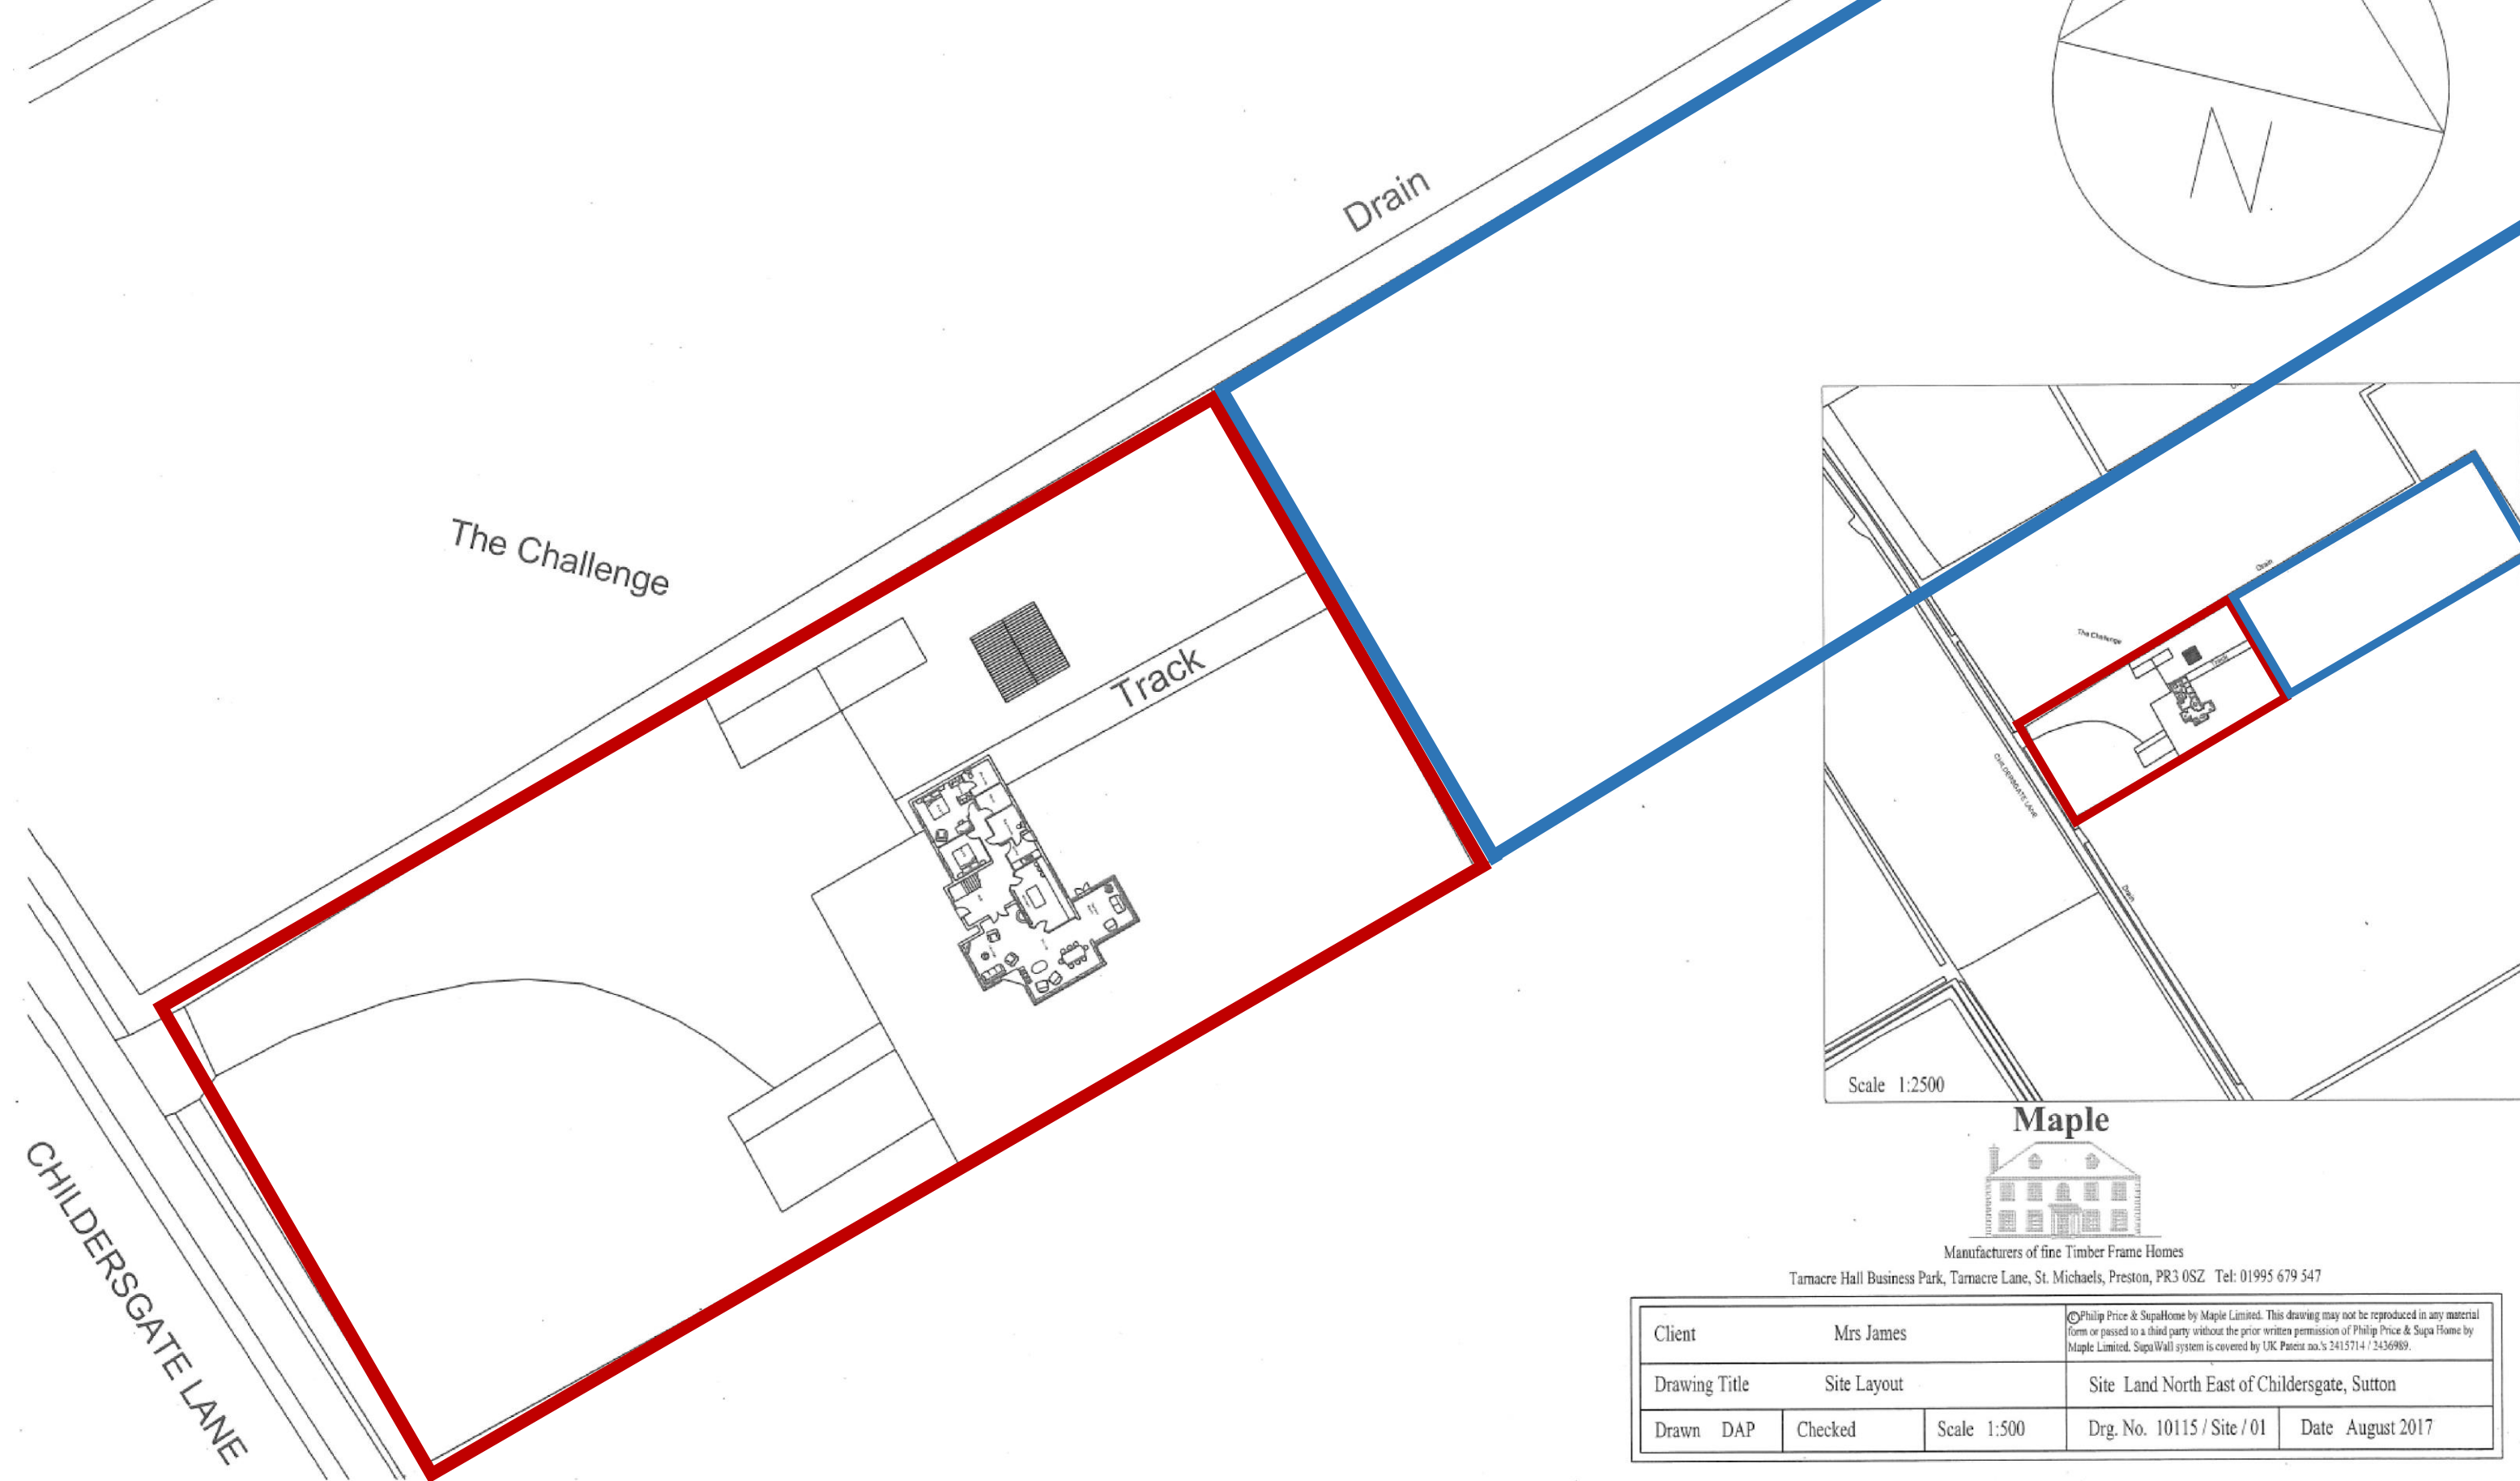

Client			Mrs James			©Philip Price & SupaHome by Maple Limited. This drawing may not be reproduced in any material form or passed to a third party without the prior written permission of Philip Price & Supa Home by Maple Limited. SupaWall system is covered by UK Patent no.'s 2415714 / 2436989.		
Drawing Title			Site Layout			Site Land North East of Childersgate, Sutton		
Drawn DAP		Checked	Scale 1:500		Drg. No. 10115 / Site / 01		Date August 2017	