
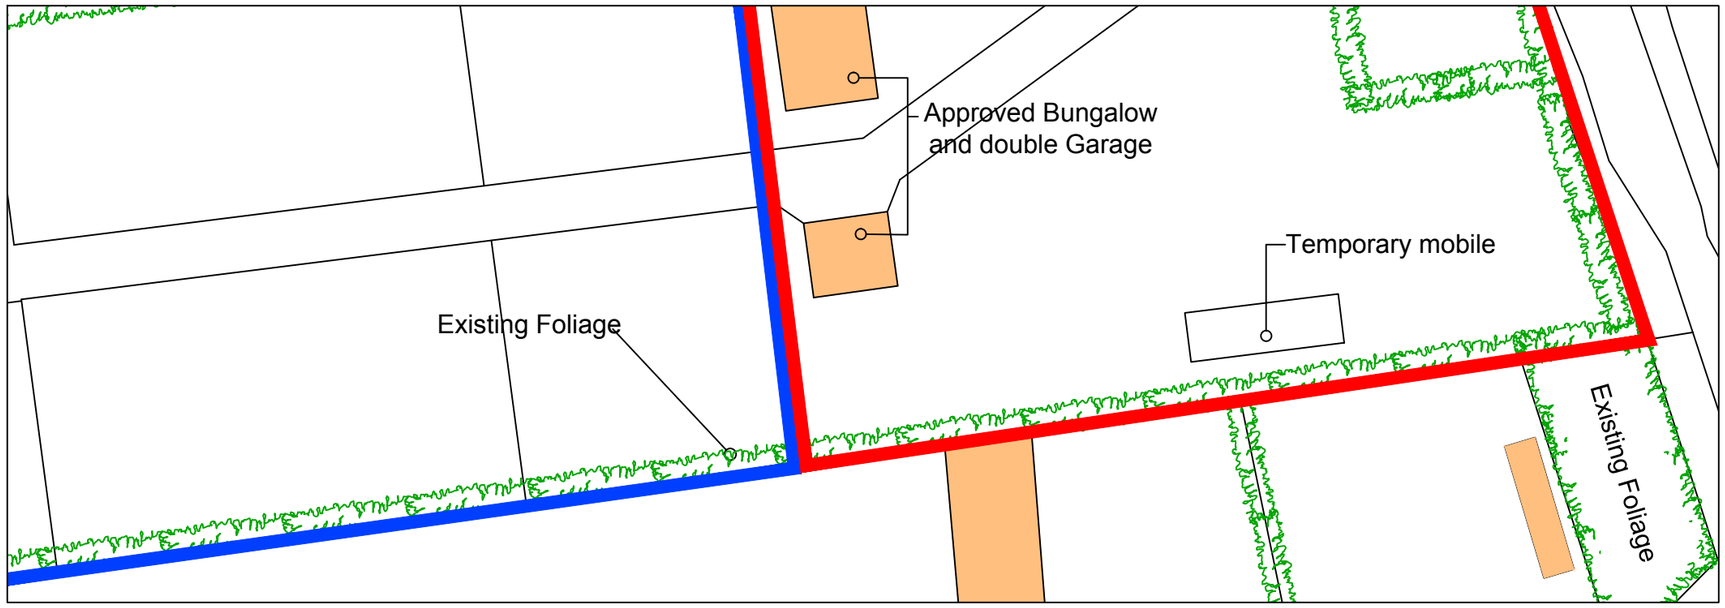


Proposed Site Plan 1:1250

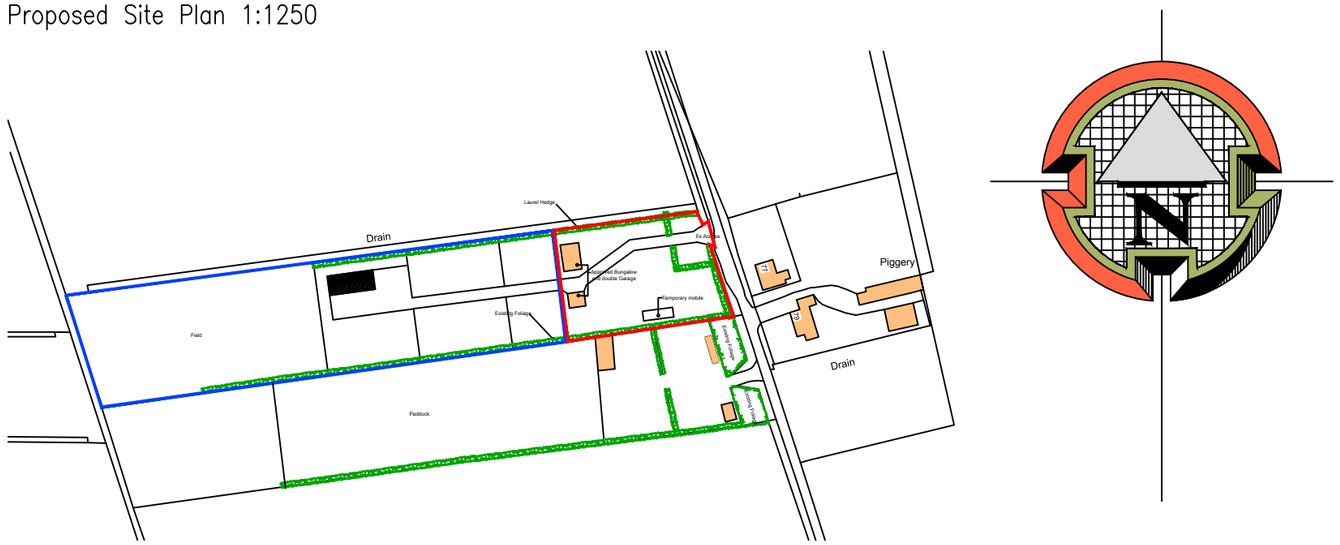

Proposed Location Plan 1:2500

General Notes:

–Dimensions on all drawings are shown in "mm".
–The contractor,sub–contractor and supplies must verify all dimensions before commencement of any works on site.
–This drawing is to be read in conjunction with any relevant engineers and specialist sub–contractor drawings and specifications.

Reference:	Pages:
PL02	2

Scale:
as shown

Project:
Proposed Temporary mobile home

Site Address:

Wild Acre
Baulkins Drove
Sutton st James

Client:

Mr D Dye
Wild Acre
Baulkins Drove
Sutton st James

ALEXANDRA Design

Southfork Farm
Seadyke Bank
Murrow
Cambridgeshire
PE13 4SD

T: 07891175649
E: info.alexandradesign@gmail.com