

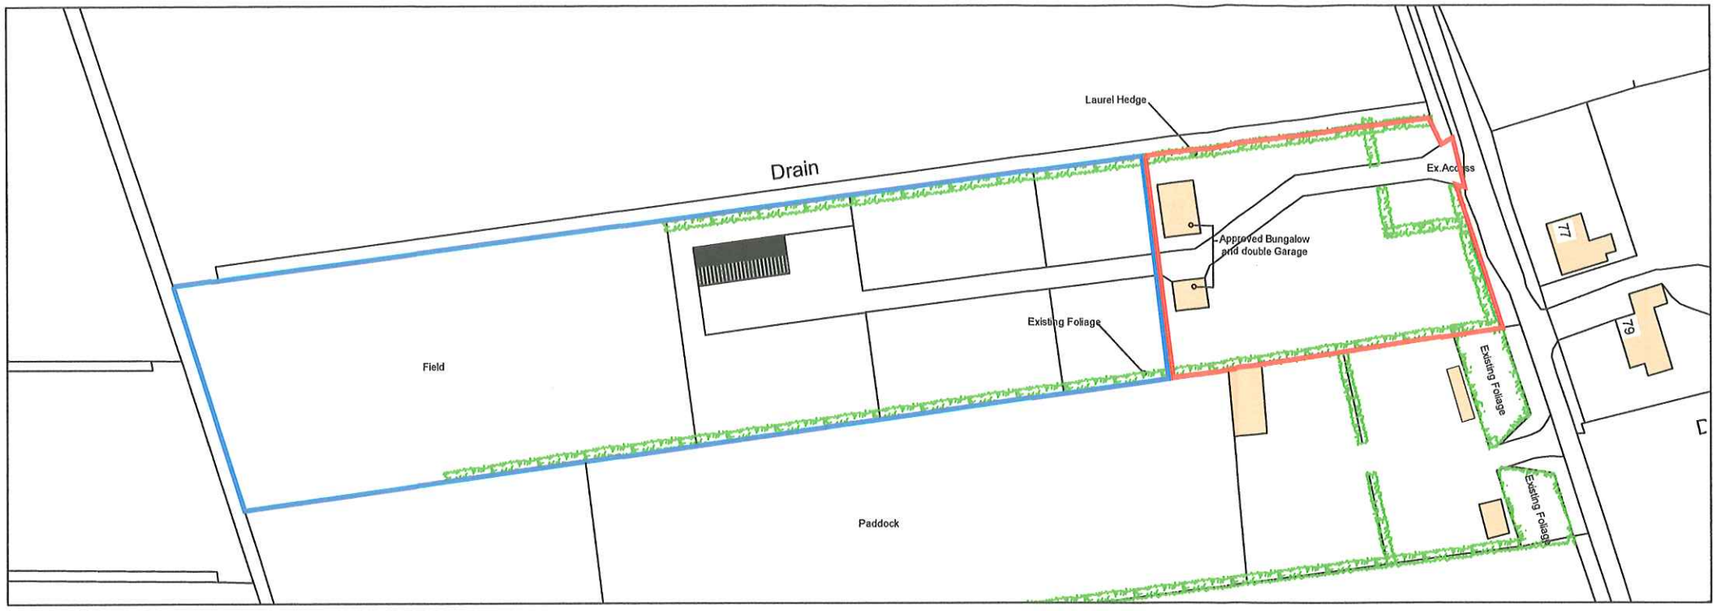


Existing Site Plan 1:1250

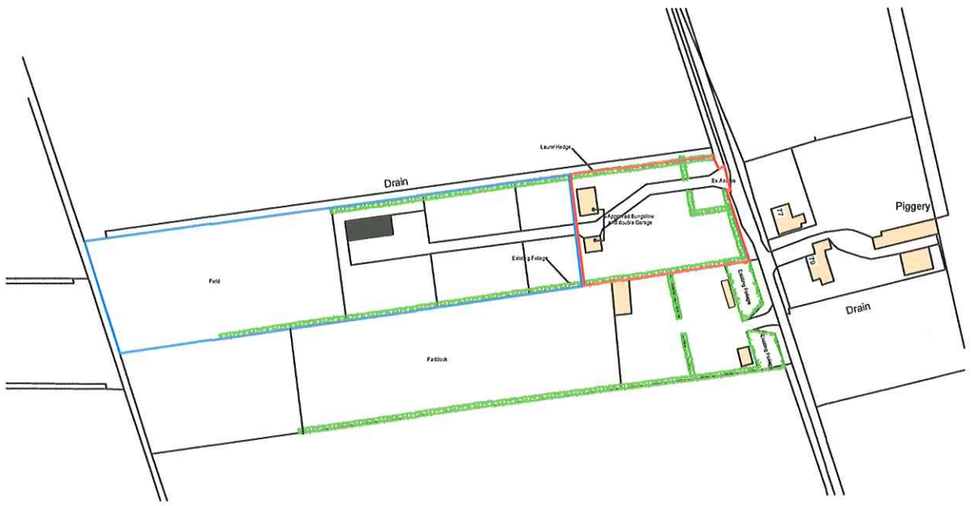

Existing Location Plan 1:2500

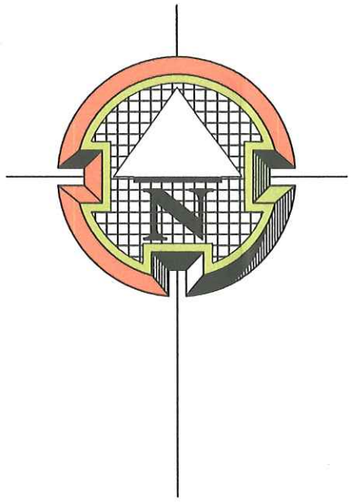

General Notes:

-Dimensions on all drawings are shown in "mm".
-The contractor,sub-contractor and supplies must verify all dimensions before commencement of any works on site.
-This drawing is to be read in conjunction with any relevant engineers and specialist sub-contractor drawings and specifications.

Reference:	Pages:
PL01	1

Scale:
as shown

Project:
Proposed Temporary mobile home

Site Address:
Wild Acre
Baulkins Drove
Sutton st James

Client:
Mr D Dye
Wild Acre
Baulkins Drove
Sutton st James

ALEXANDRA Design

Southfork Farm
Seadyke Bank
Murrow
Cambridgeshire
PE13 4SD

T: 07891175649
E: info.alexandradesign@gmail.com