

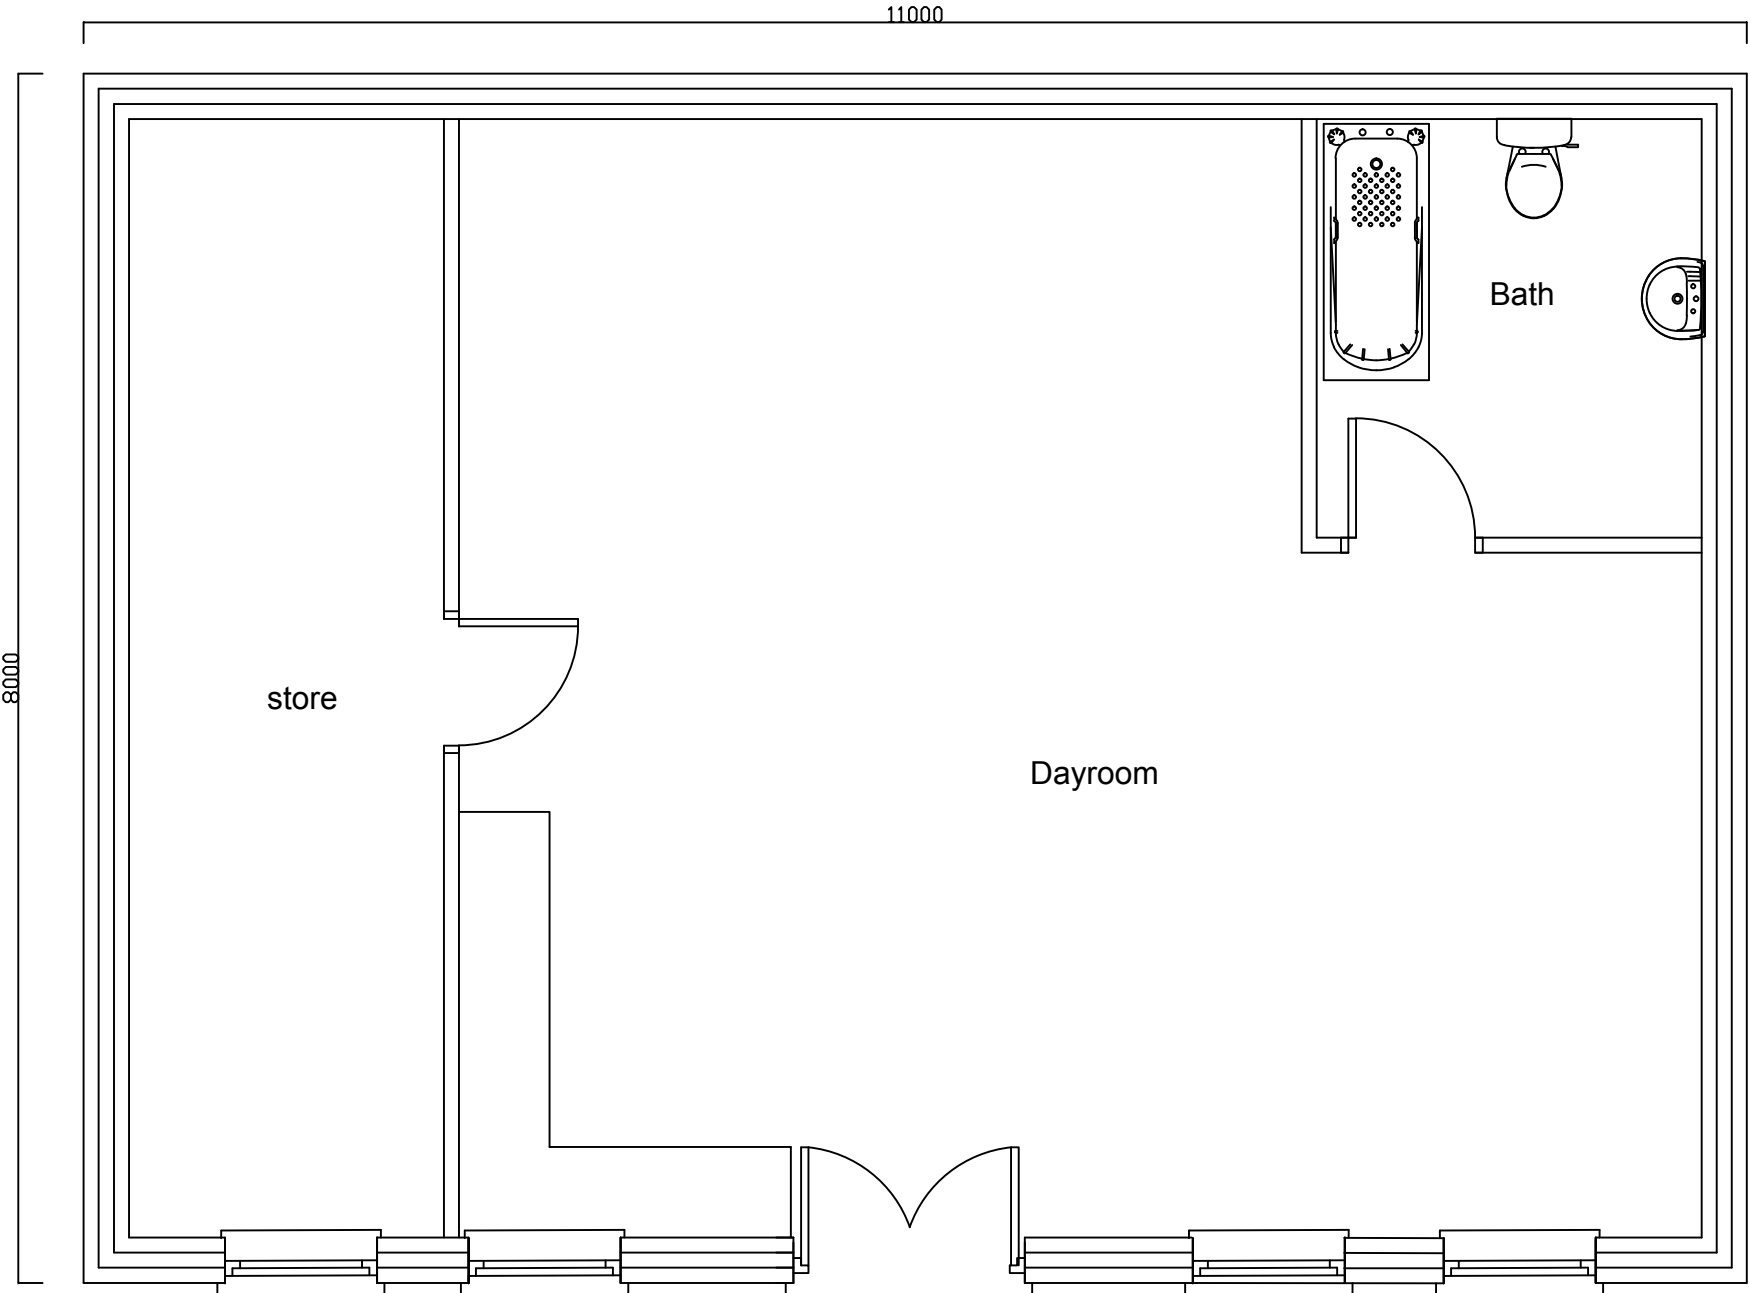
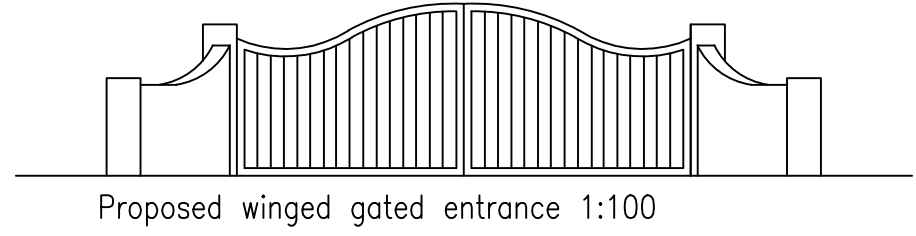
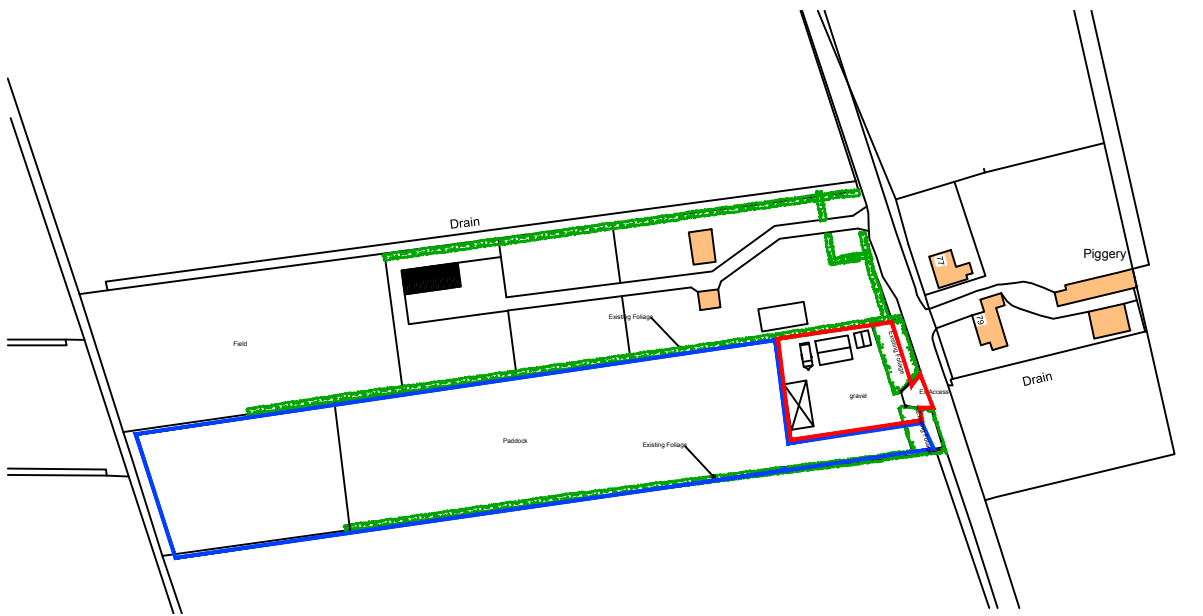
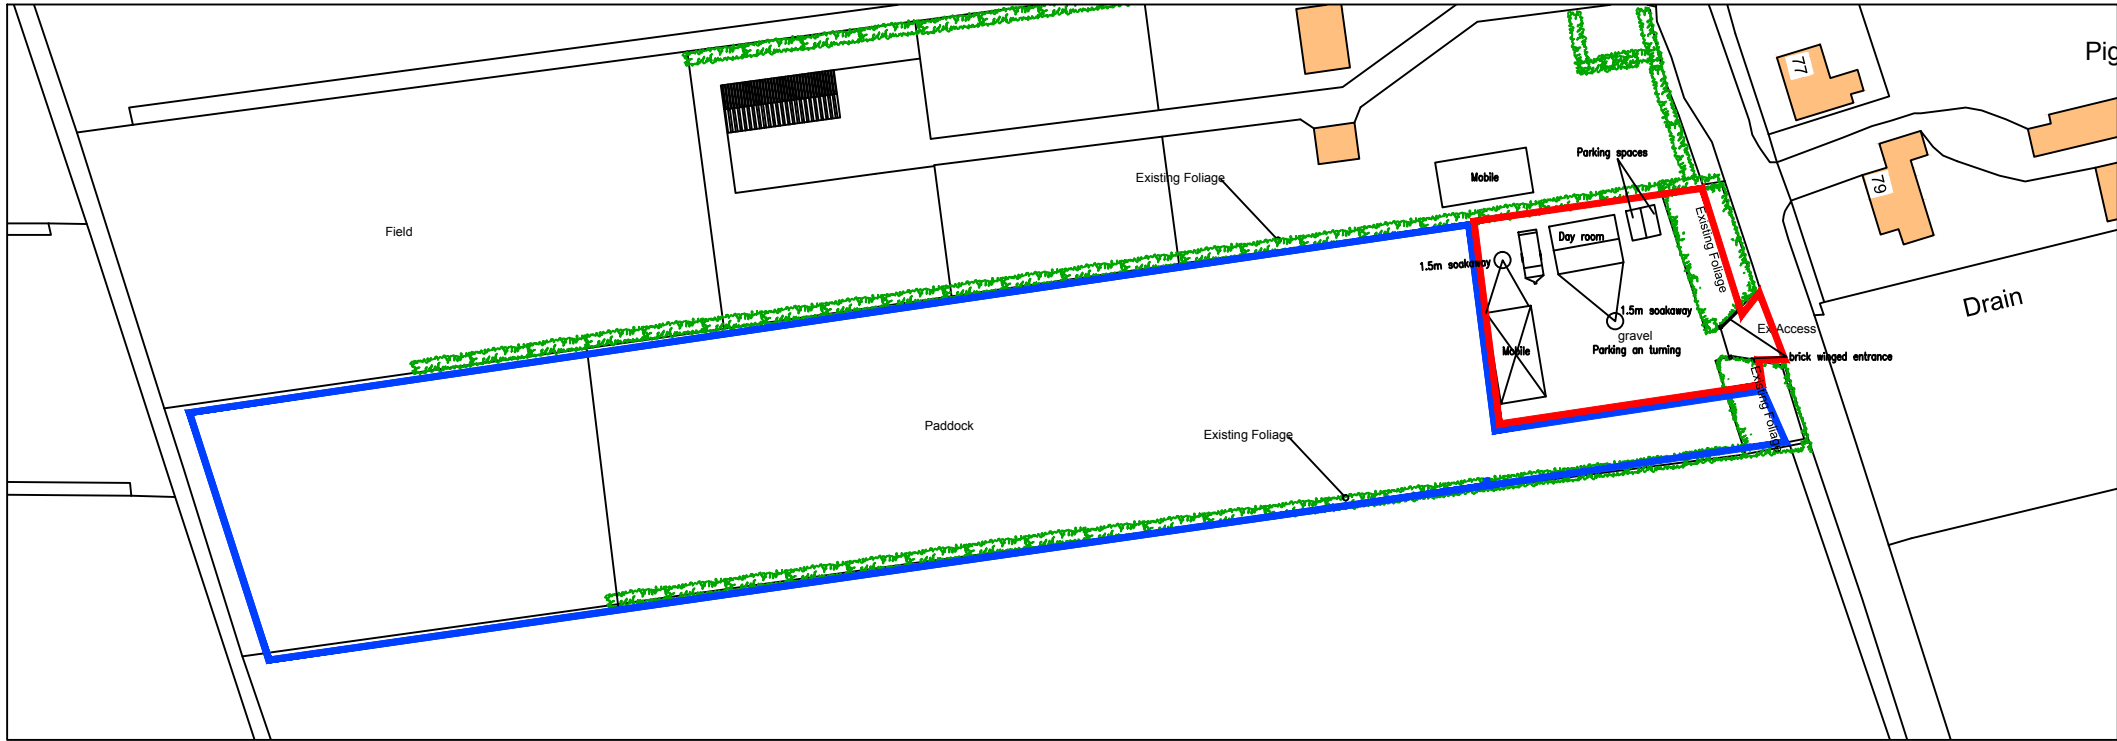
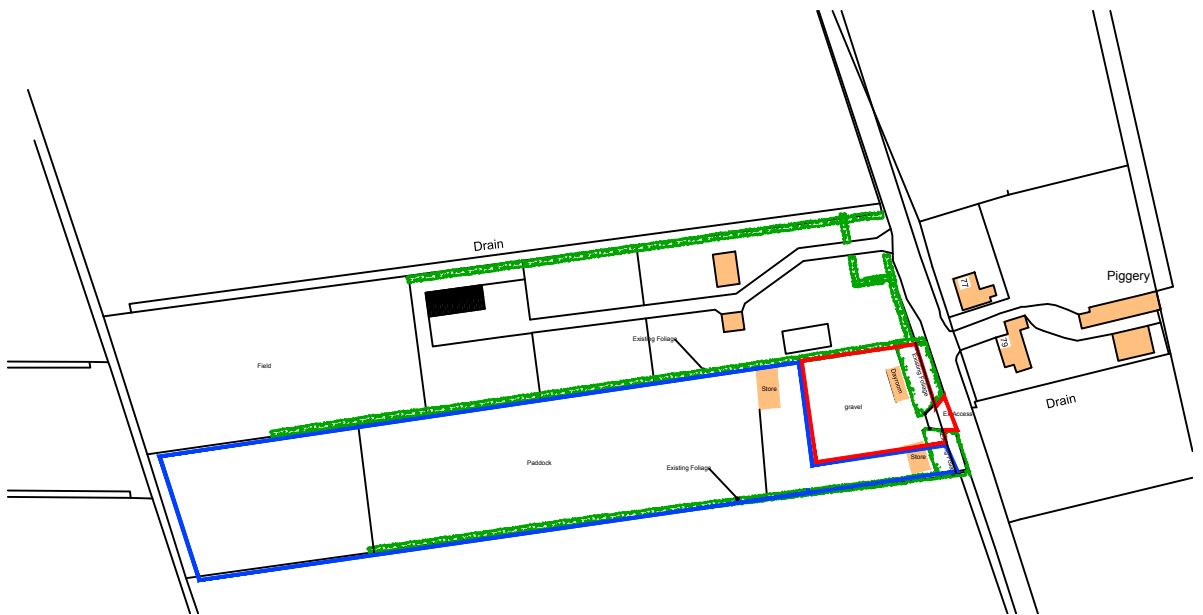


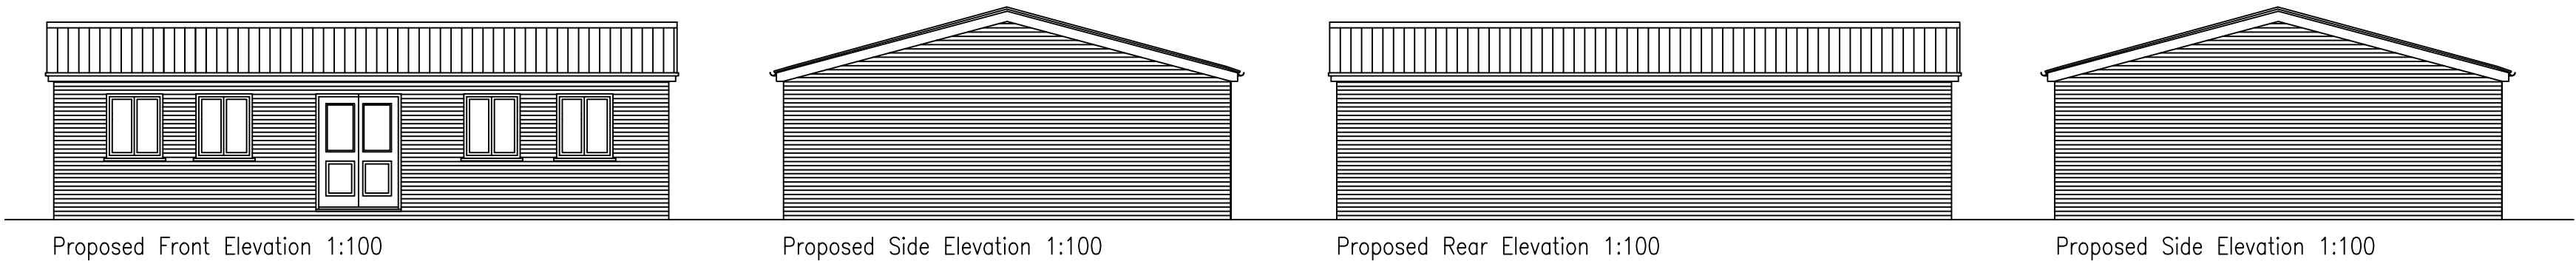

General Notes:
-Dimensions on all drawings are shown in "mm".
-The contractor,sub-contractor and supplies must verify all dimensions before commencement of any works on site.
-This drawing is to be read in conjunction with any relevant engineers and specialist sub-contractor drawings and specifications.

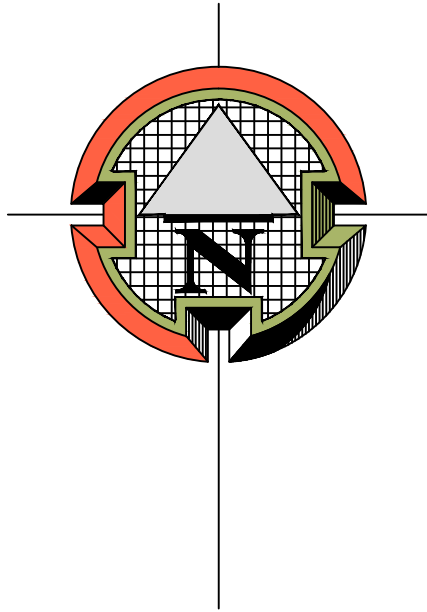

Reference: PL02/B
Pages: 2

Scale: as shown

Project: Proposed replacement day room, position of mobile home and gated entrance

Site Address: The Stables
Baulkins Drove
Sutton st James

Client: Ms T West
The Stables
Baulkins Drove
Sutton st James



Southfork Farm
Seadyke Bank
Murrow
Cambridgeshire
PE13 4SD

T: 07891175649
E: info.alexandradesign@gmail.com