



drawing revisions

rev	note	date
1.0	First Issue Drawing issued for Client approval.	06-11-2025
2.0	Drawing issued to SHDC for Planning Approval.	24-11-2025

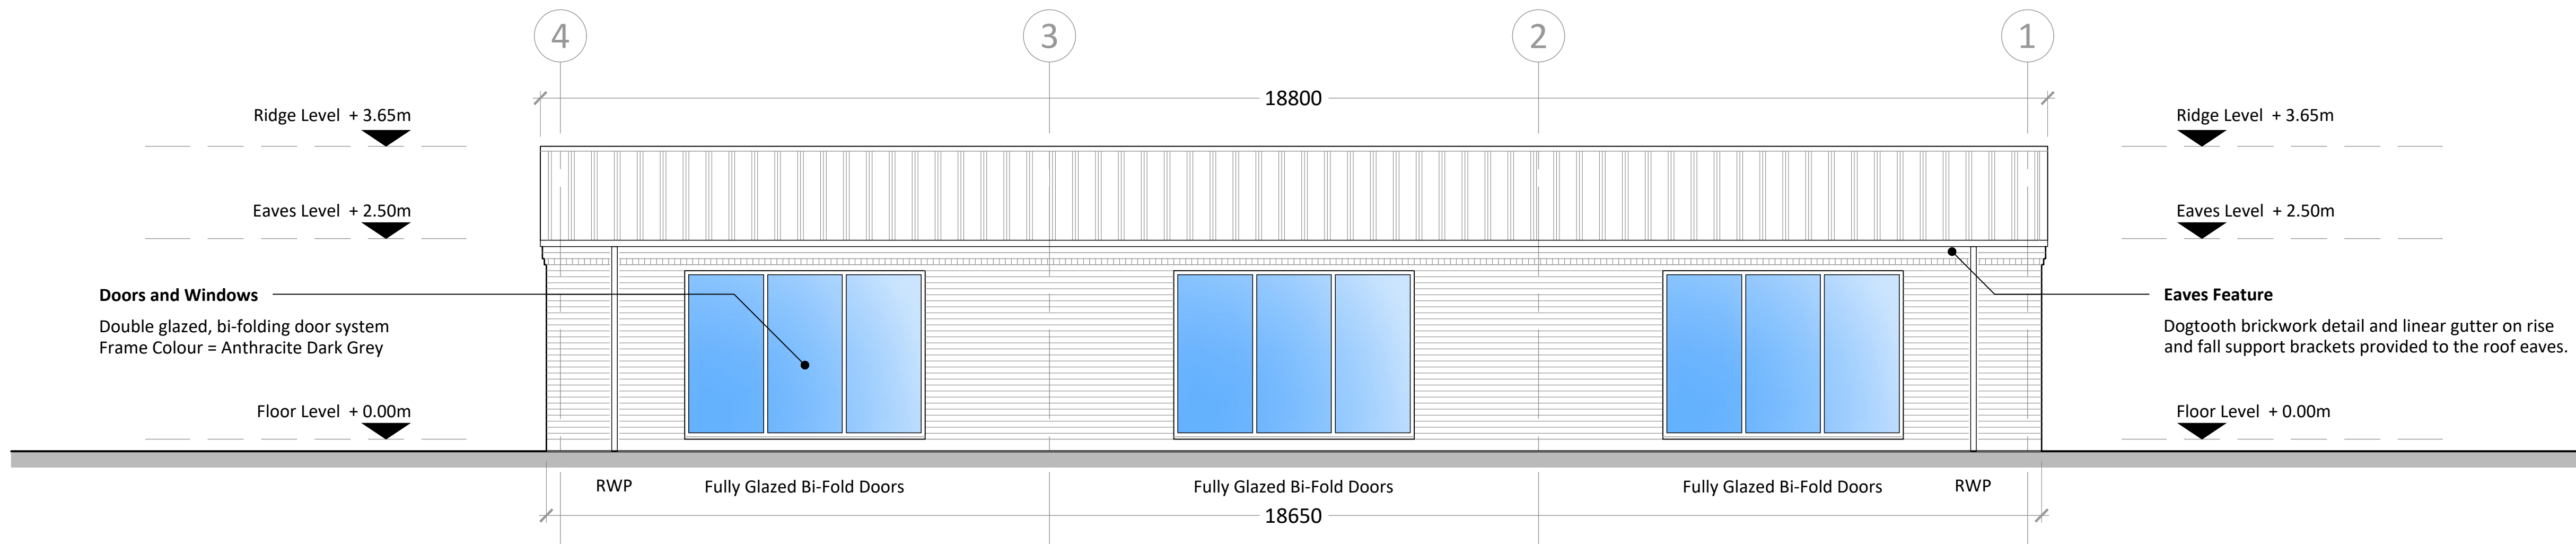


Proposed Front Elevation (North facing)

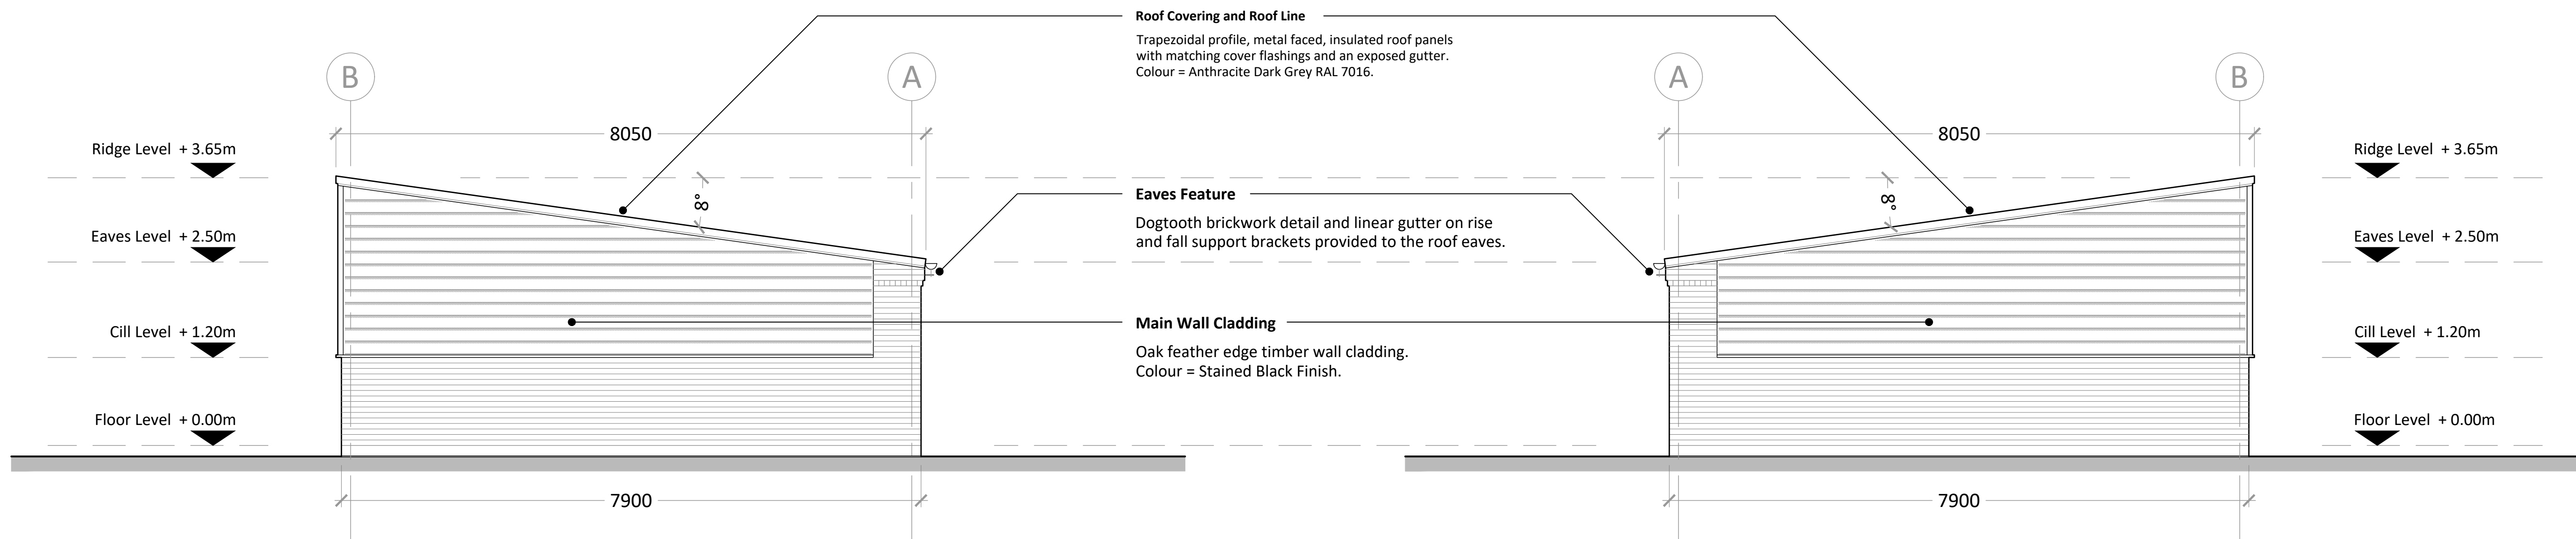

Proposed Side Elevation - A (East facing)

Proposed Side Elevation - B (West facing)

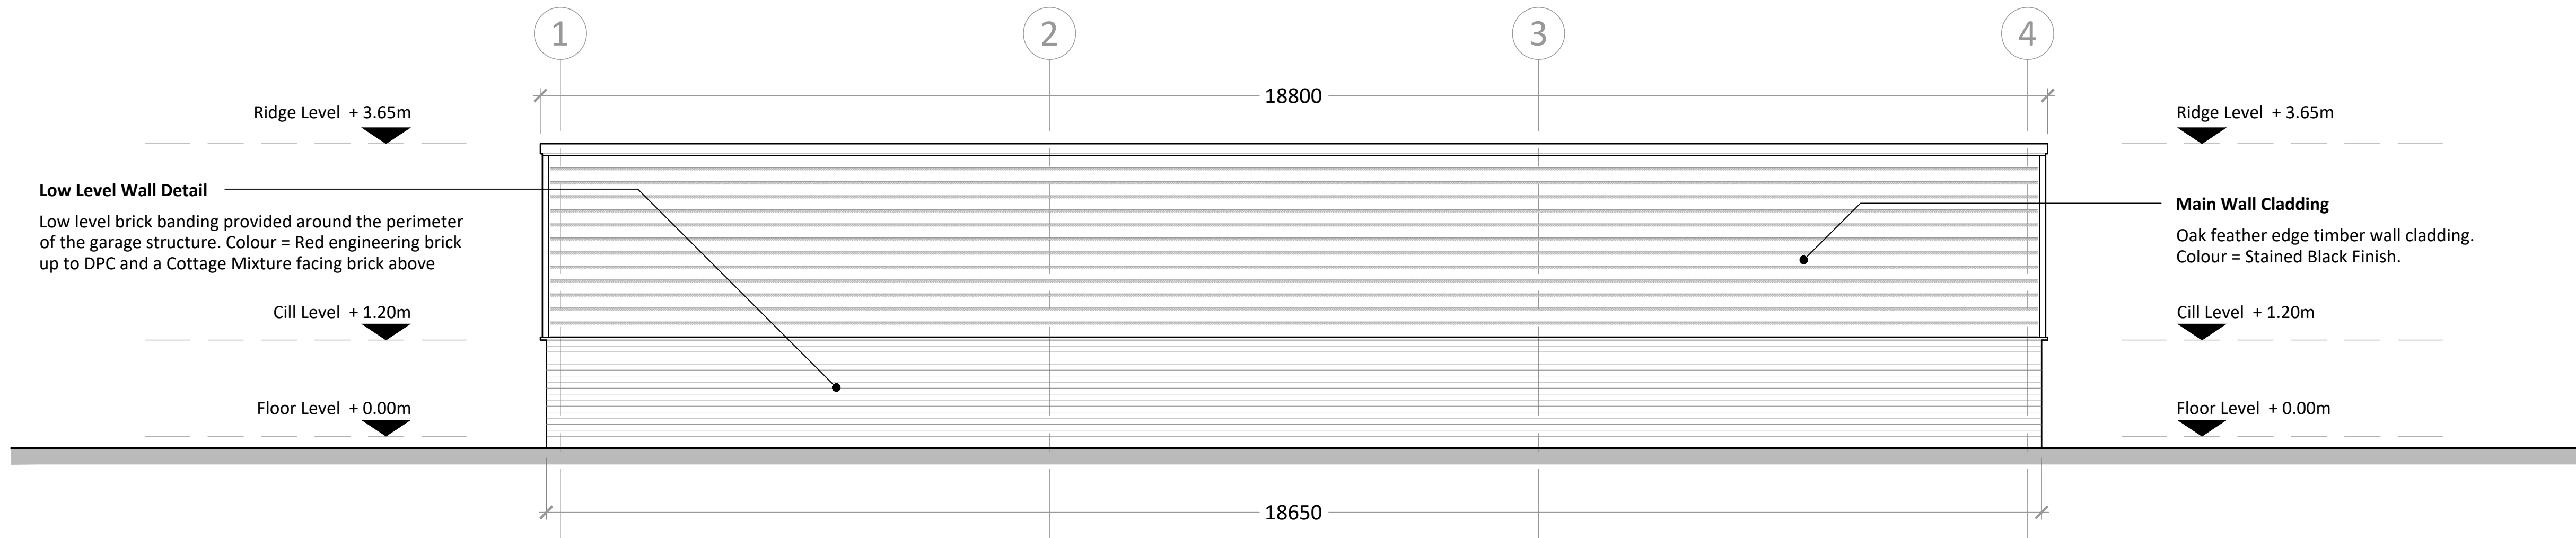

Proposed Rear Elevation (South facing)

Scale Bar 1:50



Proposed Gym Building