
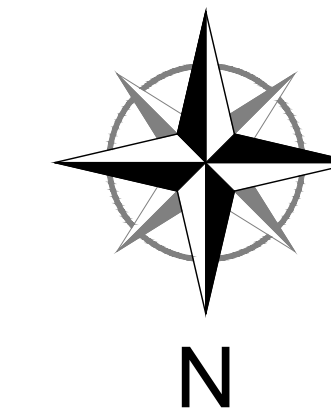
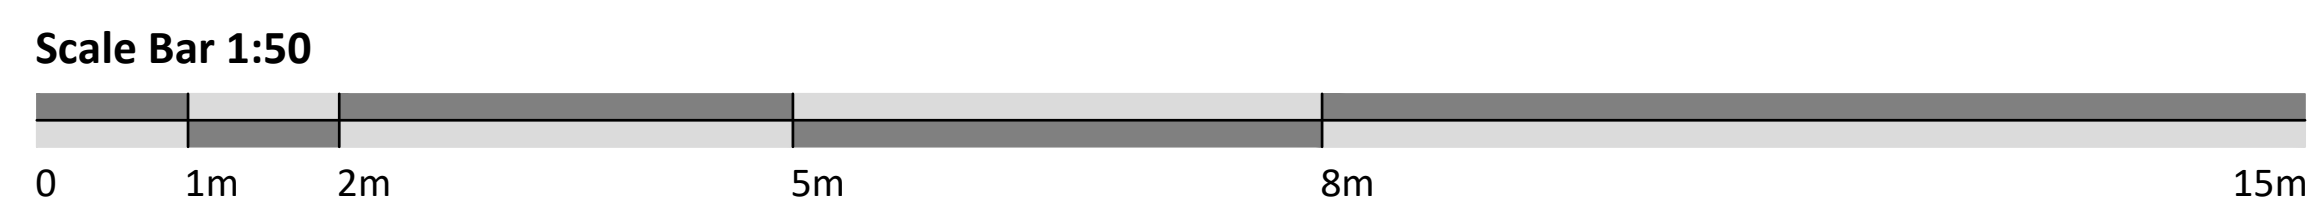
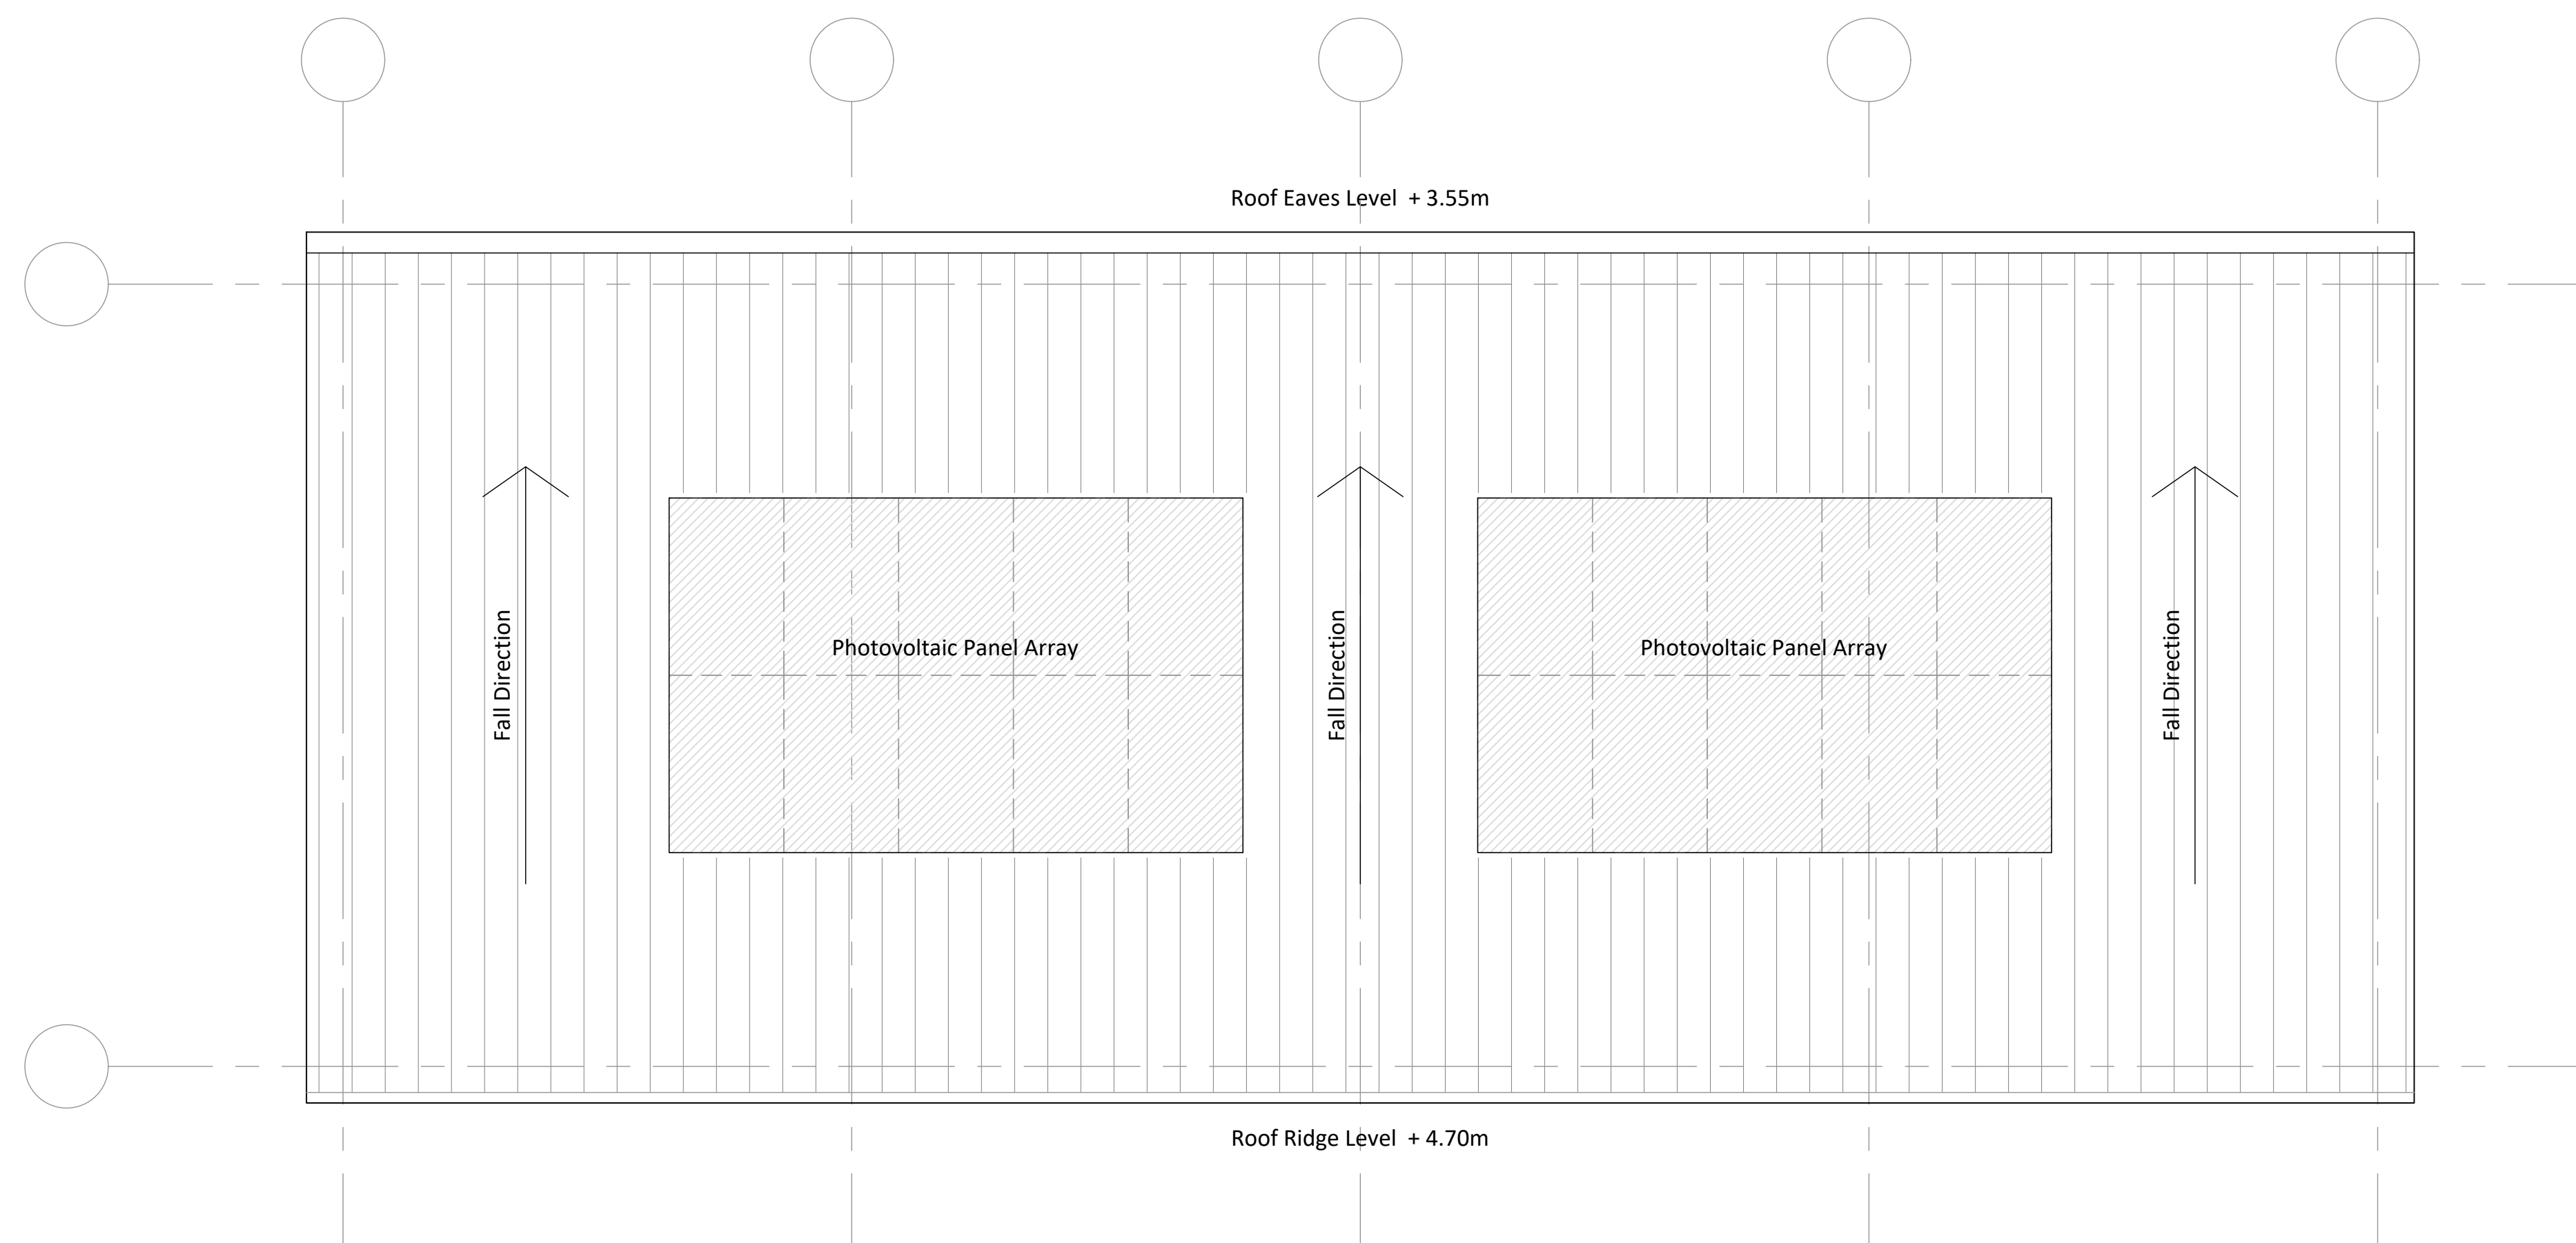


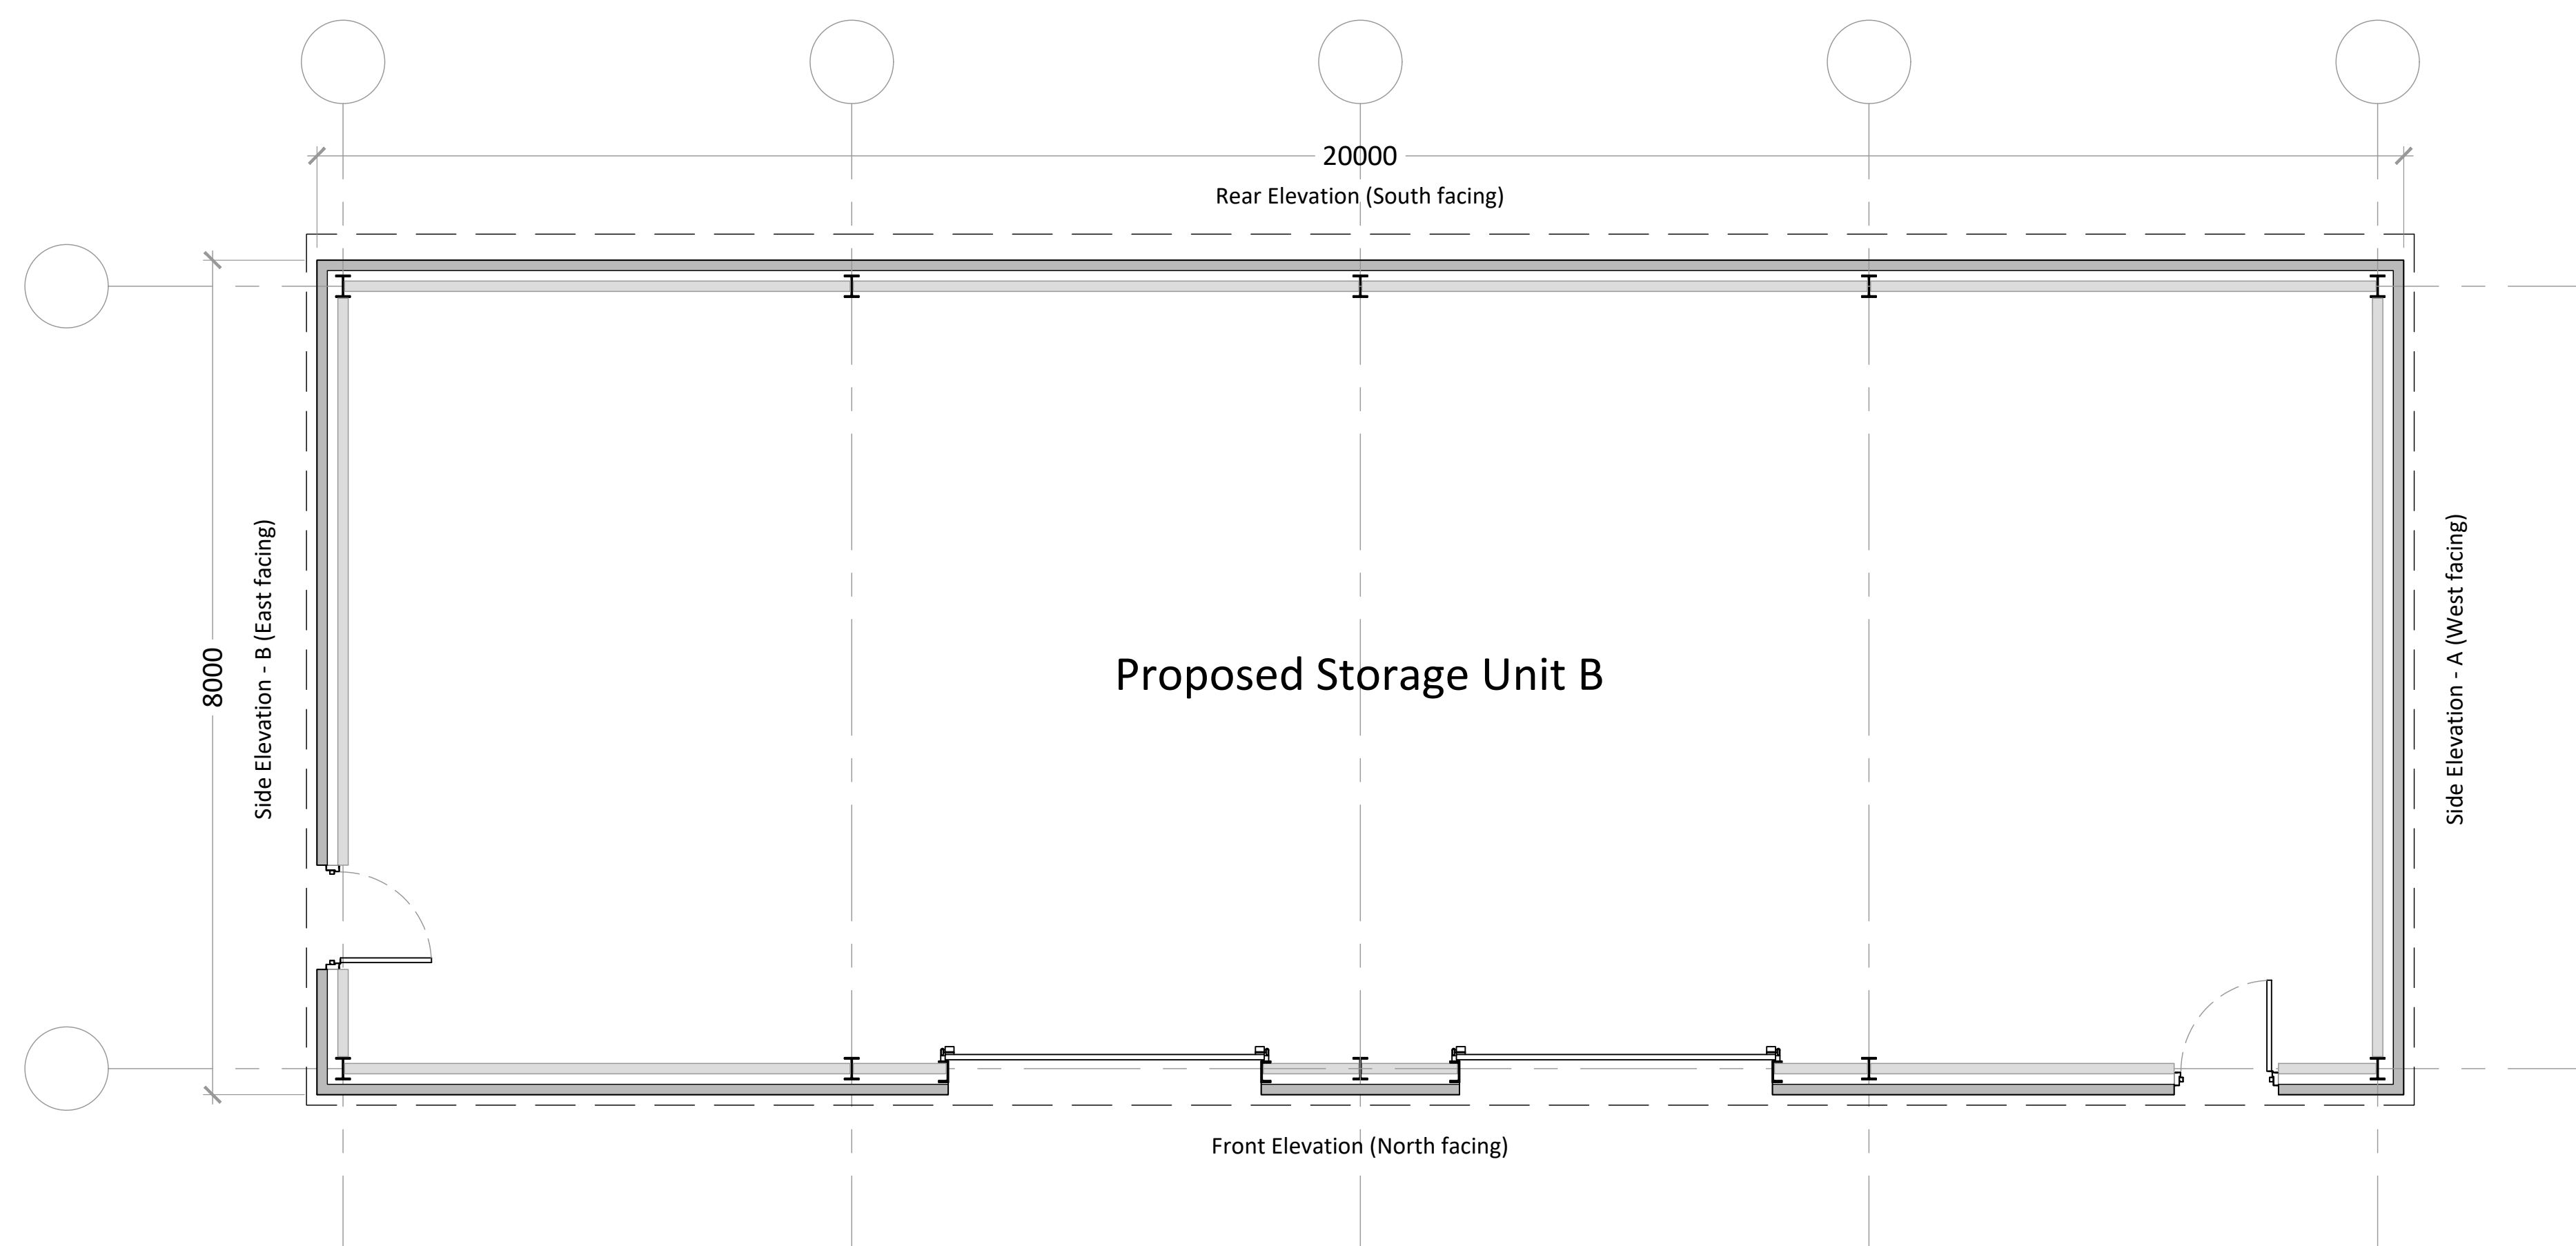

please do not scale from this drawing, use stated dimensions and levels only, if in doubt please contact Paul Roberts Design

drawing revisions

rev	note	date
1.0	First Issue Drawing issued for Client approval.	06-11-2025
2.0	Drawing issued to SHDC for Planning Approval.	24-11-2025