


Proposed Boundary Wall - Typical Layout



Proposed Boundary Wall - Typical Elevation

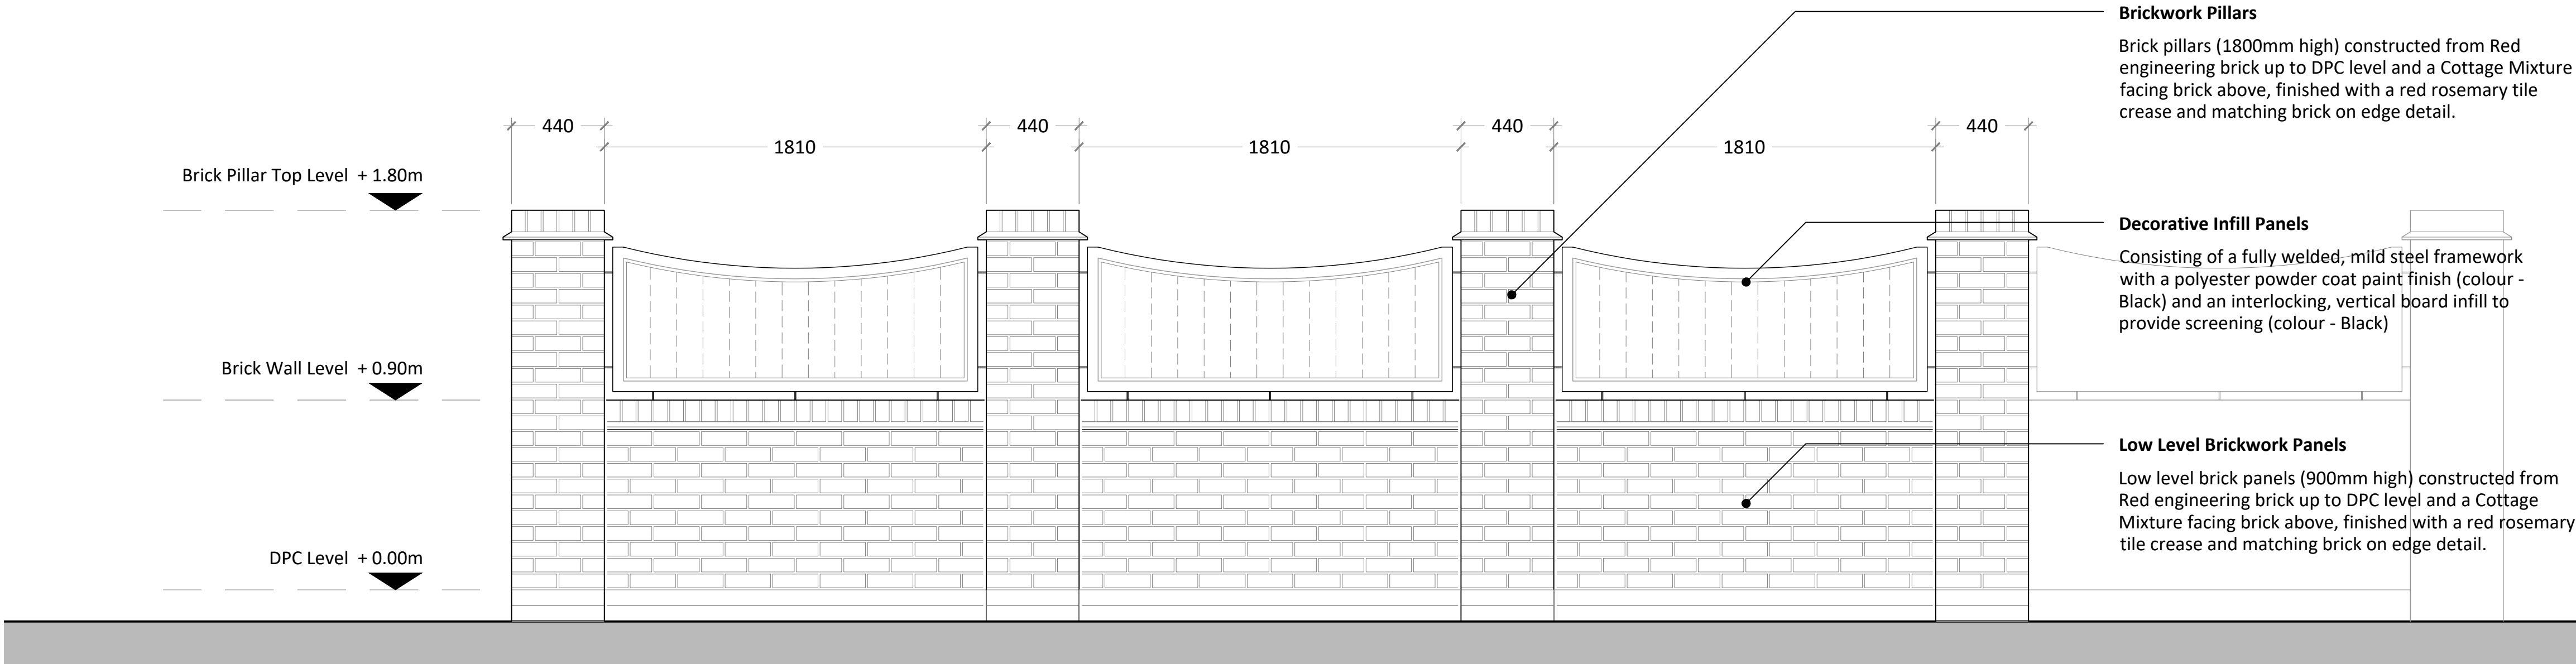

Proposed Boundary Wall