



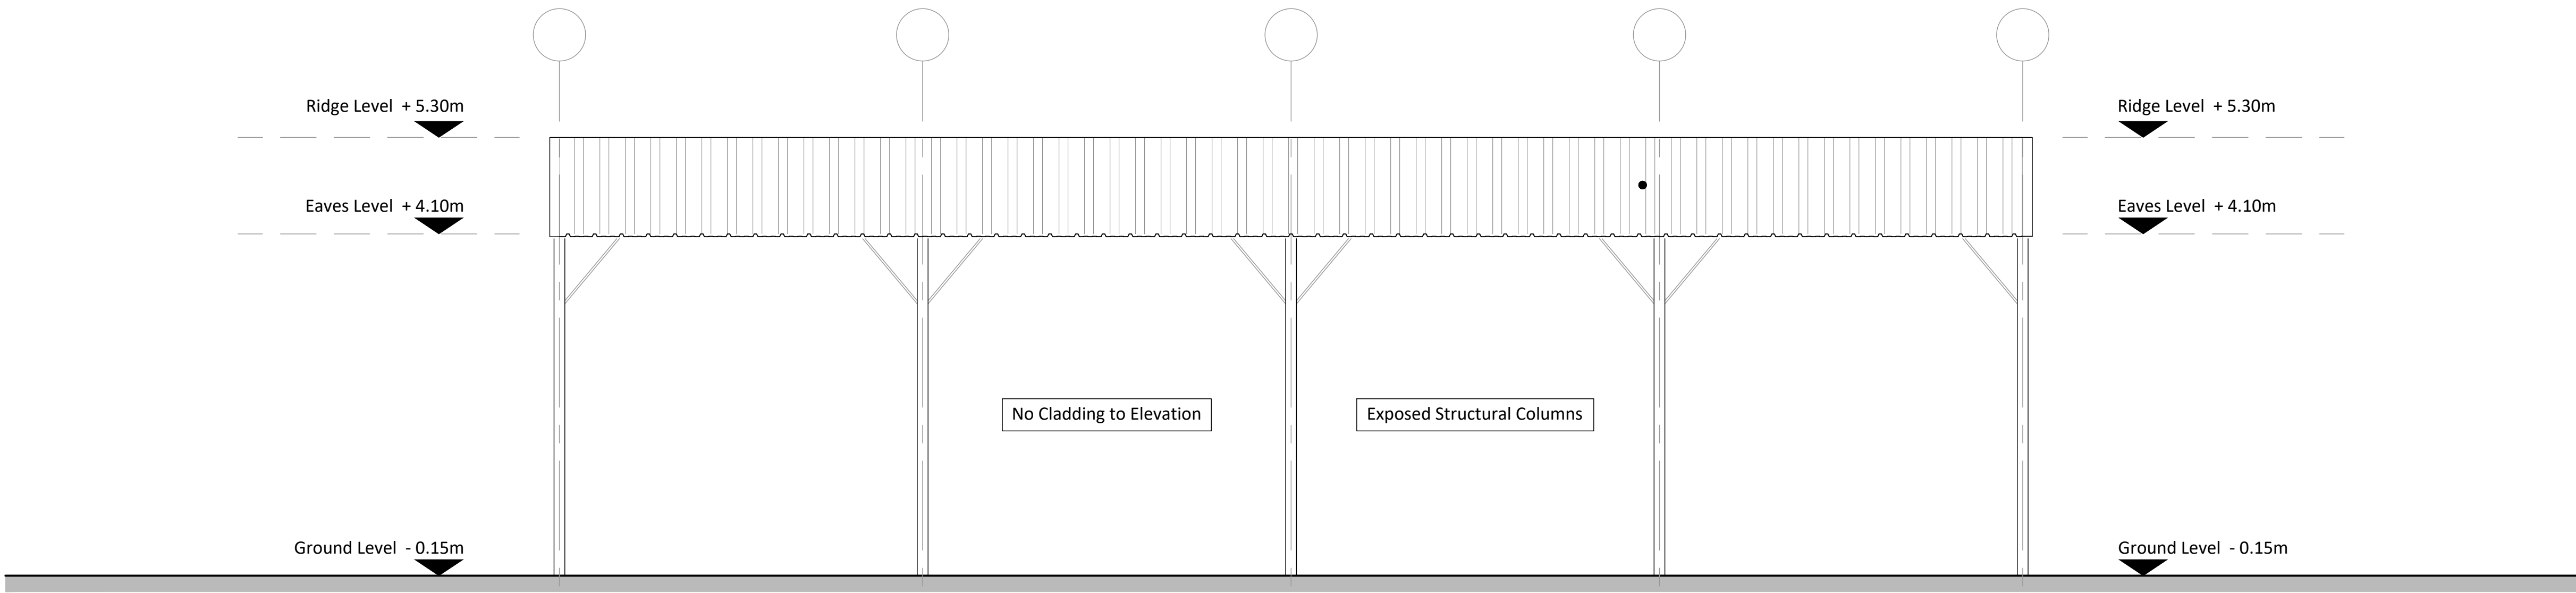


Existing Side Elevation - A (North facing)

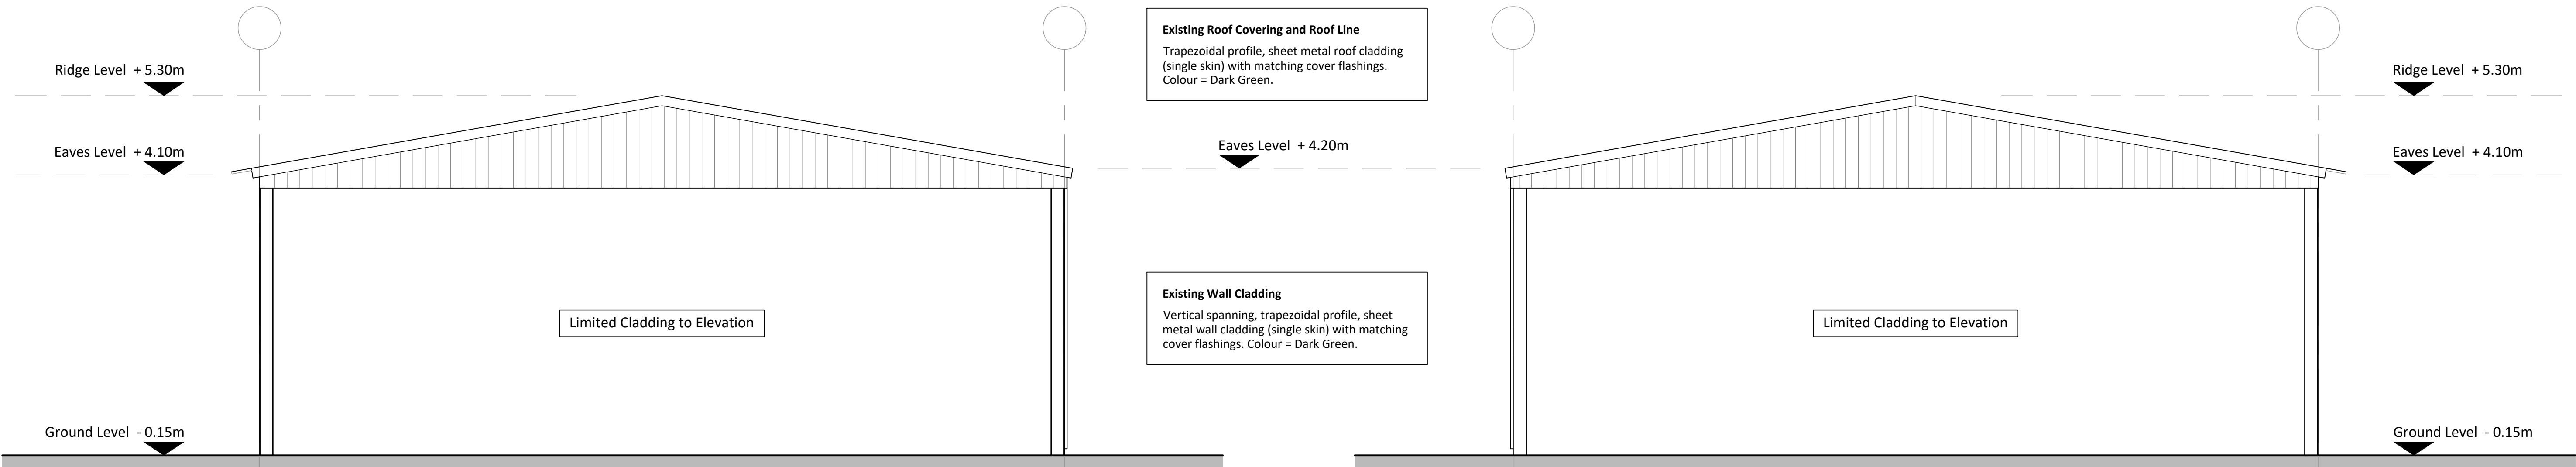

Existing Front Elevation (West facing)

Existing Rear Elevation (East facing)

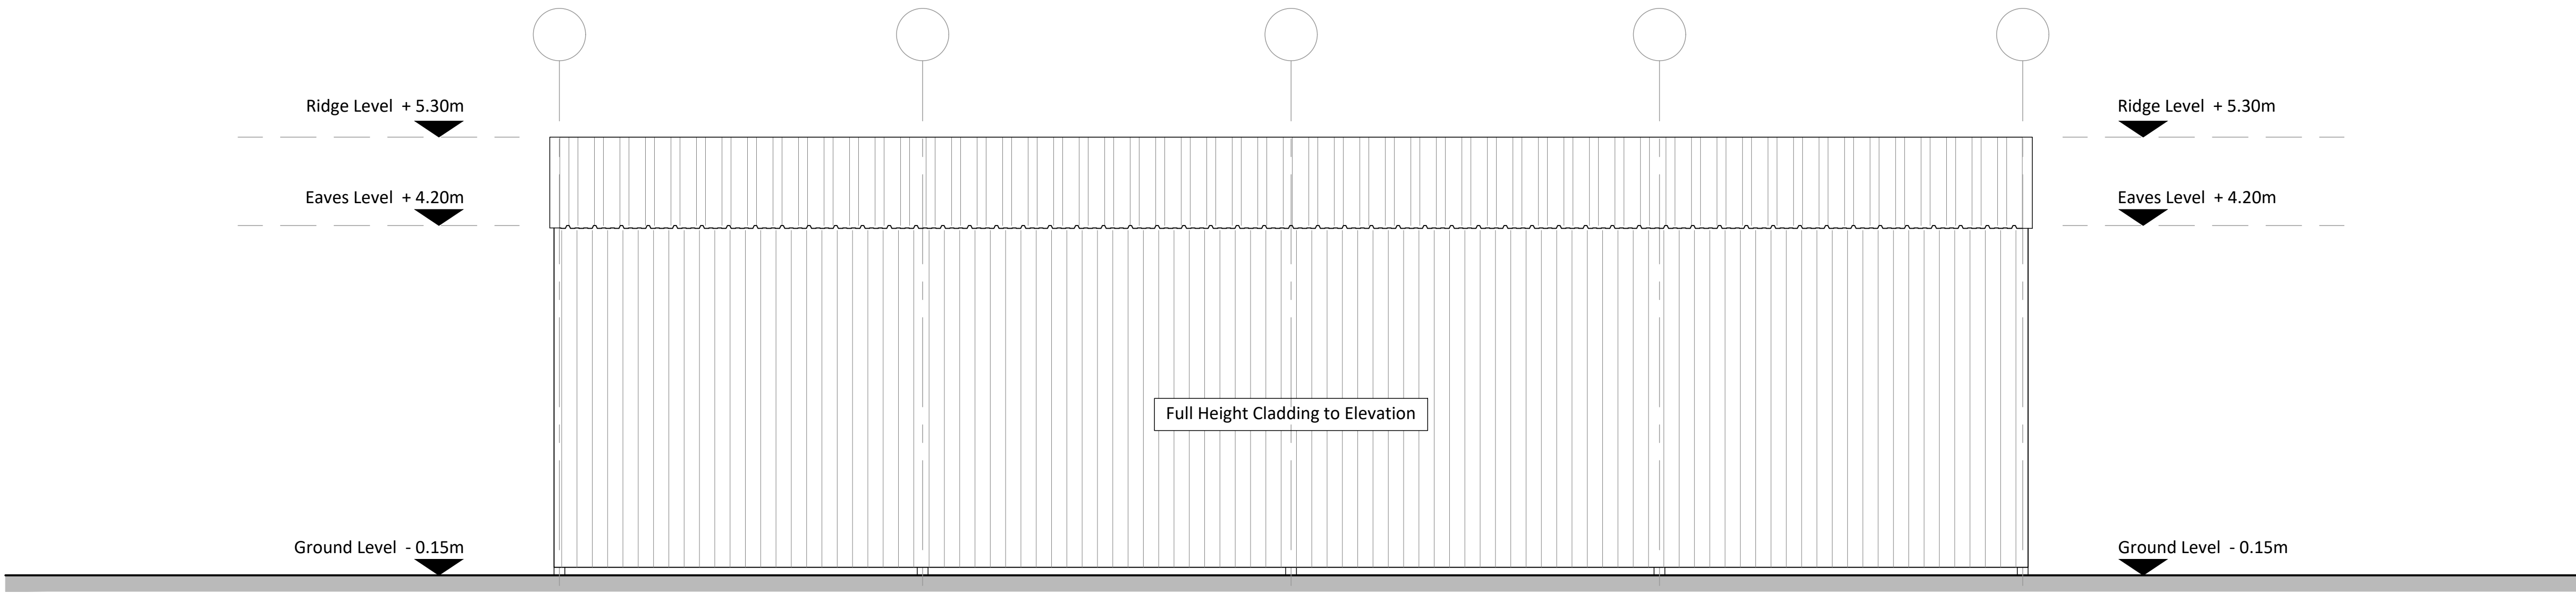

Existing Side Elevation - B (South facing)



Existing Barn Structure