





SIDE

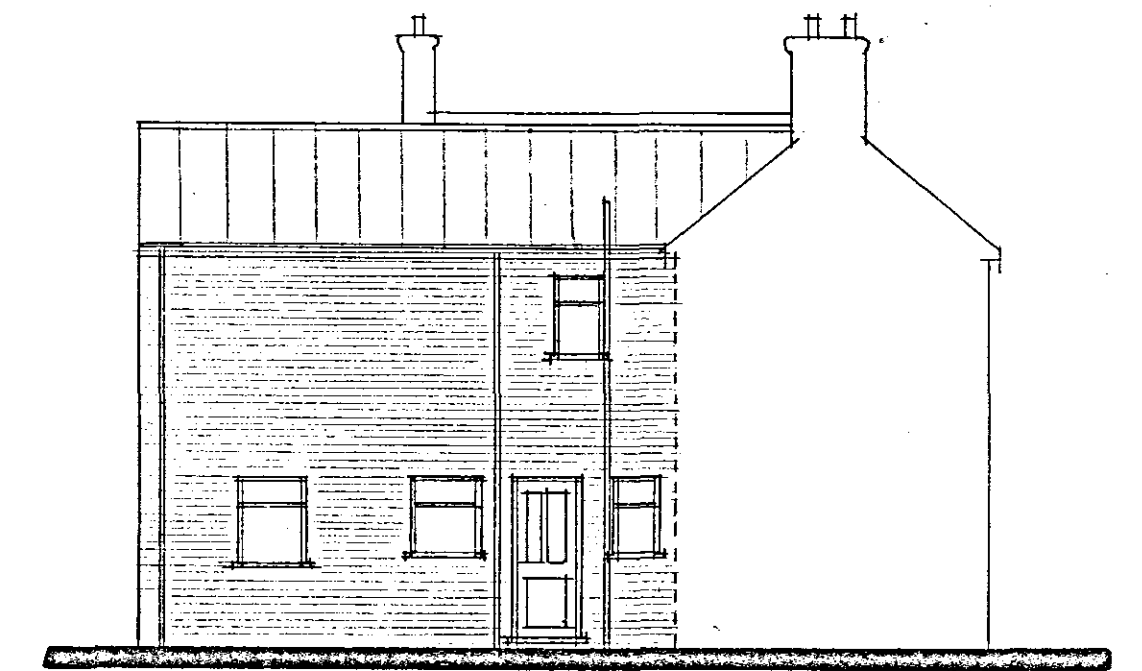


REAR



SIDE

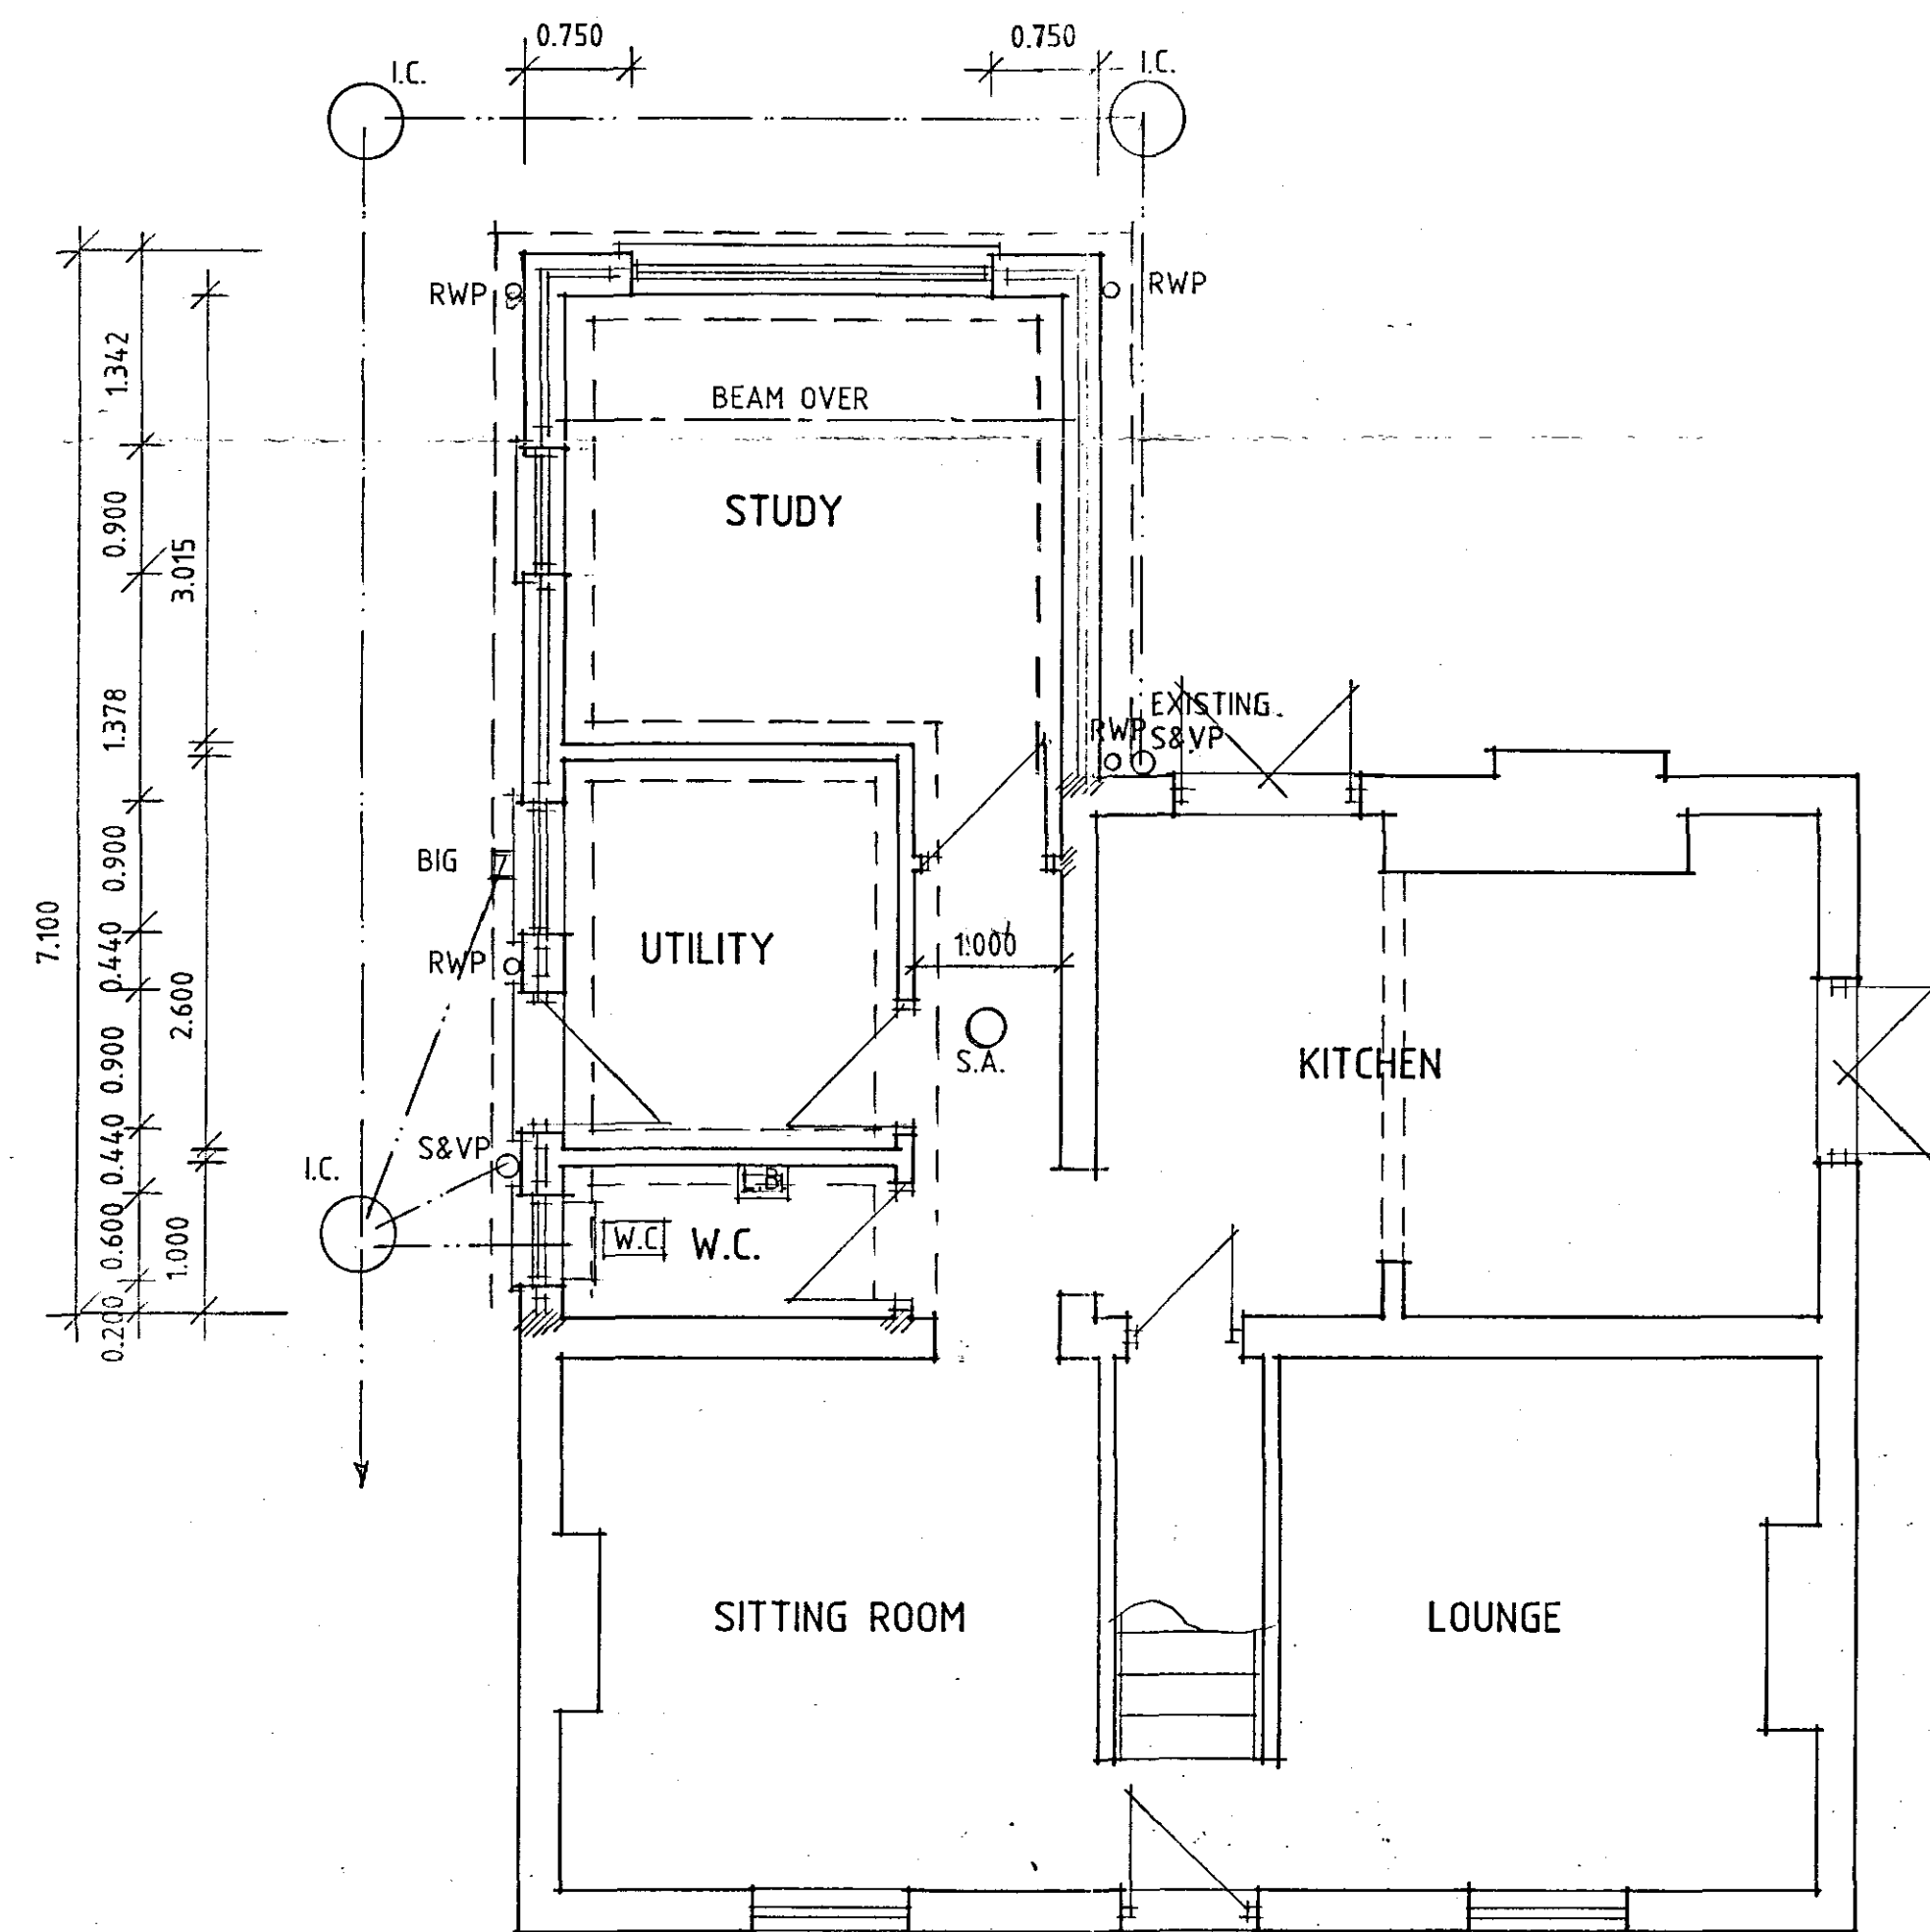

GROUND FLOOR PLAN

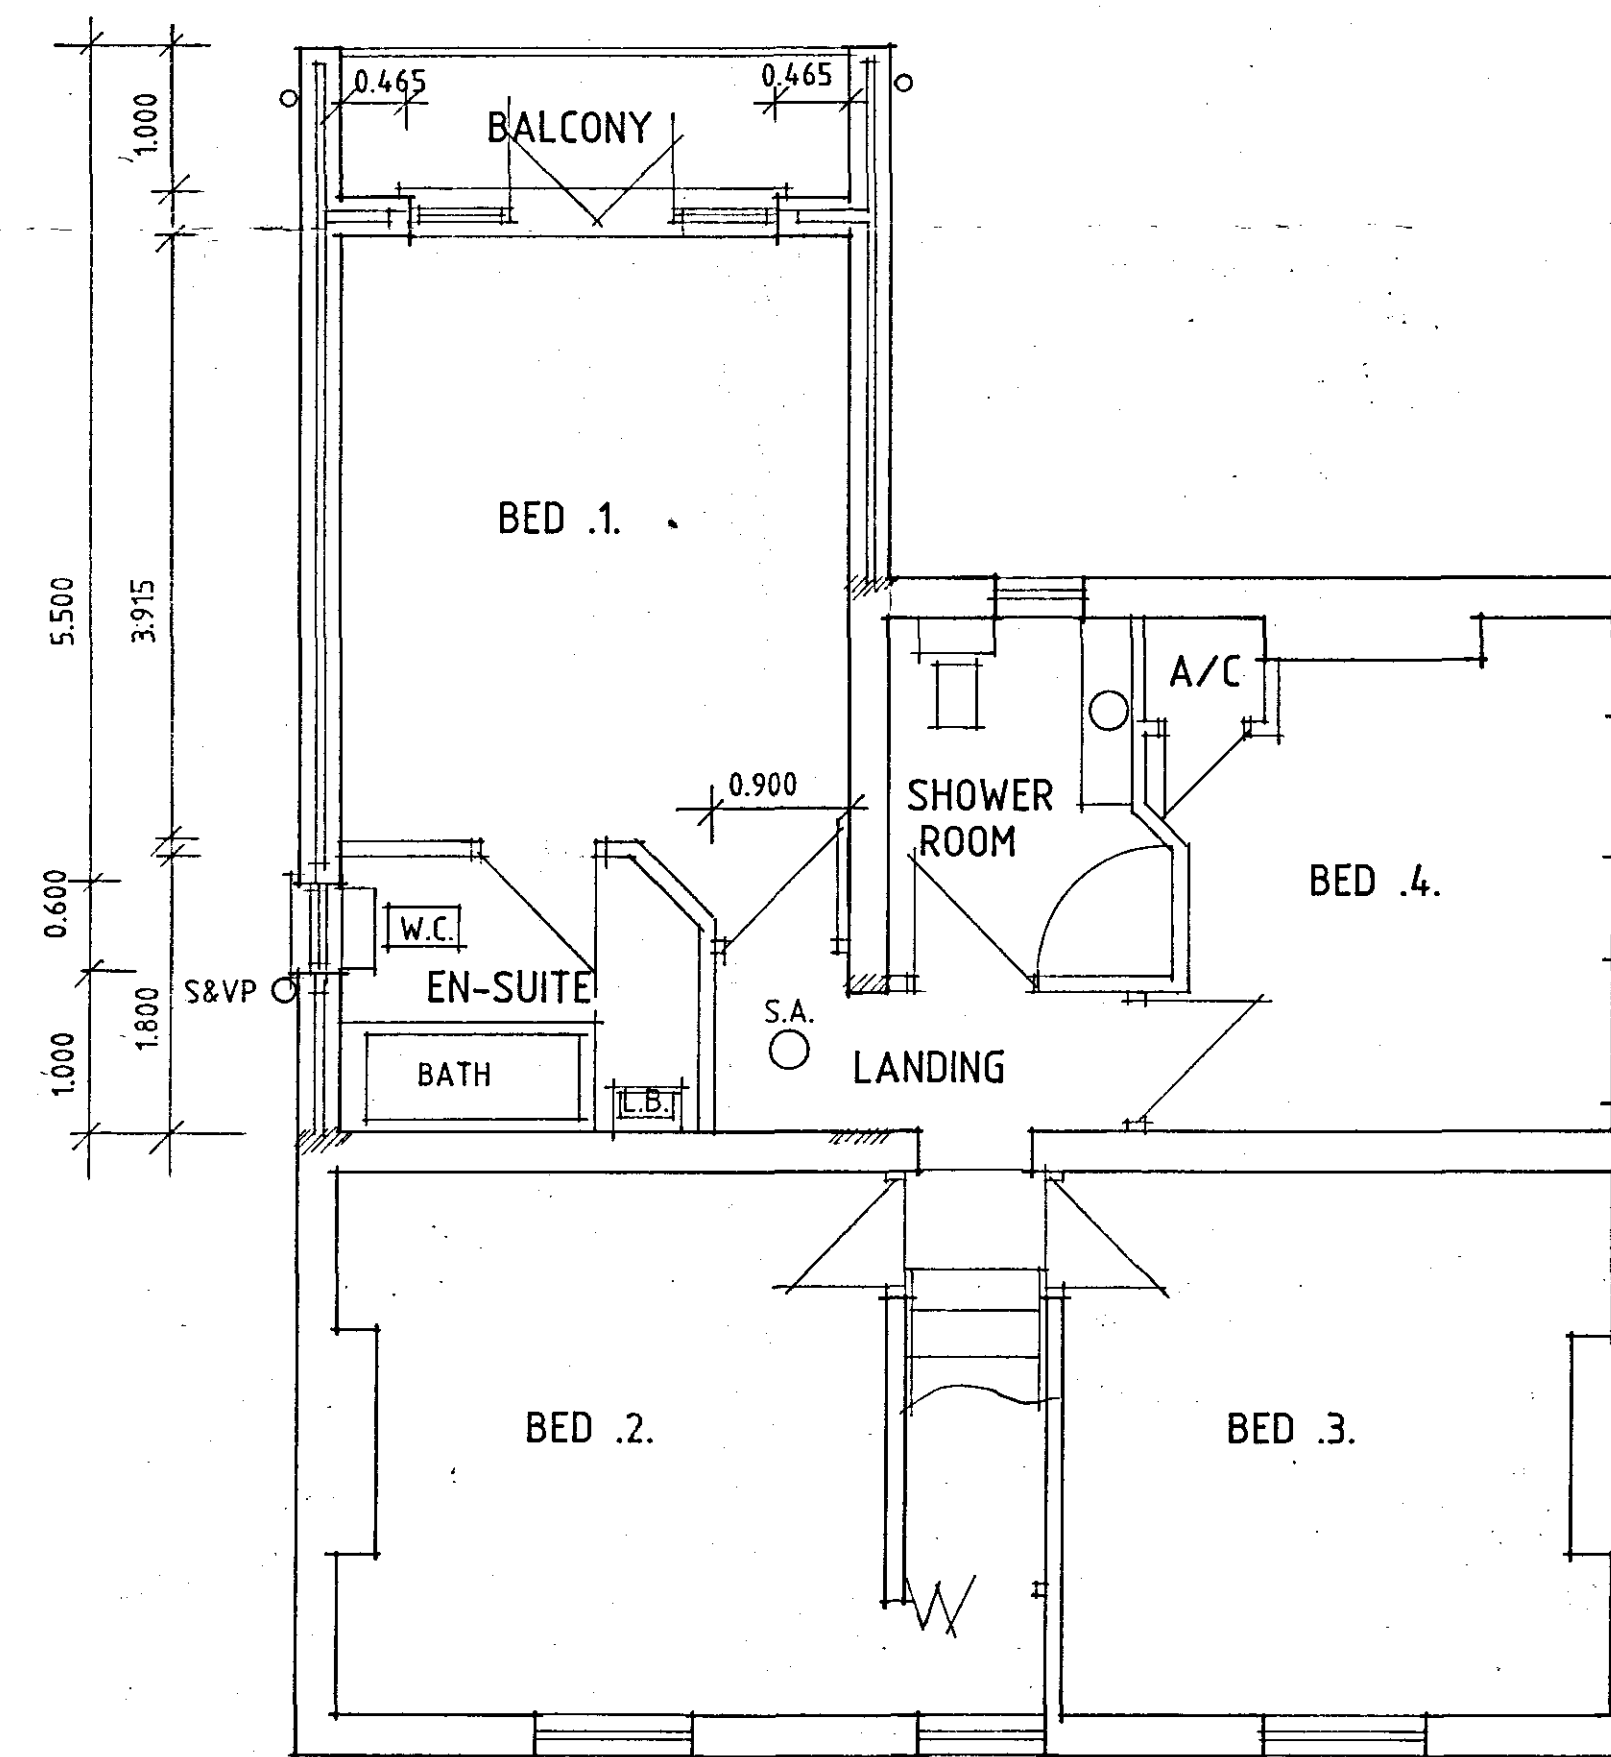

FIRST FLOOR PLAN

SHDC
Planning & Development
- 7 SEP 2007
Ref: 1209107

B - IMF ADDED - 29.8/07
A - DESIGN ALTS - 8.8.07

Status
DESIGN
CONSULTANTS IN ARCHITECTURE & PLANNING

PROPOSED EXTENSION AT
38 JARVIS GATE, SUTTON
ST. JAMES FOR

MRS. S. ALLEN.

**DETERMINED
PLAN**

PLAN AS PROPOSED

1:50 1:100 SD07-049/2
JULY-07 B.GILHAM.

2 Edinburgh Walk, Holbeach,
Spalding, Lincs. PE12 7AP.
Tel: 01406 424343 Fax: 01406 490702

