






FRONT.

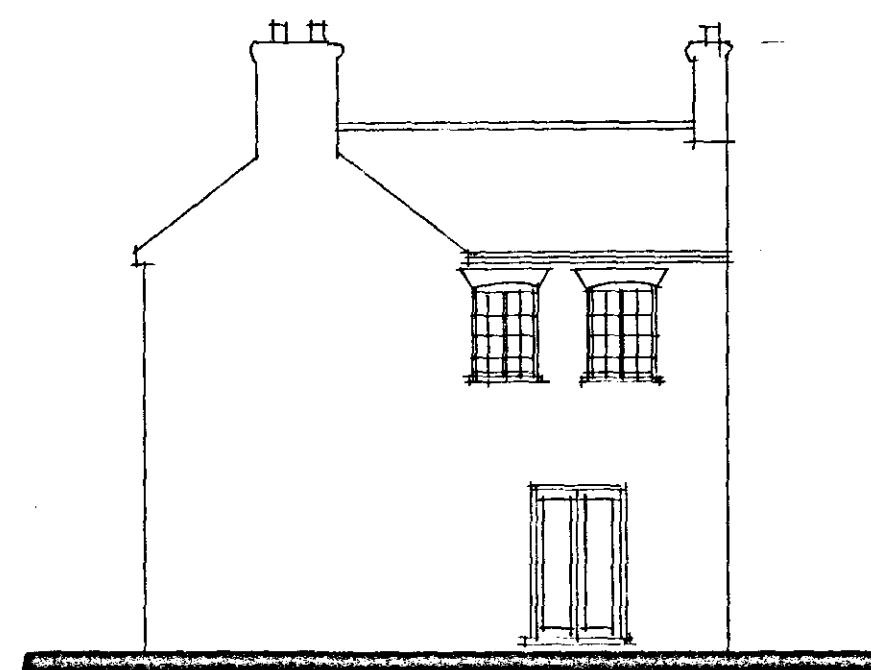


SIDE

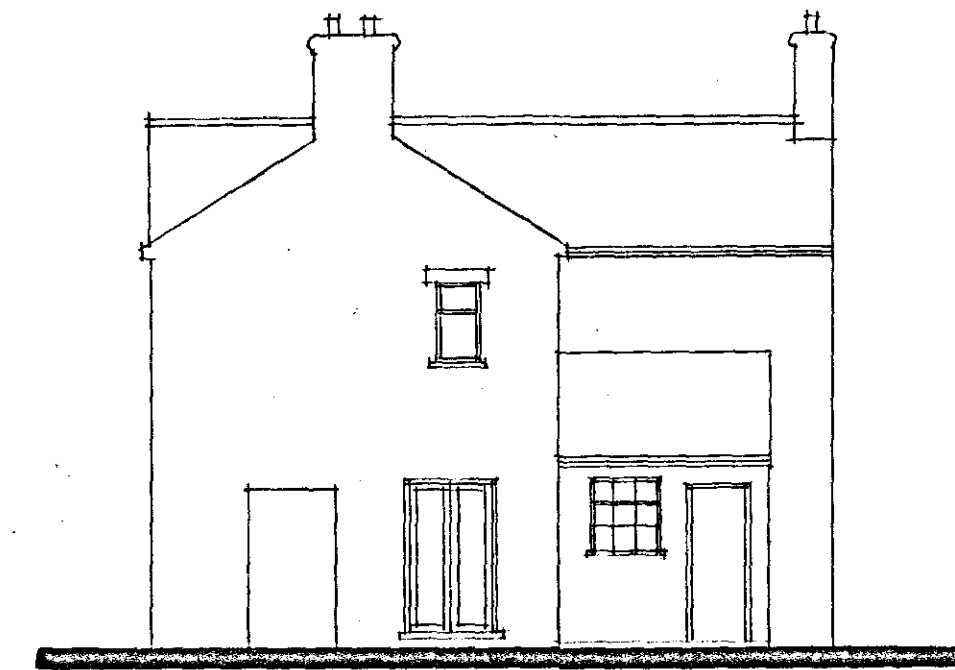


REAR

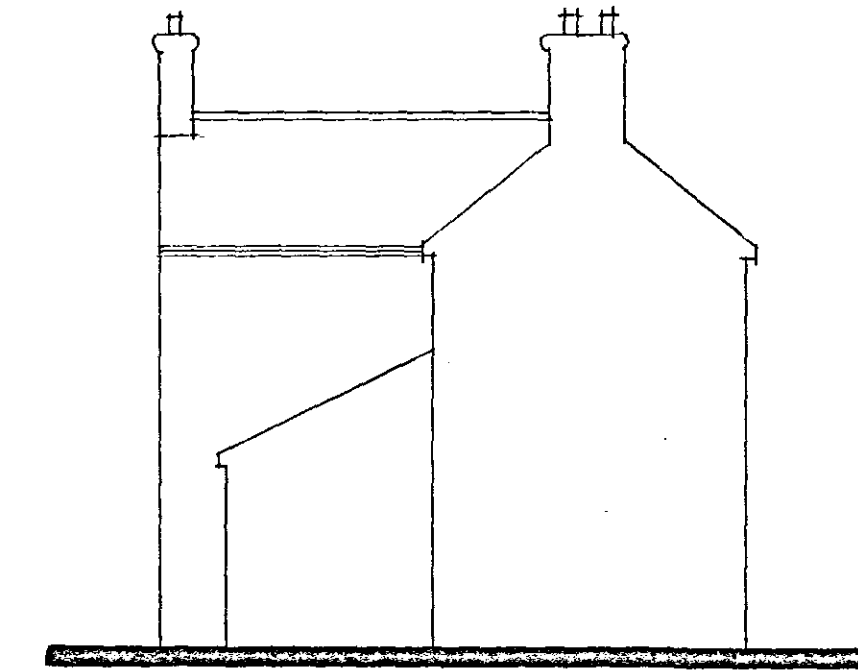

SIDE.

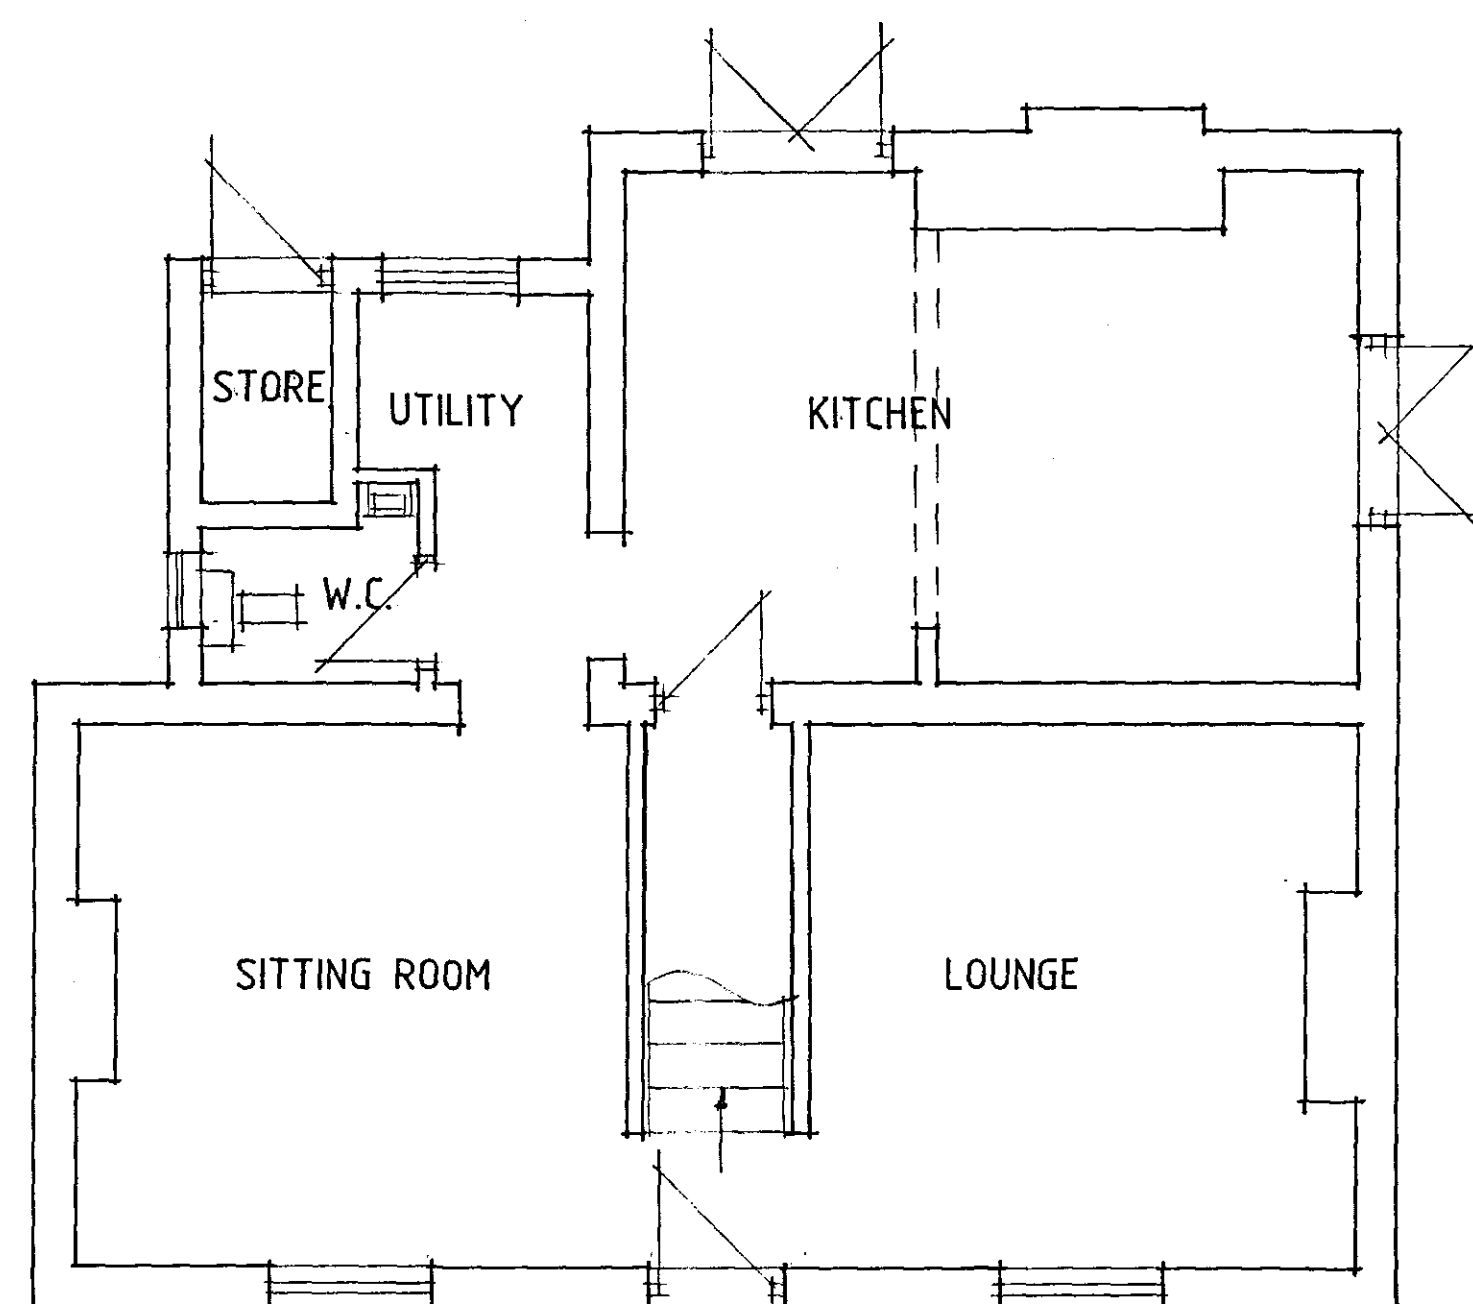

GROUND FLOOR PLAN

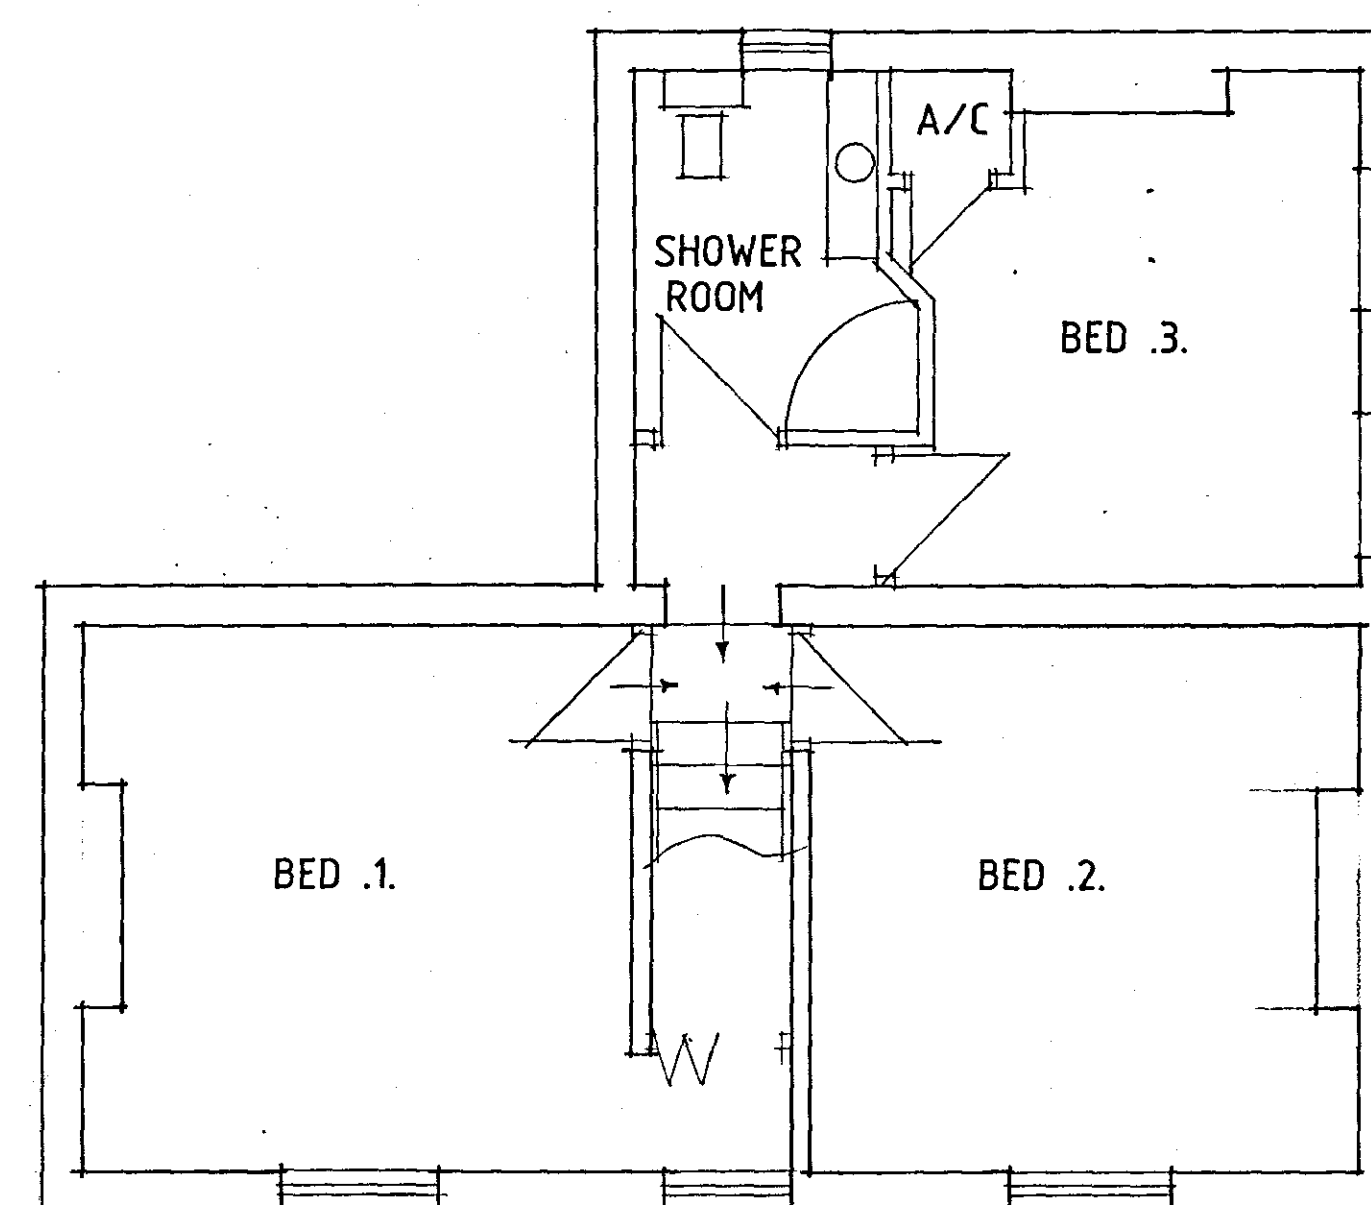

FIRST FLOOR PLAN

SHDC
Planning & Development
- 7 SEP 2007
Ref: 1209107

Status
S D P S H G N
CONSULTANTS IN ARCHITECTURE & PLANNING

**DETERMINED
PLAN**

PROPOSED EXTENSION AT
38 JARVIS GATE, SUTTON
ST. JAMES FOR

MRS. S. ALLEN.

PLAN AS EXISTING

1:50 1:100 SD07-049/1
JULY-07 B.GILHAM.

