



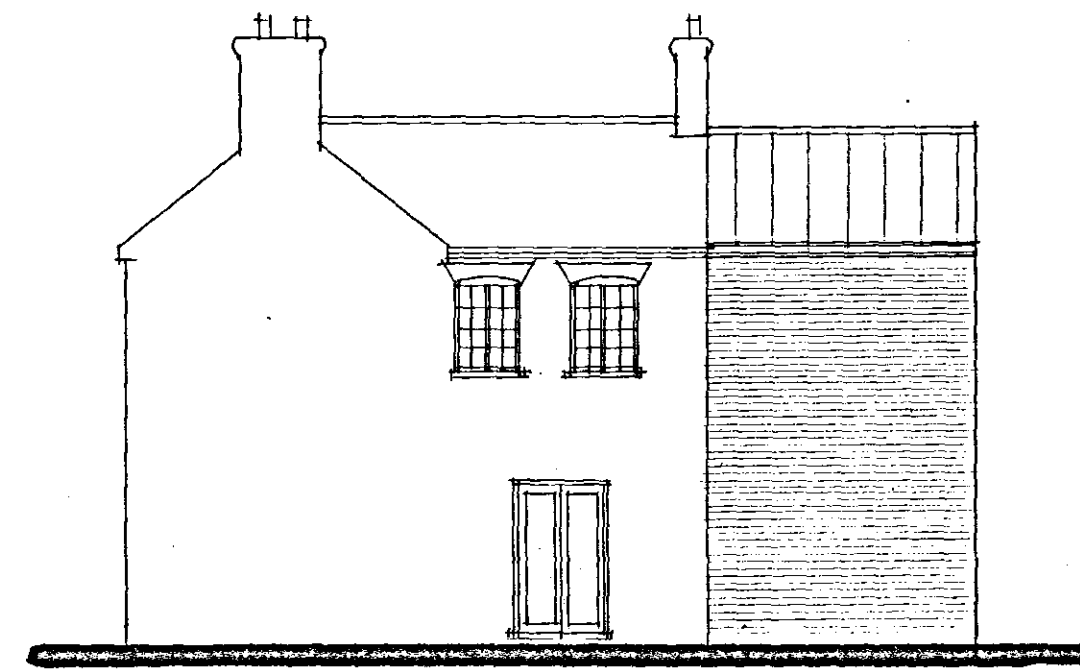


SIDE




REAR

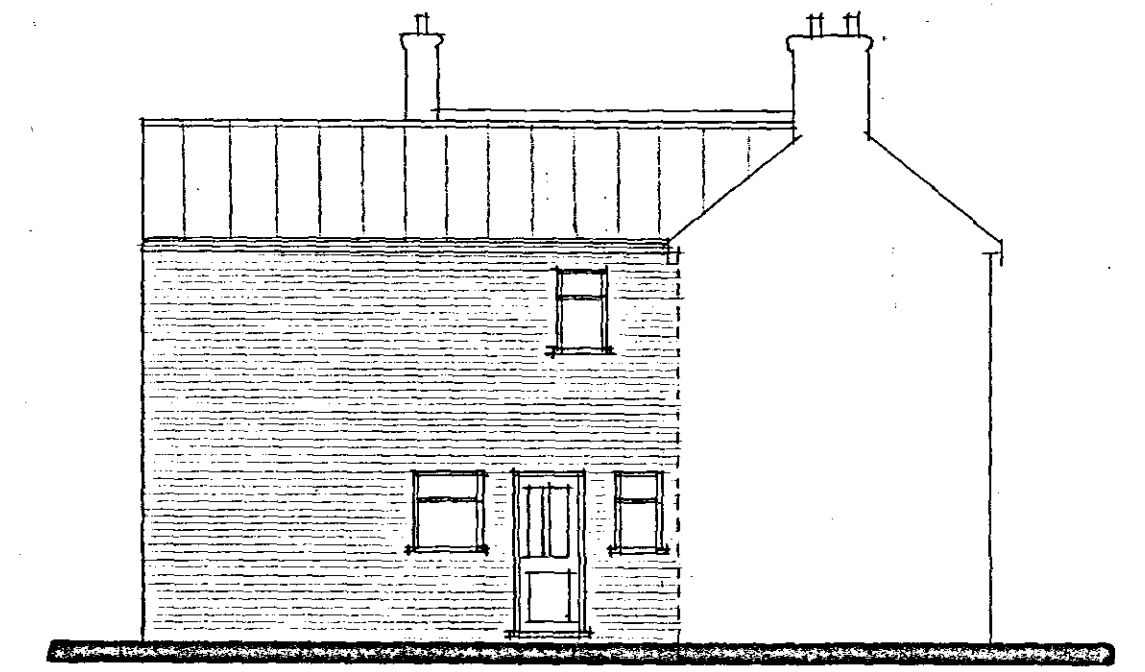

SIDE

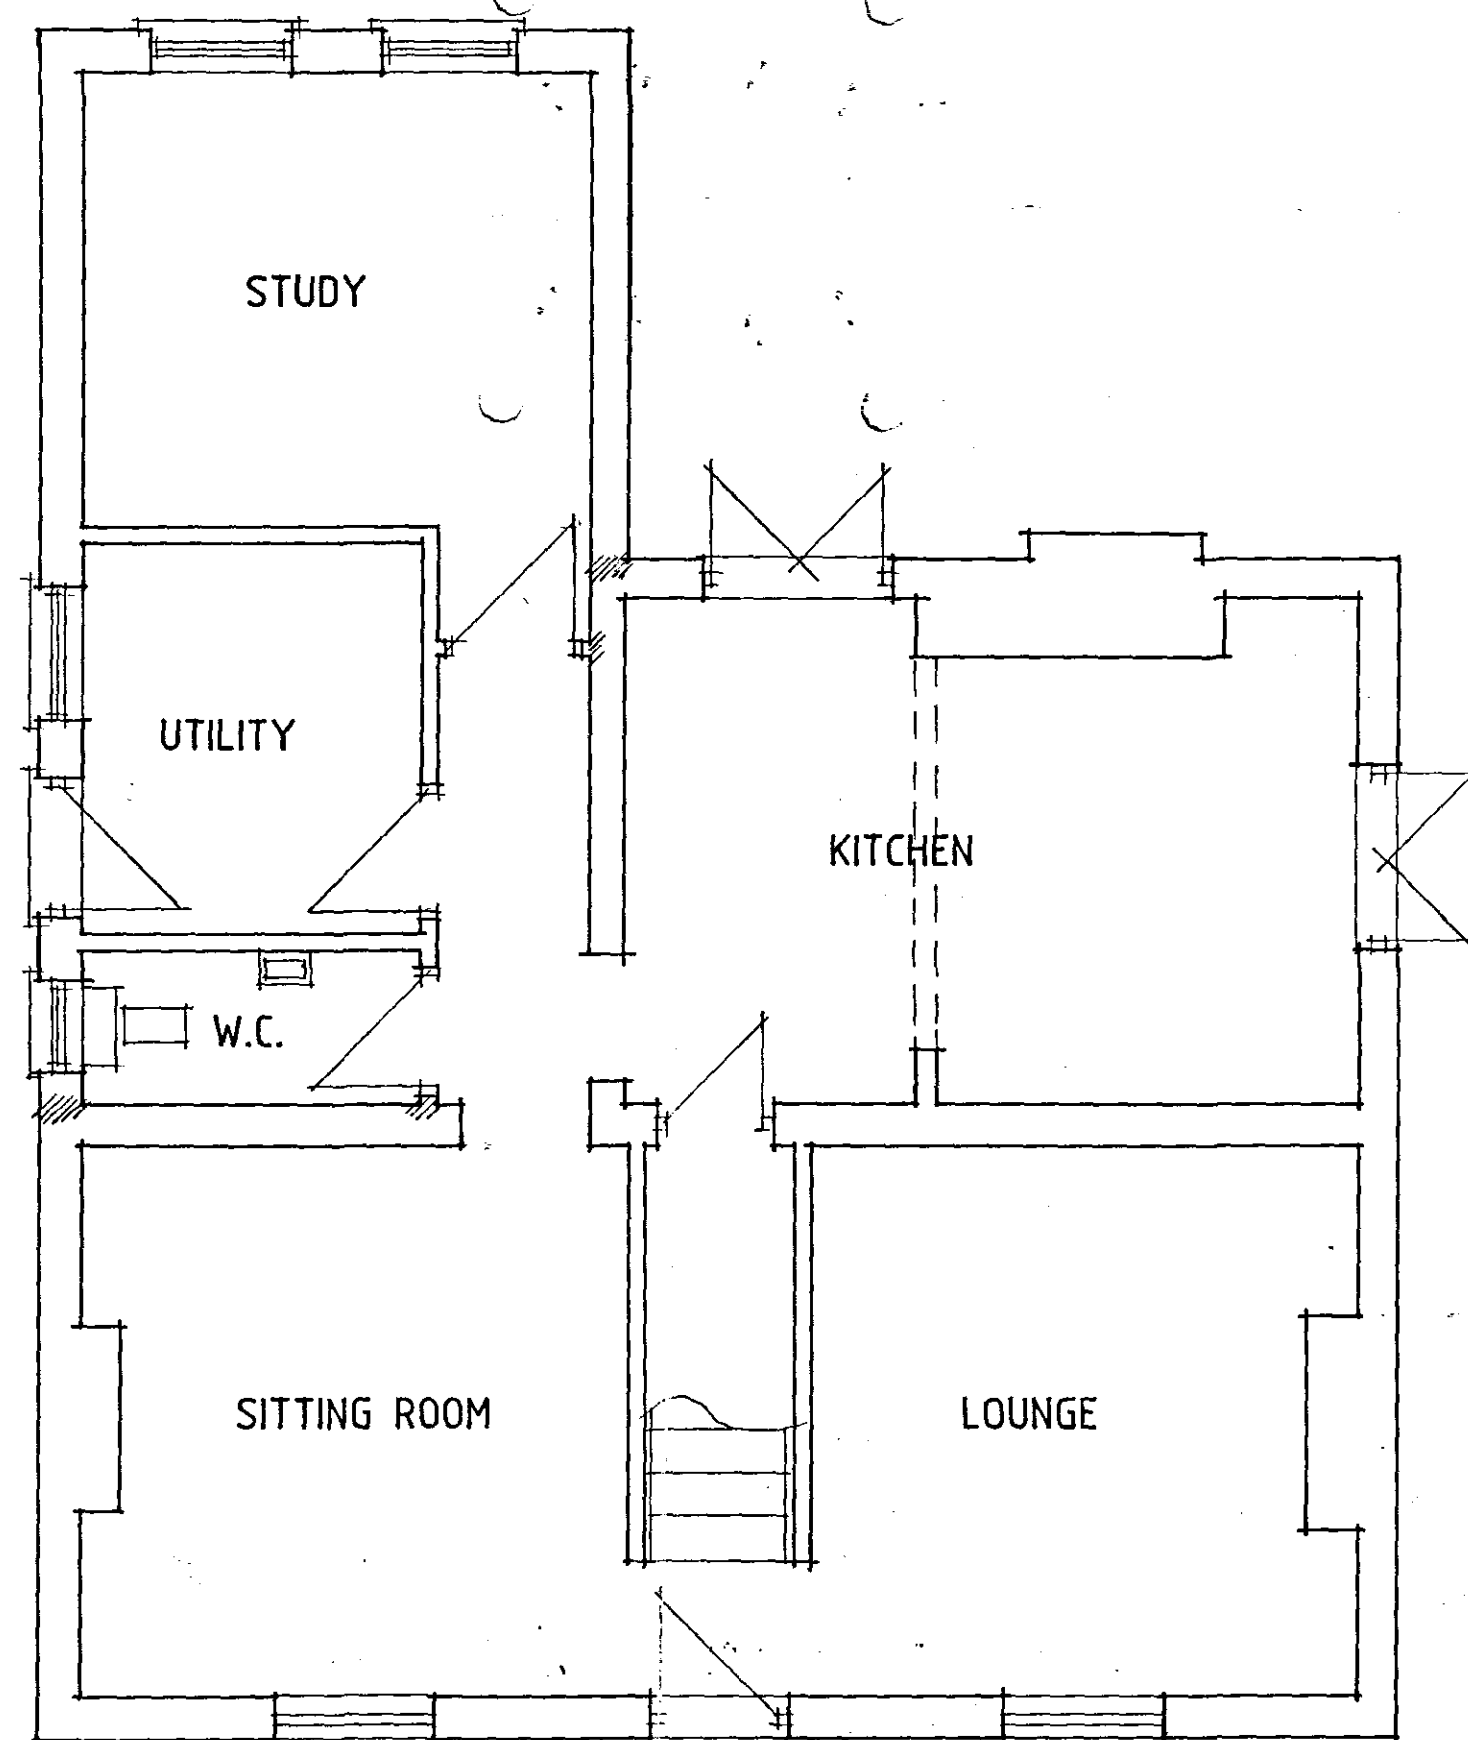

GROUND FLOOR PLAN

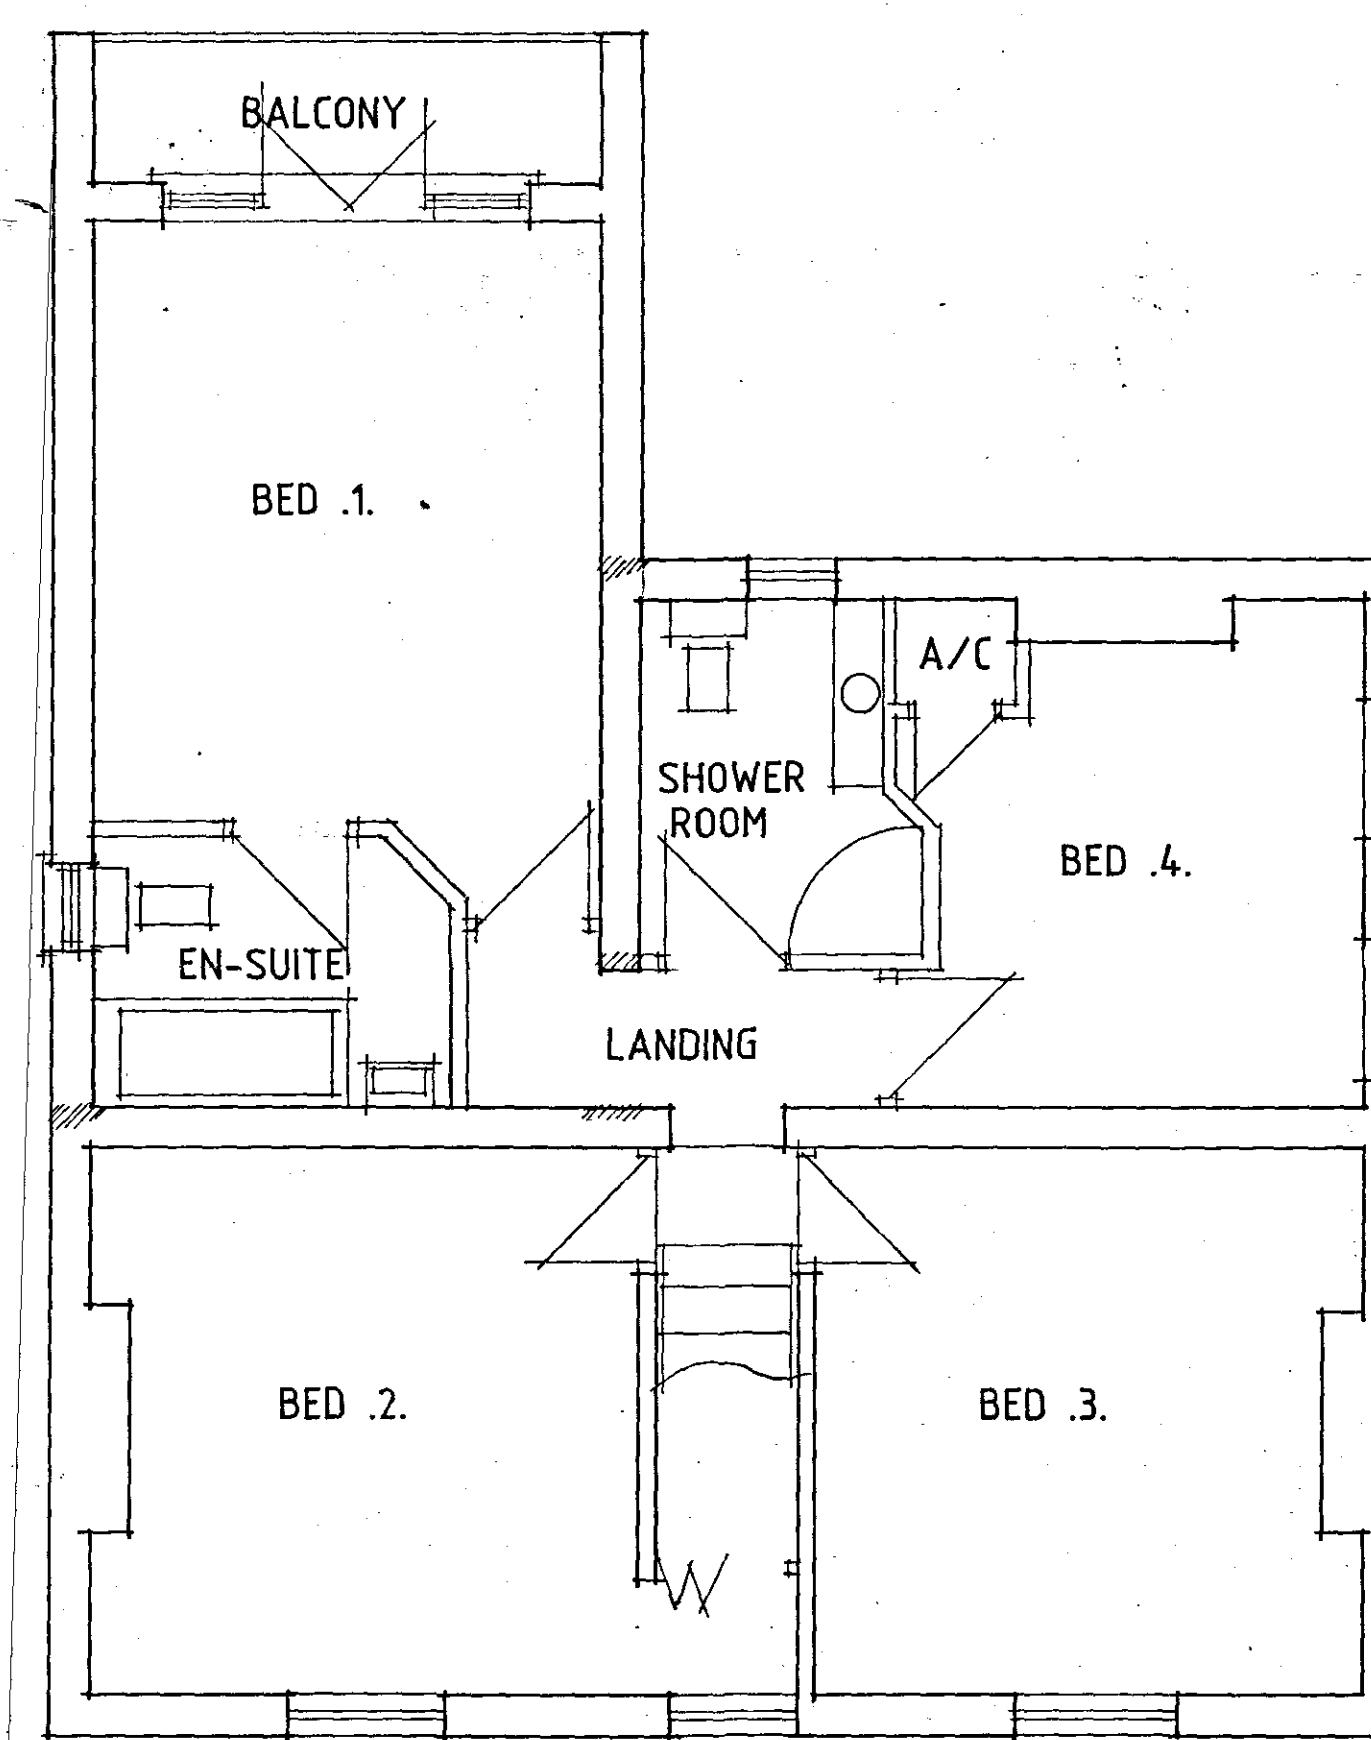

FIRST FLOOR PLAN

Status
DESIGN
CONSULTANTS IN ARCHITECTURE & PLANNING

PROPOSED EXTENSION AT
38 JARVIS GATE, SUTTON
ST. JAMES FOR

MRS. S. ALLEN.

PLAN AS PROPOSED
SKETCH

1:50 1:100 SD07-049/2
JULY-07 B.GILHAM.

2 Edinburgh Walk, Holbeach,
Spalding, Lincs. PE12 7AP.
Tel: 01406 424343 Fax: 01406 490702

