






FRONT

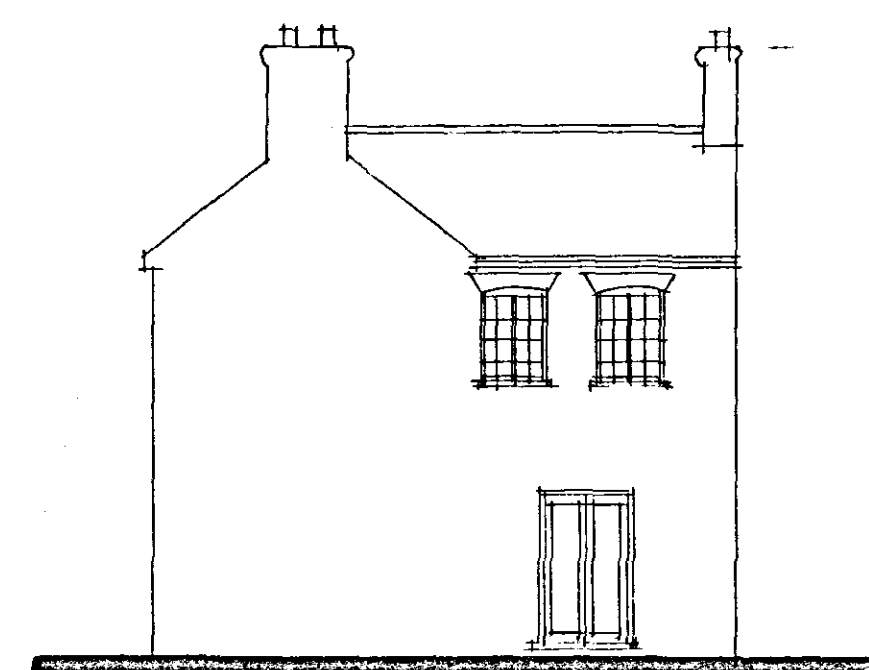


SIDE

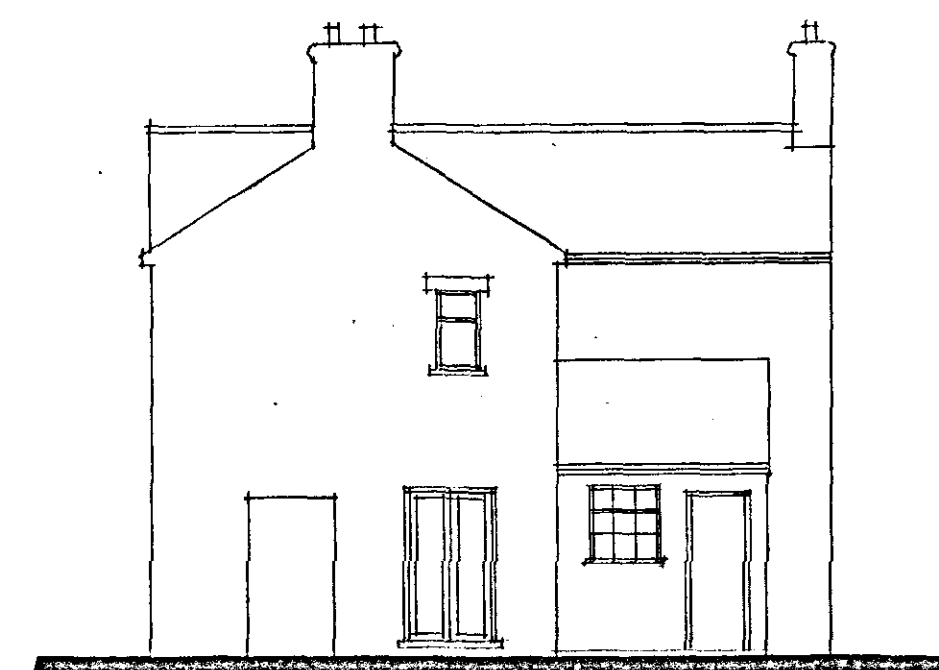


REAR

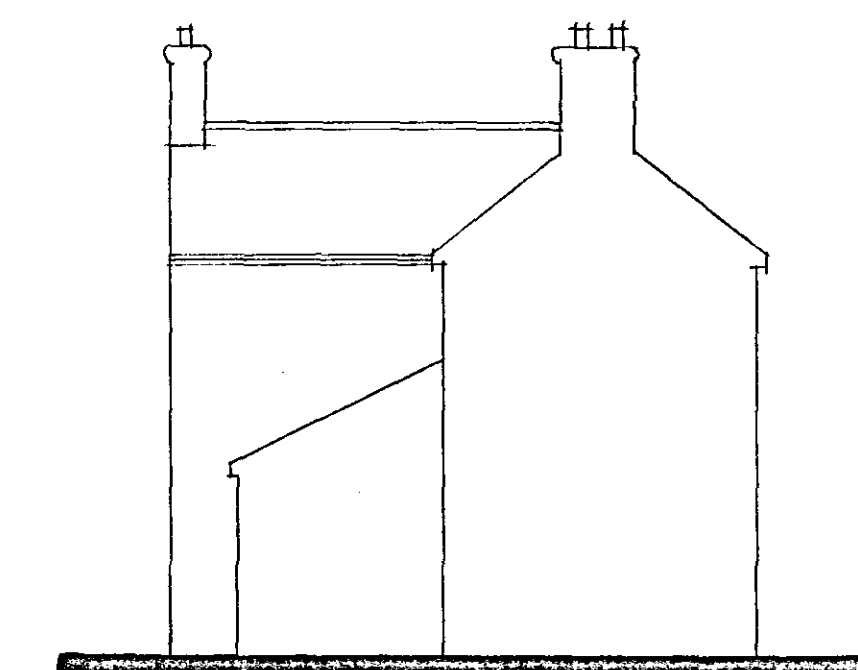


SIDE

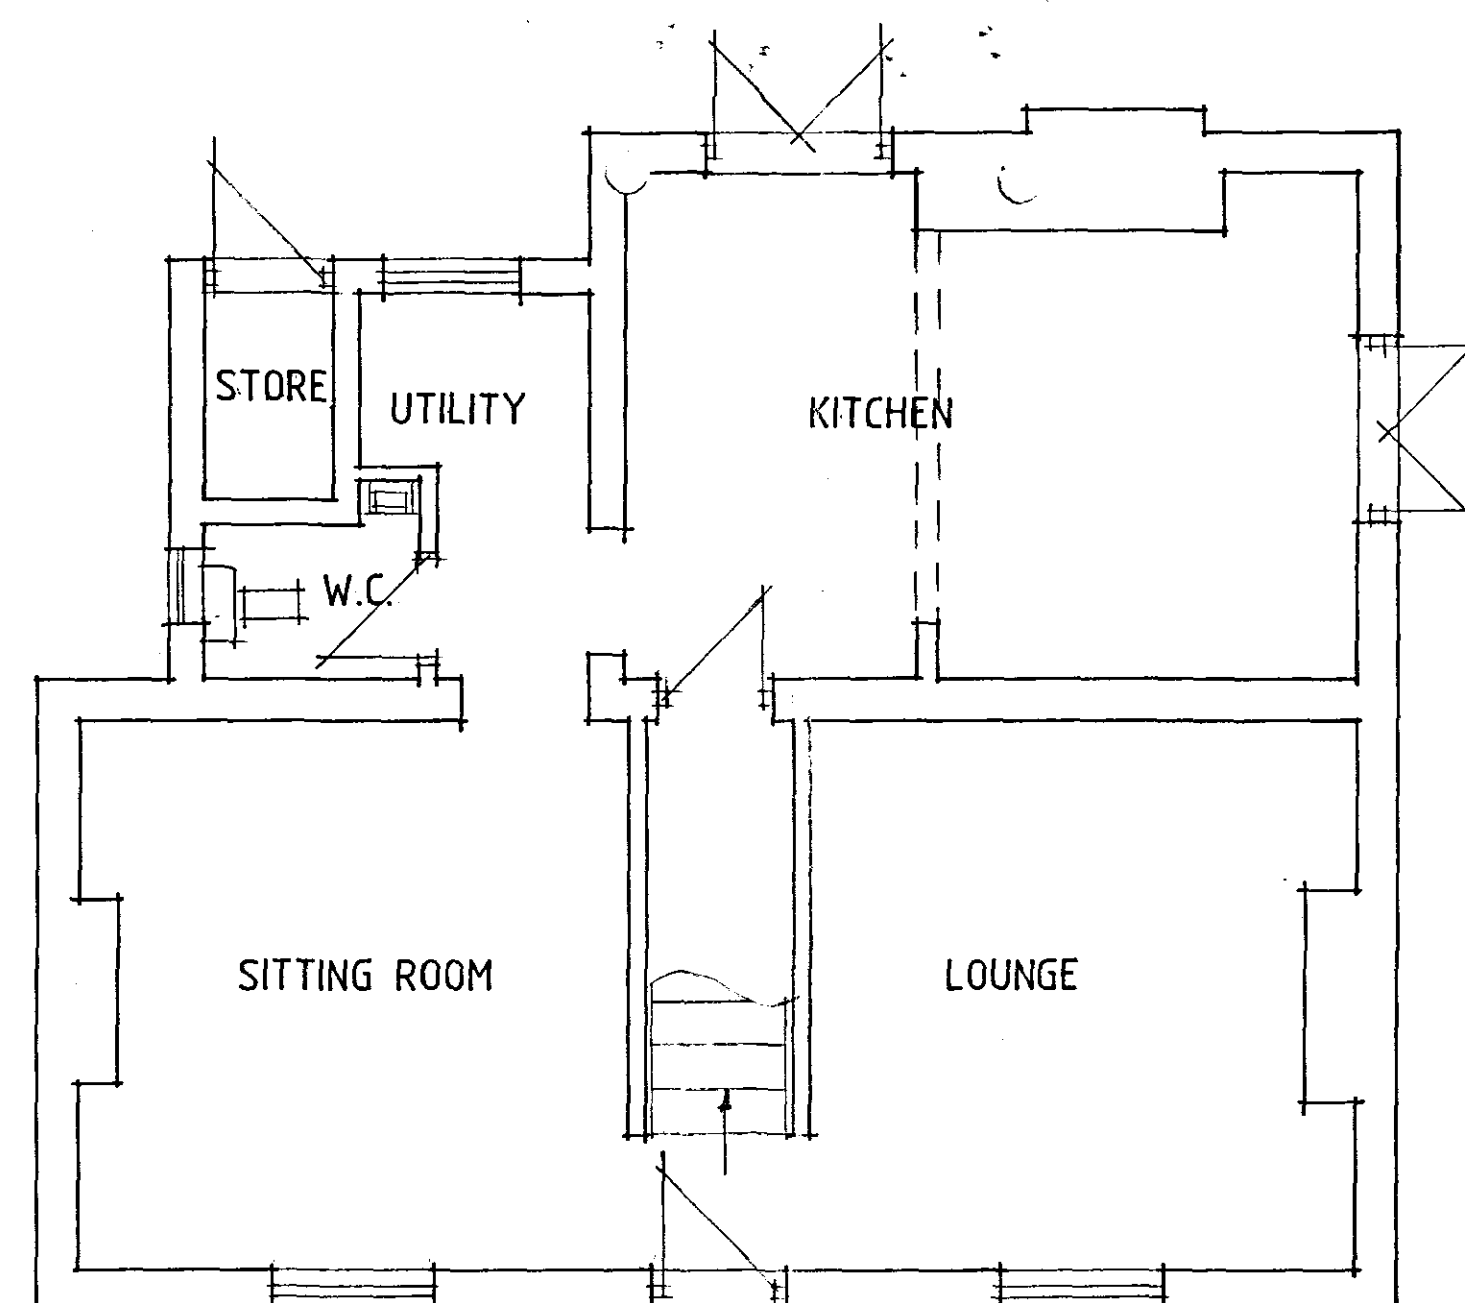

GROUND FLOOR PLAN

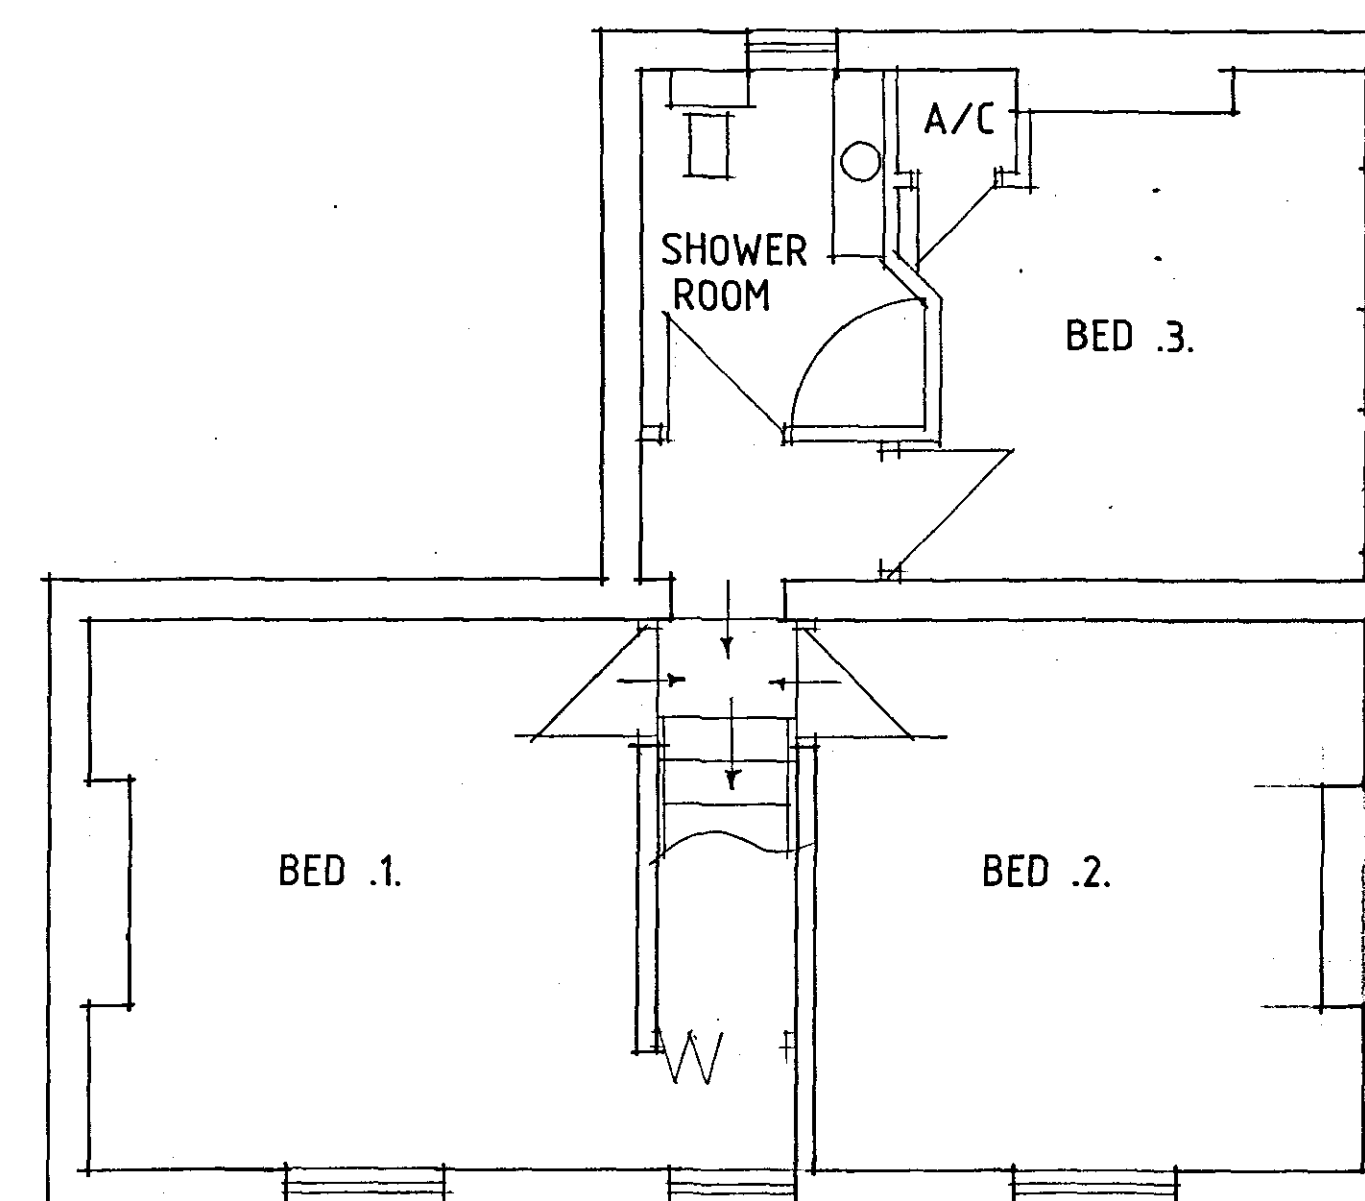

FIRST FLOOR PLAN

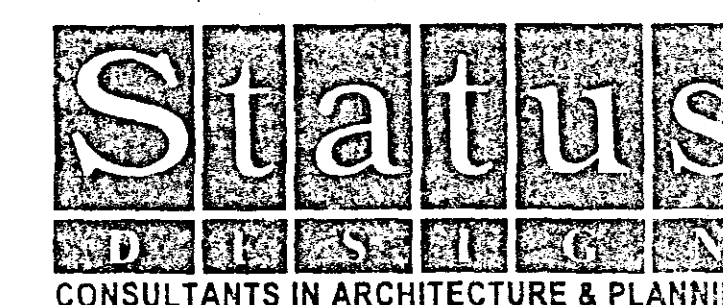

PROPOSED EXTENSION AT  
38 JARVIS GATE, SUTTON  
ST. JAMES FOR

MRS. S. ALLEN.

PLAN AS EXISTING.

1:50 1:100 SD07-049/1

JULY-07 B.GILHAM.