




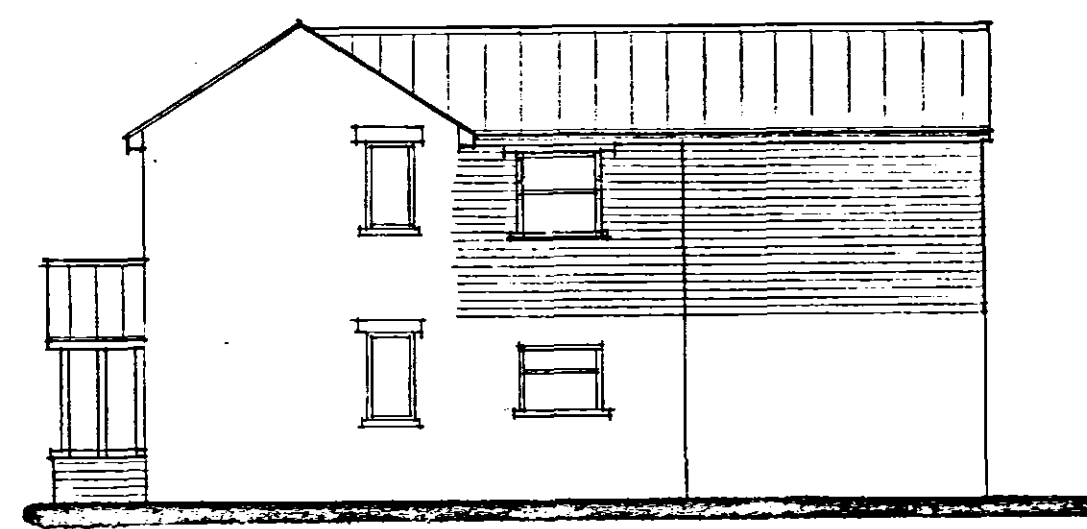

FRONT

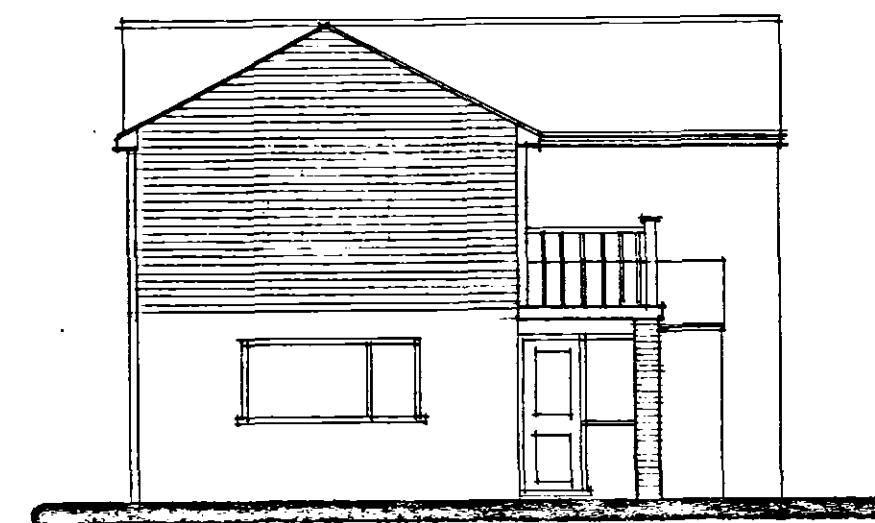

SIDE

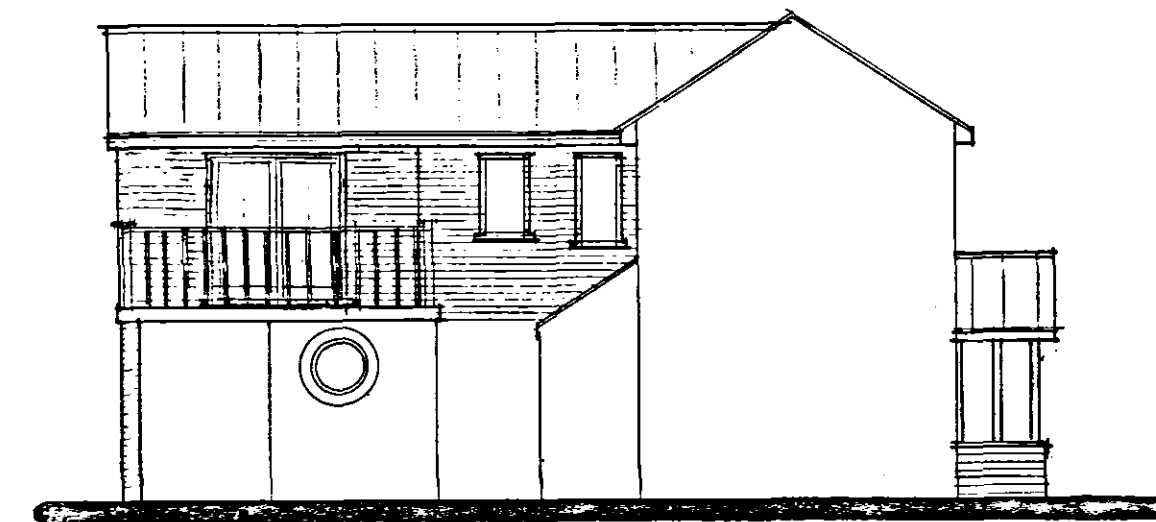

REAR



SIDE

Build on the extensions in the manner shown.
External materials to be roof tiles and facing bricks to match those of existing.
Connect foul drains to existing septic tank.
Connect surface water to on-site soakaways

General Notes

Do not scale from this drawing.

This drawing is copyright and may not be altered, traced, copied, photographed or used for any purpose other than that for which it is issued without written permission from Messrs Status Design.

The General Contractor is to check all dimensions on site and report discrepancies to the Architect.

All details shown on this drawing are based upon typical site conditions related to the area. No responsibility can be accepted for structural conditions unless reported to the Architects so that design amendments may be considered. Site and surveys are recommended in respect of foundations to establish specific site conditions before foundation work is undertaken.

Please note this drawing is not a conveyance drawing.

Proposed on-site drainage to be maintained by the owner for the life duration of the property.


This drawing is limited to the amount of information contained and does not support to contain a full specification of the works. It is solely for the purpose of obtaining Planning and Building Regulations approvals. This drawing must not be used as a contract document alone. The works will not be supervised or inspected by Status Design unless specifically contracted to do so. It is the client or their agent's responsibility to ensure workmanship, substitution of materials, adherence to specification, variations to contract, etc.

All materials to be new unless stated otherwise and all components and materials, etc. to be used, fitted and installed, etc. in strict accordance with manufacturers' instructions and relevant Code of Practice. Materials should conform to appropriate British Standard / specification or BSA Certificate or European Code equivalent.


The Employer/Client shall ensure that the selected contractor is conversant with and adopts all measures necessary to achieve compliance with Health and Safety Legislation for Building Sites and Work Places. The Employer/Client is advised that should the works need to comply with the Construction Design and Management Regulations 1994 (CDM) and Health and Safety at Work, etc. Act 1974 (HSW Act) an independent Planning Supervisor will be required, where should be supplied with a set of all relevant drawings, etc.

The works shall comprise of all that shown on the drawings and information, etc. Works that may not specifically be shown but may be reasonably inferred, as necessary to carry out the works shall be deemed to be included.


These notes relate to this drawing and all associated drawings.

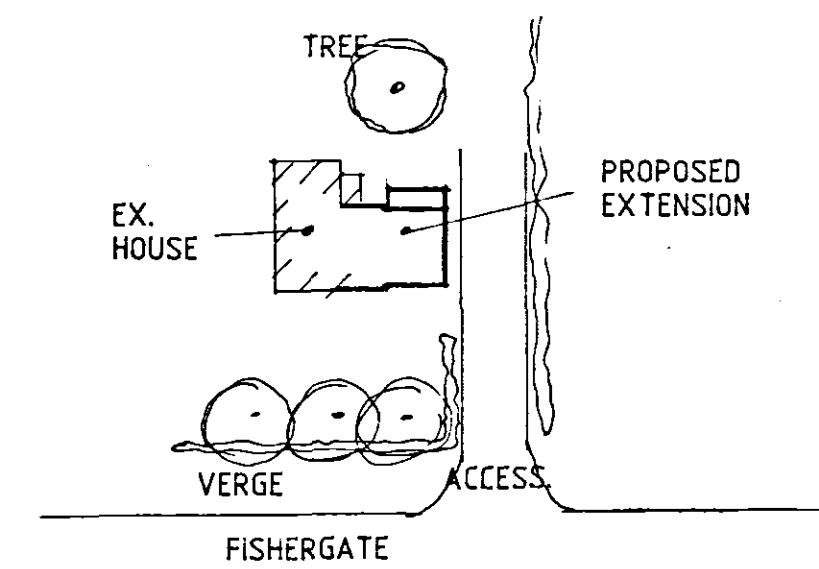

SITE PLAN

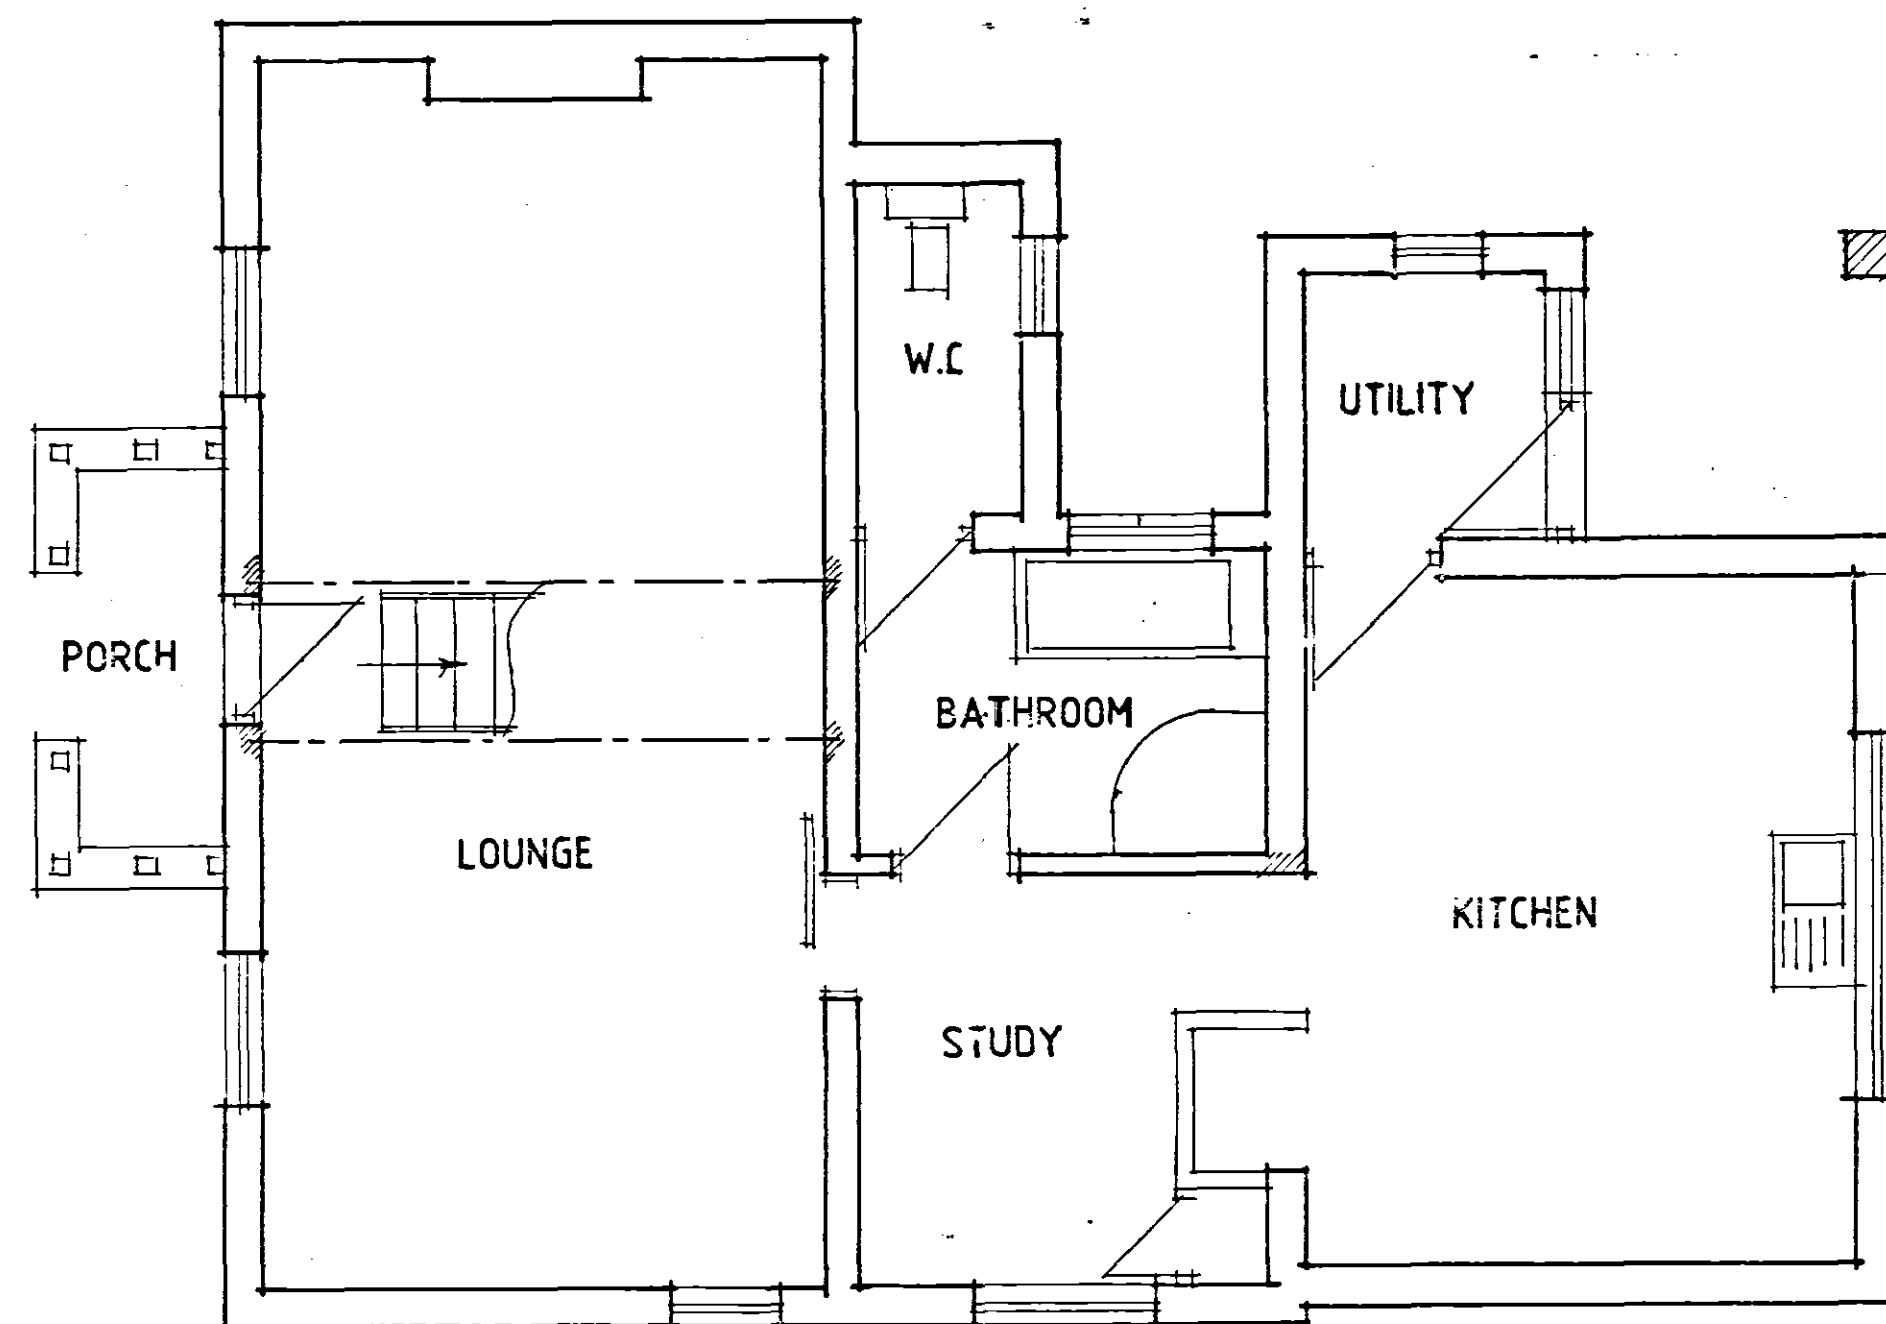

GROUND FLOOR PLAN

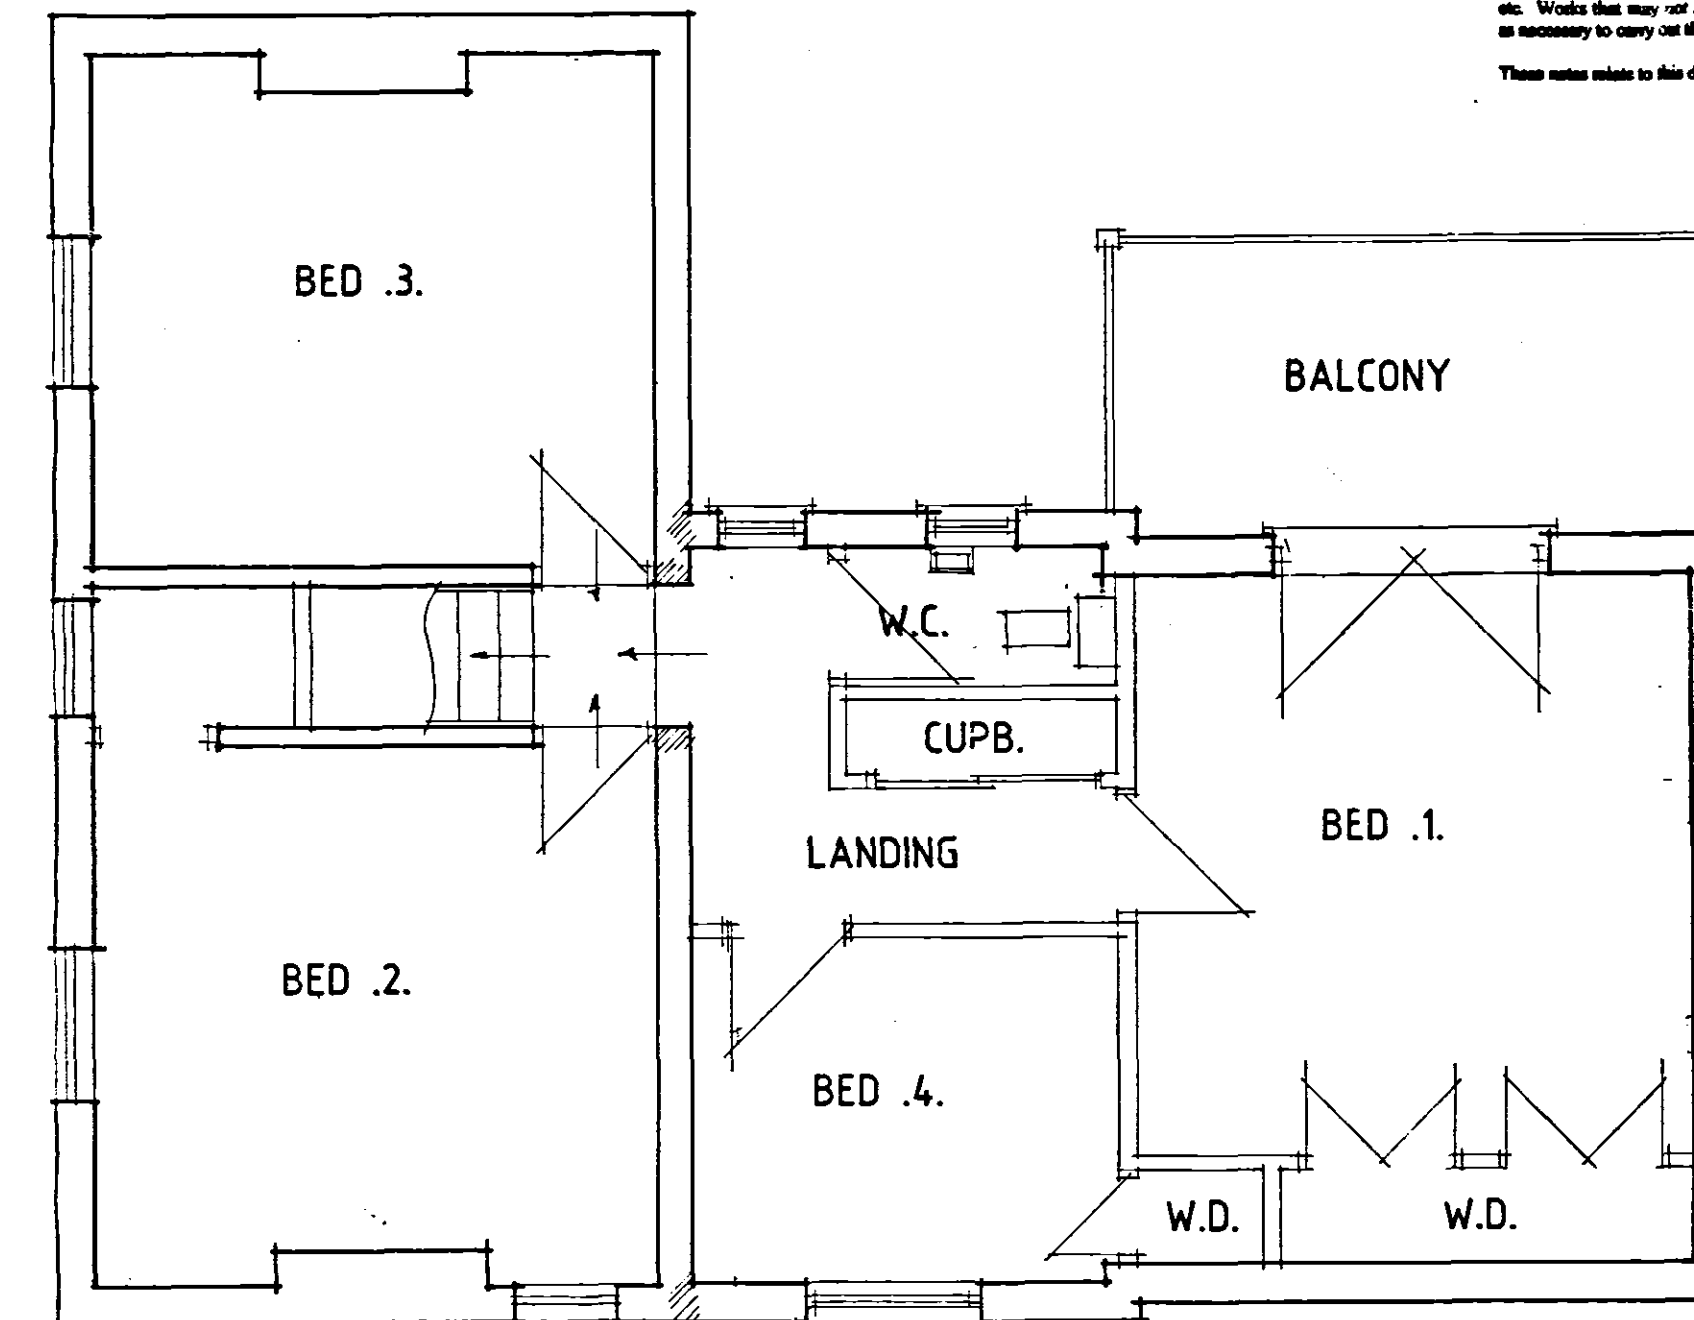

Window to Bedroom 4 to be sliding sash window with stone lintel above to match those of existing side (frontage) windows.

FIRST FLOOR PLAN

AMENDED PLAN
Ref. 12.5.04 12/11/04

DETERMINED PLAN

C - MINOR ALTS - 11.11.04
B - SITE PLAN ADDED - 6.9.04
A - MINOR ALTS. - 12.5.04.

Status
DESIGN
CONSULTANTS IN ARCHITECTURE & PLANNING

PROPOSED EXTENSION & ALTERATIONS AT FAIRVIEW FARM, 103 FISHERGATE, SUTTON ST. JAMES FOR

MR. & MRS. A. JACKSON.

1:100 1:50 SD04-027/2
APRIL-04 B.GILHAM.