




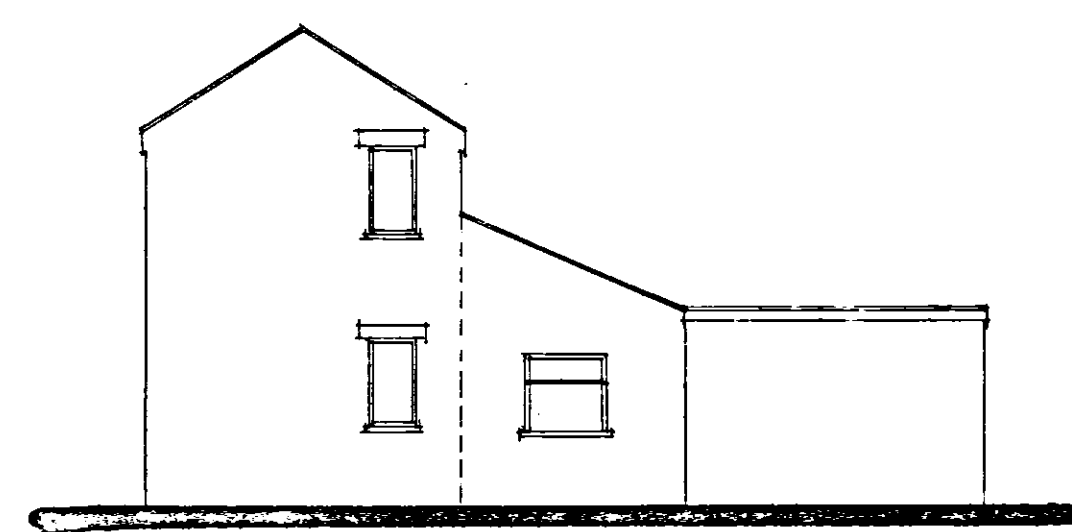


FRONT

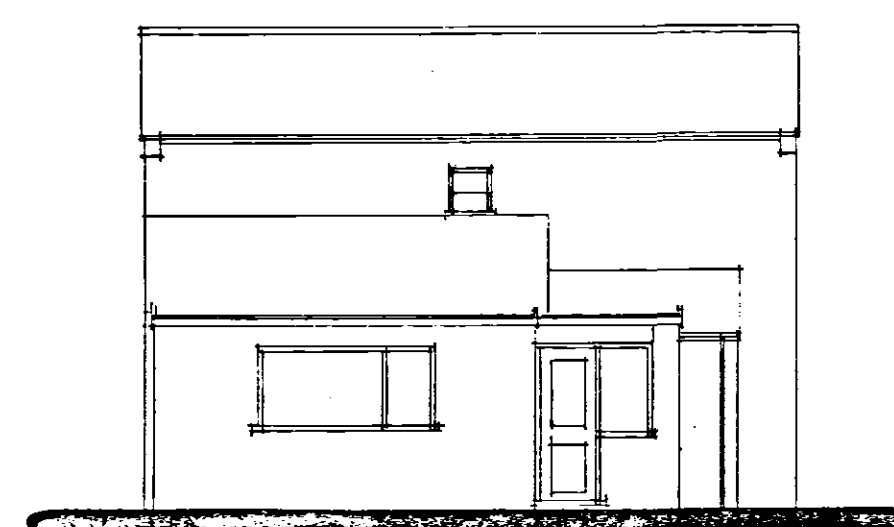


SIDE

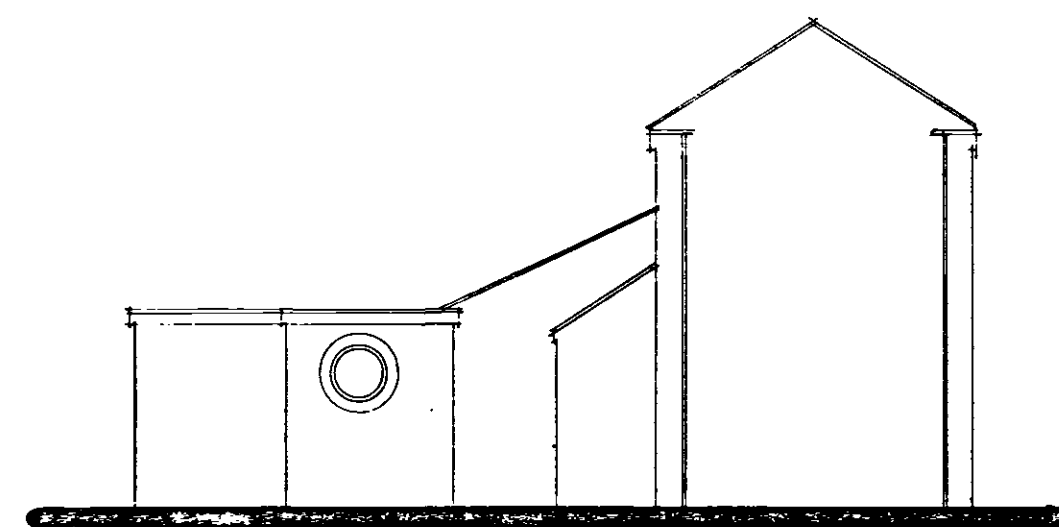


REAR

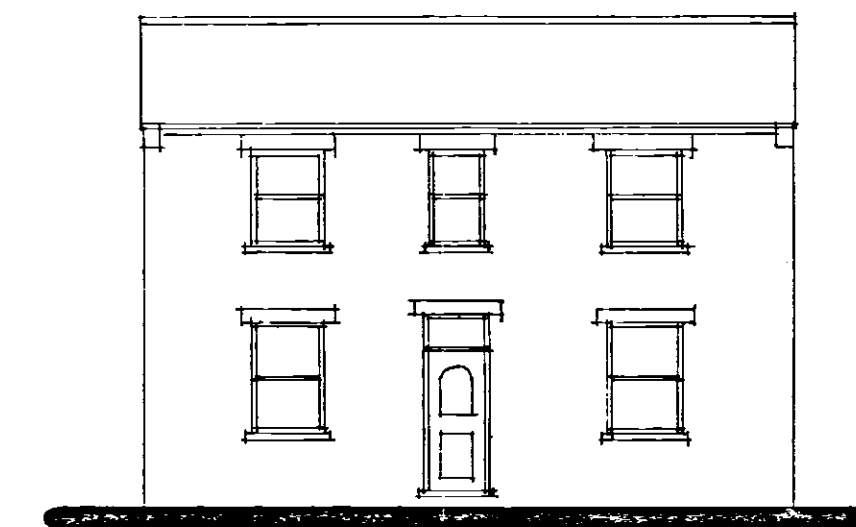

SIDE

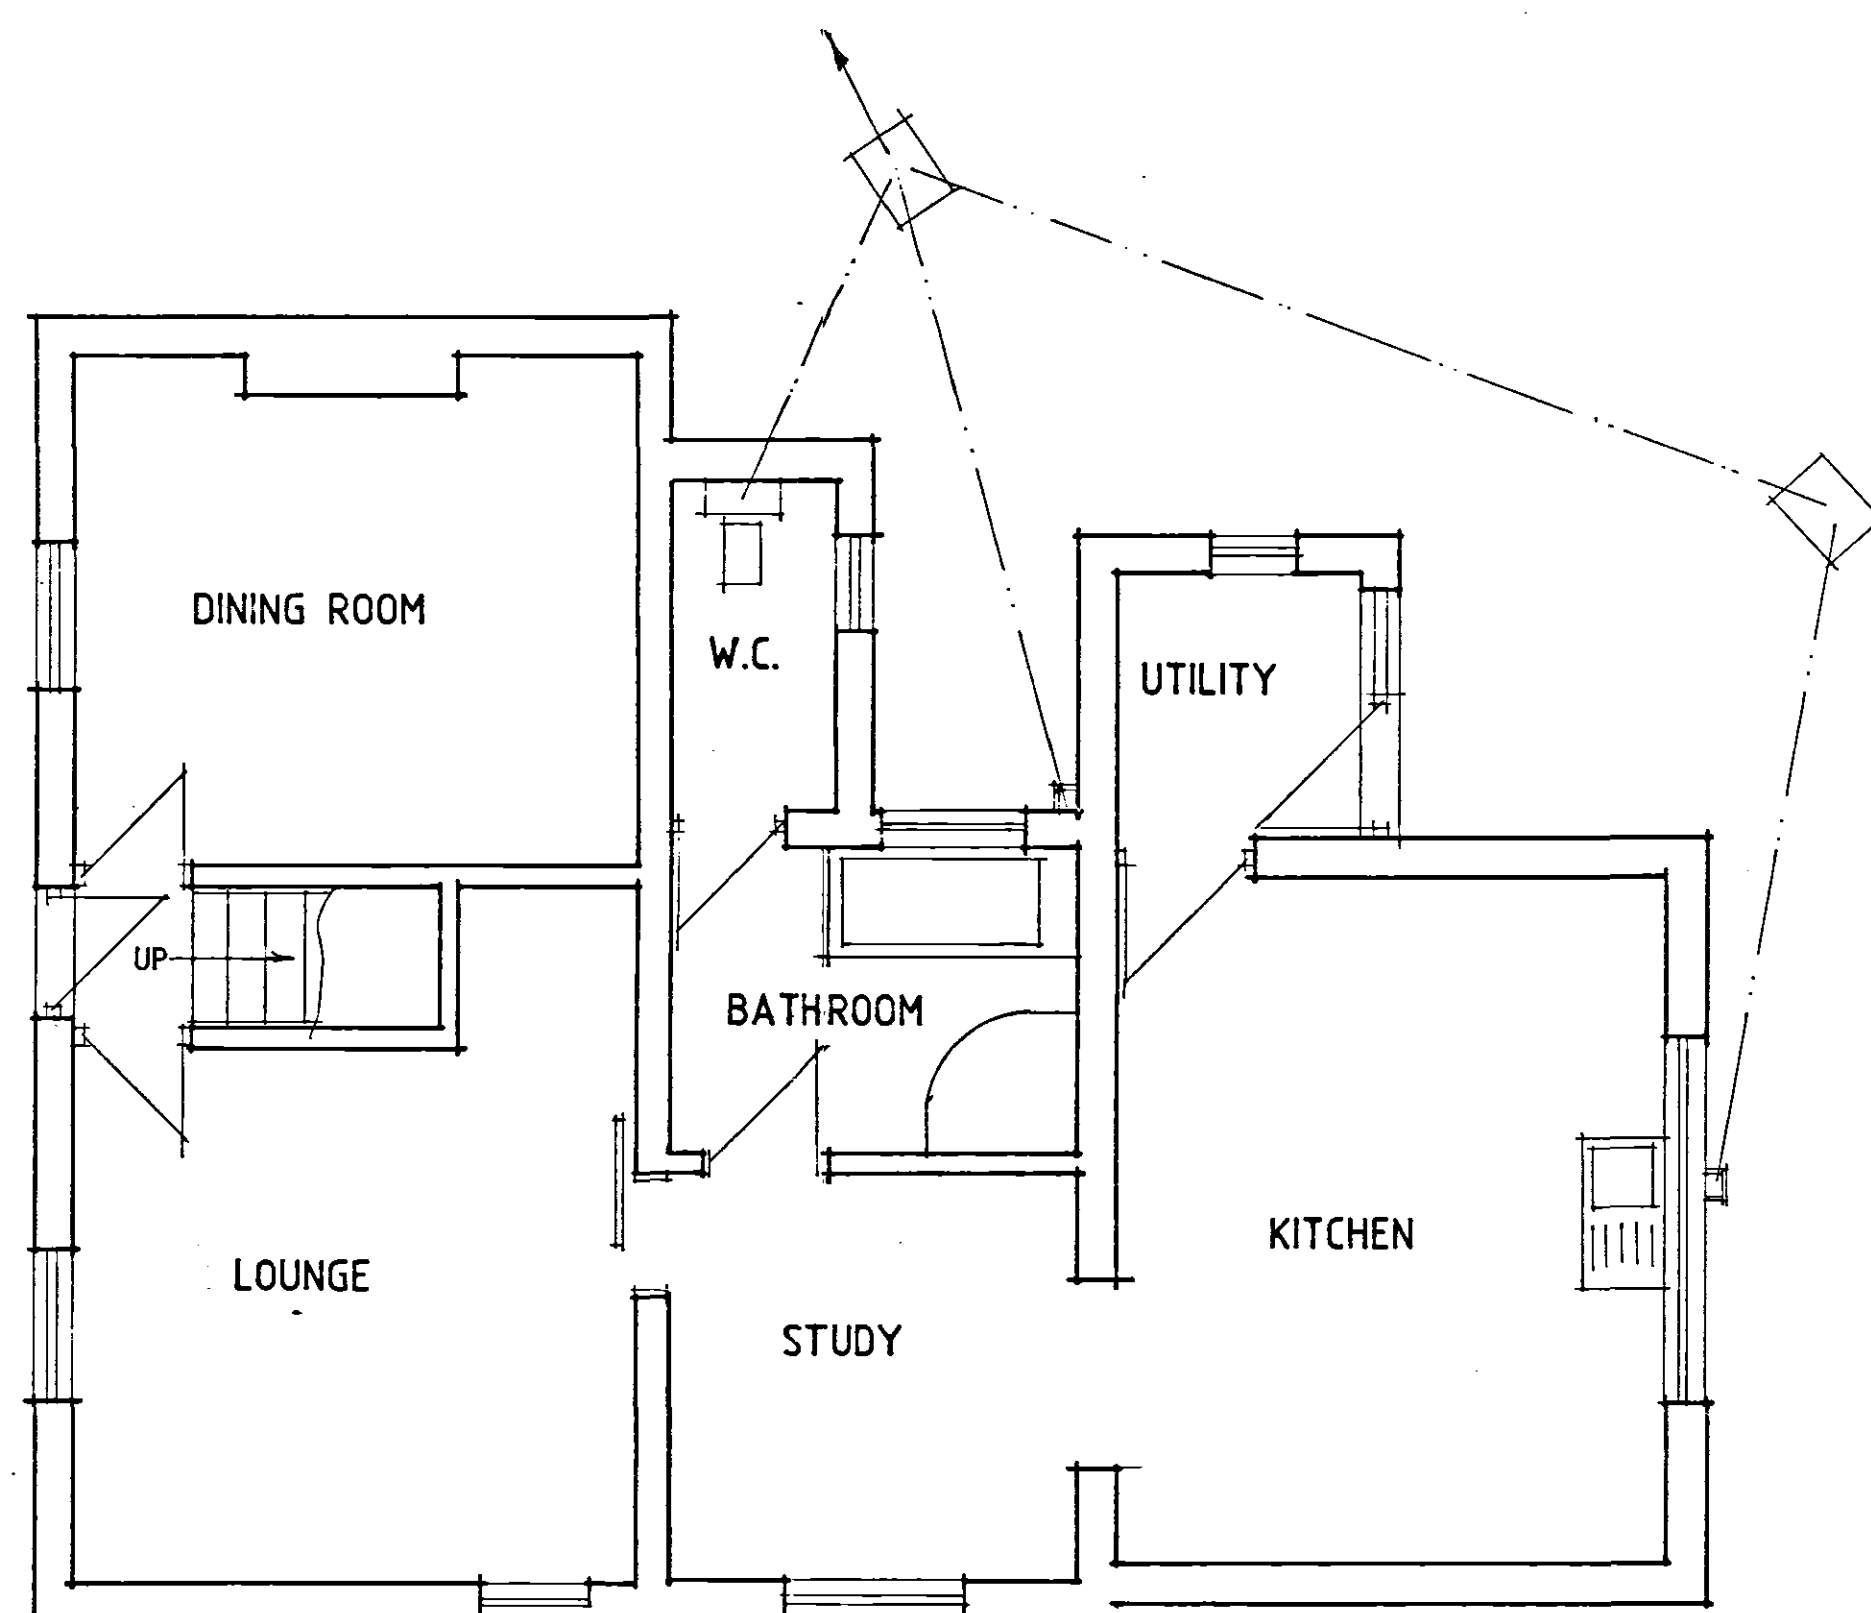

GROUND FLOOR PLAN

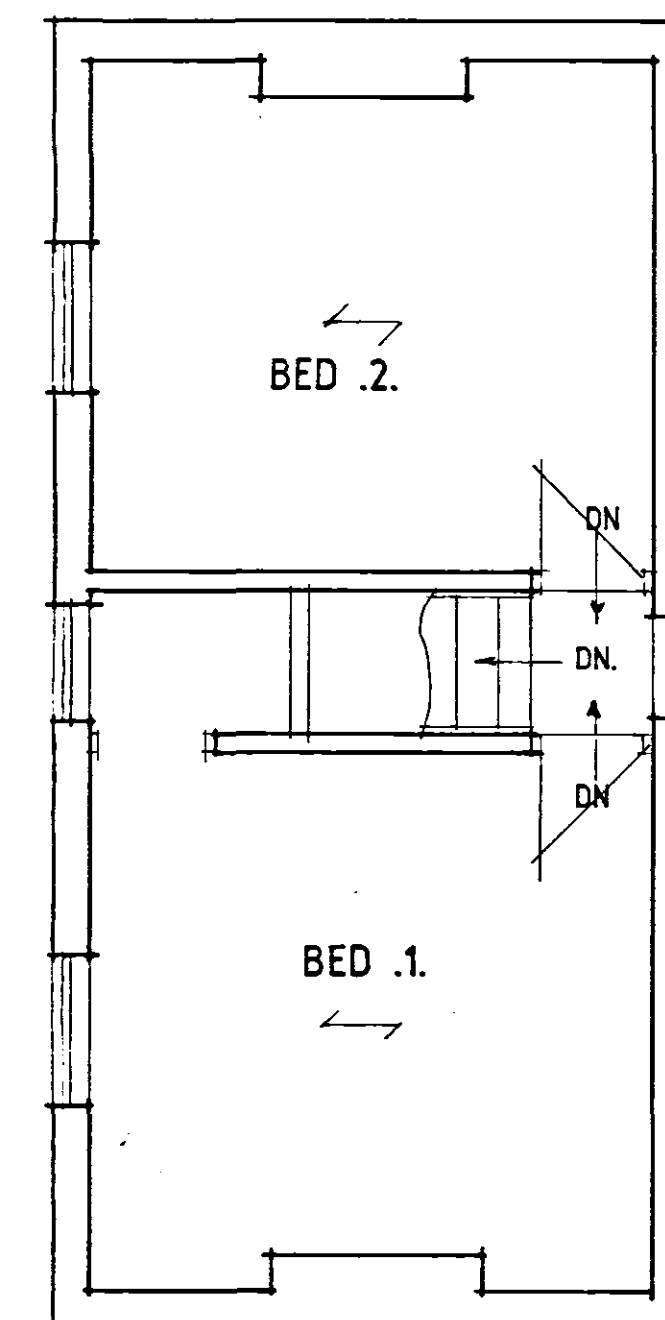

FIRST FLOOR PLAN

Swgt
Planning & Development
22 SEP 2004
Ref: 1251/04

Status
CONSULTANTS IN ARCHITECTURE & PLANNING

**DETERMINED
PLAN**

PROPOSED EXTENSION &
ALTERATIONS AT FAIRVIEW
FARM, 103 FISHERGATE,
SUTTON ST.JAMES FOR

MR. & MRS. A. JACKSON.

PLAN AS EXISTING

1:100 1:50 SD04-027/1

APRIL-04 B.GILHAM.