

REV	MODIFICATION	BY	CH	DATE
B	Site layout amended	SPD	DS	02.11.16
A	Issued for Approval	SPD	DS	17.06.16



NORTHERN OFFICE,
7 NORTH LAMBLAND STREET,
HUDDERSFIELD,
HD1 1AL



O₂



CTIL - BEACON

Cell Name	Opt:
LAND BEHIND NECAHEN LODGE	—
Cell ID No	VF
CTIL	TEF
201423	074895
	N/A

Site Address / Contact Details

LAND BEHIND NECAHEN LODGE
120 BELL'S DROVE
SUTTON ST JAMES, SPALDING
LINCOLNSHIRE
PE12 0JG

Drawing Title:	LEASE DRAWING
Purpose of issue:	PLANNING
Drawing Number:	101
Surveyed By:	SH
Drawn:	SPD
Original Sheet Size:	A3
Checked:	DS
Date:	17.06.16
Issue:	B

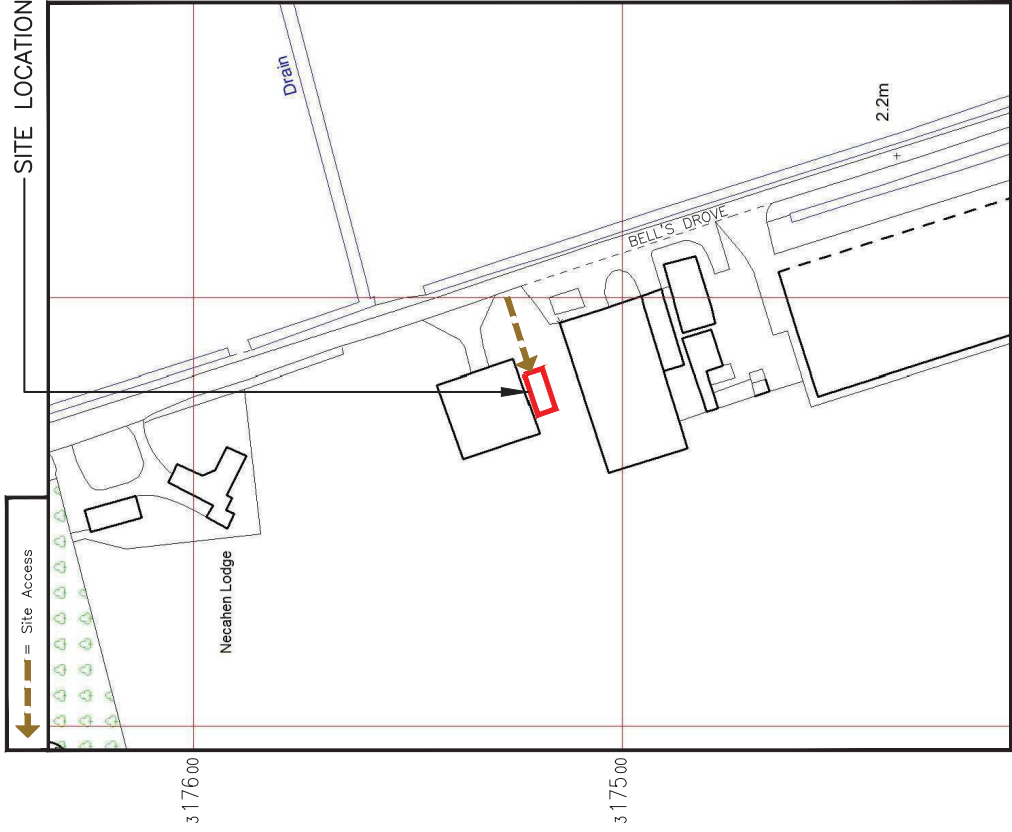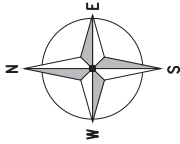

DETAILED SITE LOCATION
(Scale 1:1250)

Based upon Ordnance Survey map extract with the permission of the Controller of Her Majesty's Stationary Office. Crown copyright. Licence No. 100020449



DEMISE PLAN
(1:100)

