




ALL DIMENSIONS ARE IN mm UNLESS NOTED OTHERWISE	
N.G.R. E: 539977 N: 317518	
CONCESSION REQUIRED	N0
DIRECTIONS TO SITE: HEADING SOUTH ON A1101 TOWARDS COMMON WAY, TURN RIGHT ONTO COMMON WAY AND CONTINUE ON TO DRAW DYKE, CONTINUE ONTO CHAPEL GATE (B1165) THEN TURN LEFT ONTO BELL'S DROVE. CONTINUE FOR APPROXIMATELY 800m THEN TURN RIGHT AT FARM BUILDINGS. SITE IS LOCATED BETWEEN THE FARM BUILDINGS.	
B Site layout amended	SPD DS 02.11.16
A Issued for Approval	SPD DS 17.06.16
REV	MODIFICATION
BY	CH
DATE	
NORTHERN OFFICE, 100, LILLYMAN ROAD, 7 NORTH LUMBERLAND STREET, HUDDERSFIELD, HD1 1AL	
McGEE Networks NOKIA	
O ₂ CTIL - BEACON	
Cell Name	Opt.
LAND BEHIND NECAHEN LODGE	—
Cell ID No	VF
CTIL	TEF
201423	074895
	N/A
Site Address / Contact Details	
LAND BEHIND NECAHEN LODGE 120 BELL'S DROVE SUTTON ST JAMES, SPALDING LINCOLNSHIRE PE12 0JG	
Drawing Title:	SITE LOCATION MAPS
Purpose of issue:	PLANNING
Drawing Number:	100
Surveyed By: SH	Original Sheet Size: A3
Drawn: SPD	Checked: DS
Date: 17.06.16	Date: 17.06.16
	Rev: B

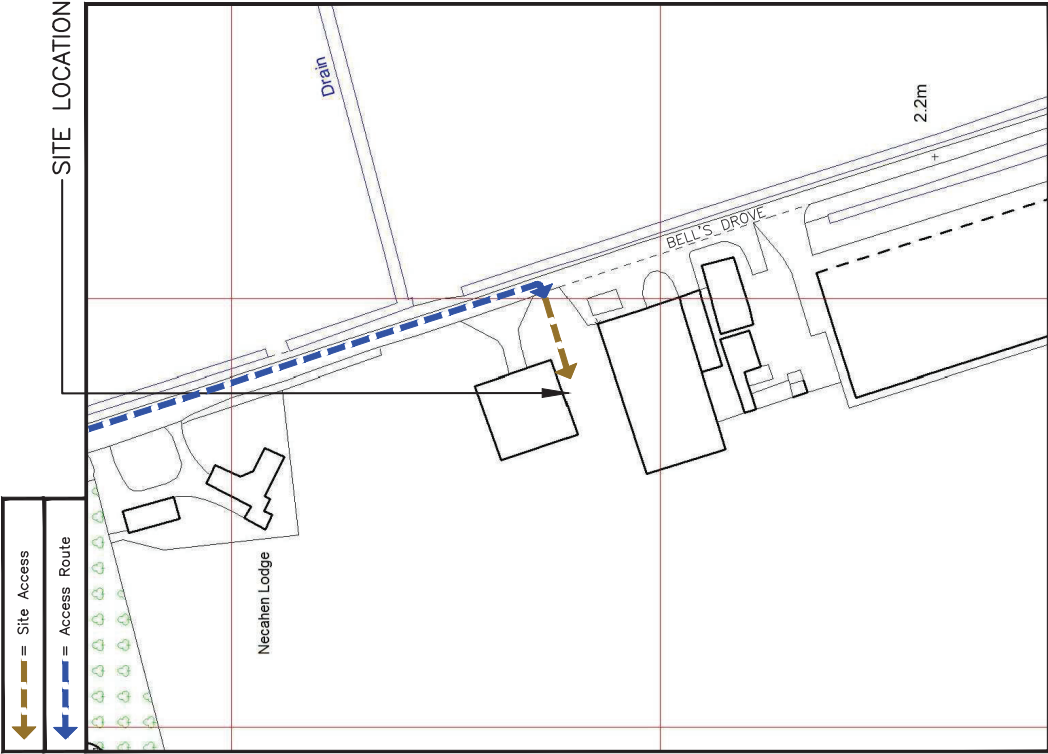

DETAILED SITE LOCATION

(Scale 1:1250)

Based upon Ordnance Survey map extract with the permission of the Controller of Her Majesty's Stationary Office.
Crown copyright.
Licence No. 100020449

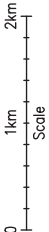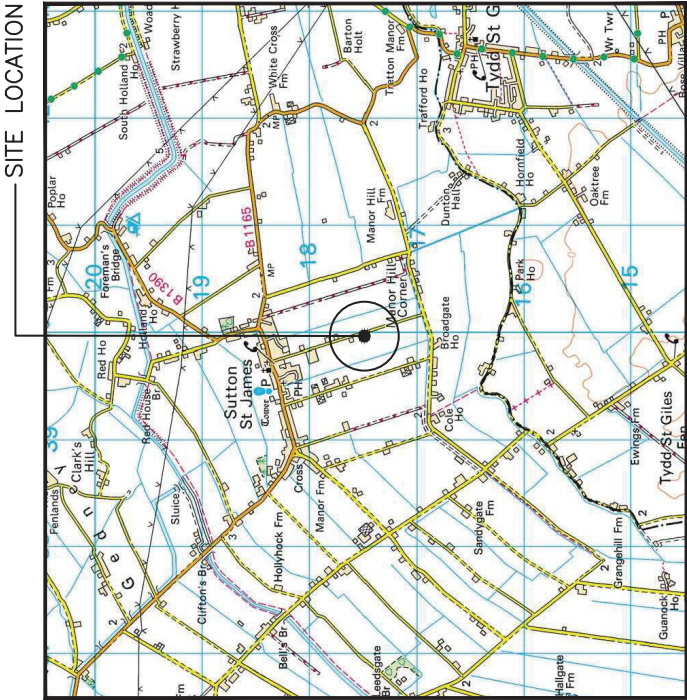

SITE LOCATION

(Scale 1:50000)

Ordnance Survey map extract based upon Landranger map series with the permission of the controller of Her Majesty's Stationary Office
Licence No. 0100023487
Crown copyright.



SITE PHOTOGRAPH