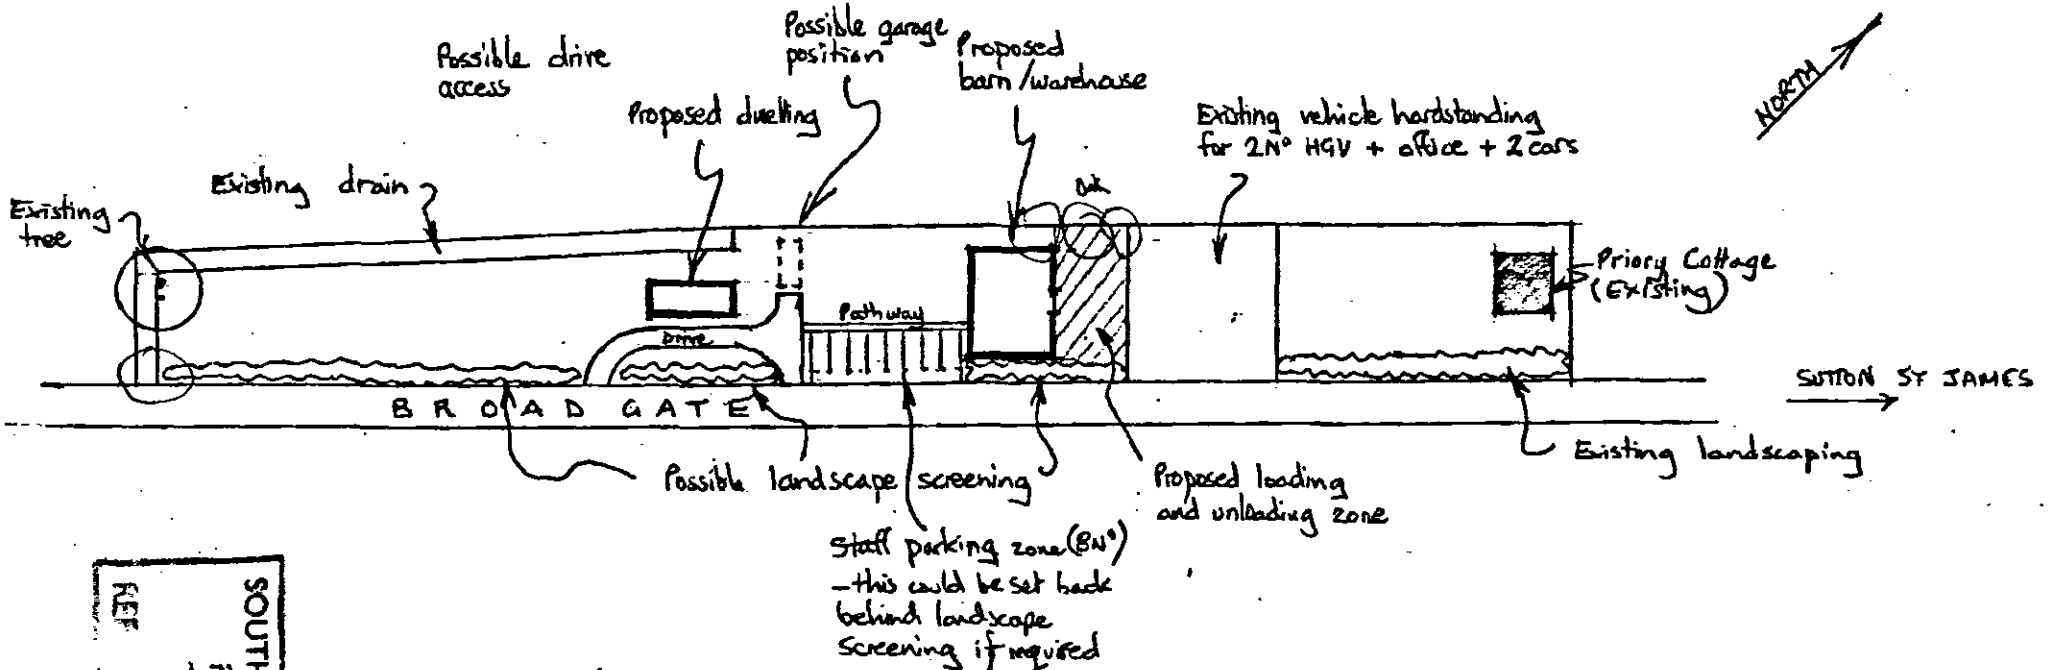

SOUTH HOLLAND D.C.
PLAN
REF 674/91

G&W ASSOCIATES

ALLIANCE
MR T. GRIFFITHS, PRIORY COTTAGE, BROADGATE, SUTTON ST JAMES.

SKETCH SCHEME FOR LAND ADJACENT PRIORY COTTAGE, BROADGATE, SUTTON ST JAMES

JOB 91009 DWG No 01 SCALE 1:1000

15 HIGH STREET GREAT GONERBY