KEY

CB12 - 1·2M HIGH CLOSE BOARDED TIMBER FENCE
CB18 - 1.8M HIGH CLOSE BOARDED TIMBER FENCE

F9 - 0.9M WIDE FOOTPATH SLABS
F6 - 0.6M WIDE FOOTPATH SLABS

SOFT LANDSCAPING

TREES


AC — ACER CAMPESTRE
AD — ACER PLATANOIDES DRUMMONDII
BP — BETULA PENDULA
MT — MALUS TSCHONOSKII


ALL TREES TO BE 1.8m - 2.4m STANDARDS, SUITABLY STAKED AND TIED

HEDGE PLANTING

CM — CRATAEGUS MONOGYNA - COMMON HAWTHORN
PLANTING TO BE IN ROWS 400mm APART.
PLANTS TO BE STAGGERED AND SPACED AT 600mm CENTRES.
USE 3L SPECIMINES OR BARE ROOT EQUIVLENT.
APPLY 65mm BARK MULCH OVER ENTIRE PLANTING AREA.

PLOTS DIVIDING BOUNDARIES DEFINED BY 450mm HIGH POST & WIRE FENCE - INCLUDING REAR BOUNDARY

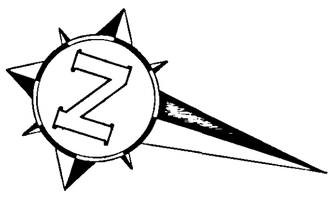

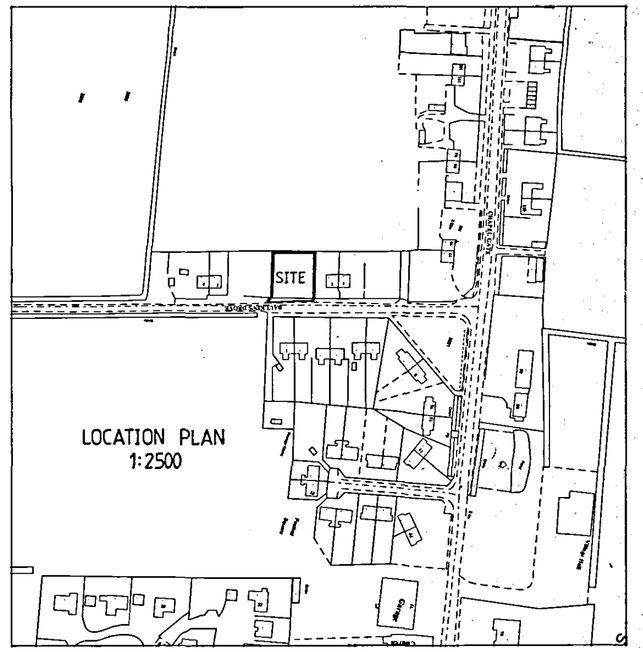

SHDC
Planning & Development
16 SEP 2005
Ref: 1291/05

SITE LAYOUT PLAN

1:100 SCALE

PROJECT TITLE

RESIDENTIAL DEVELOPMENT
2 No DWELLINGS
LAND ADJACENT TO
No.2 BAULKINS DROVE,
SUTTON ST JAMES,
SPALDING, LINCS.

DRAWING

PROPOSED SITE LAYOUT

REV	DESCRIPTION	DATE	BY

SCALE: 1:100 1:2500
DRAWN: J.C.
DATE: SEPT 2005
DRAWING No.: 0508/SL/01