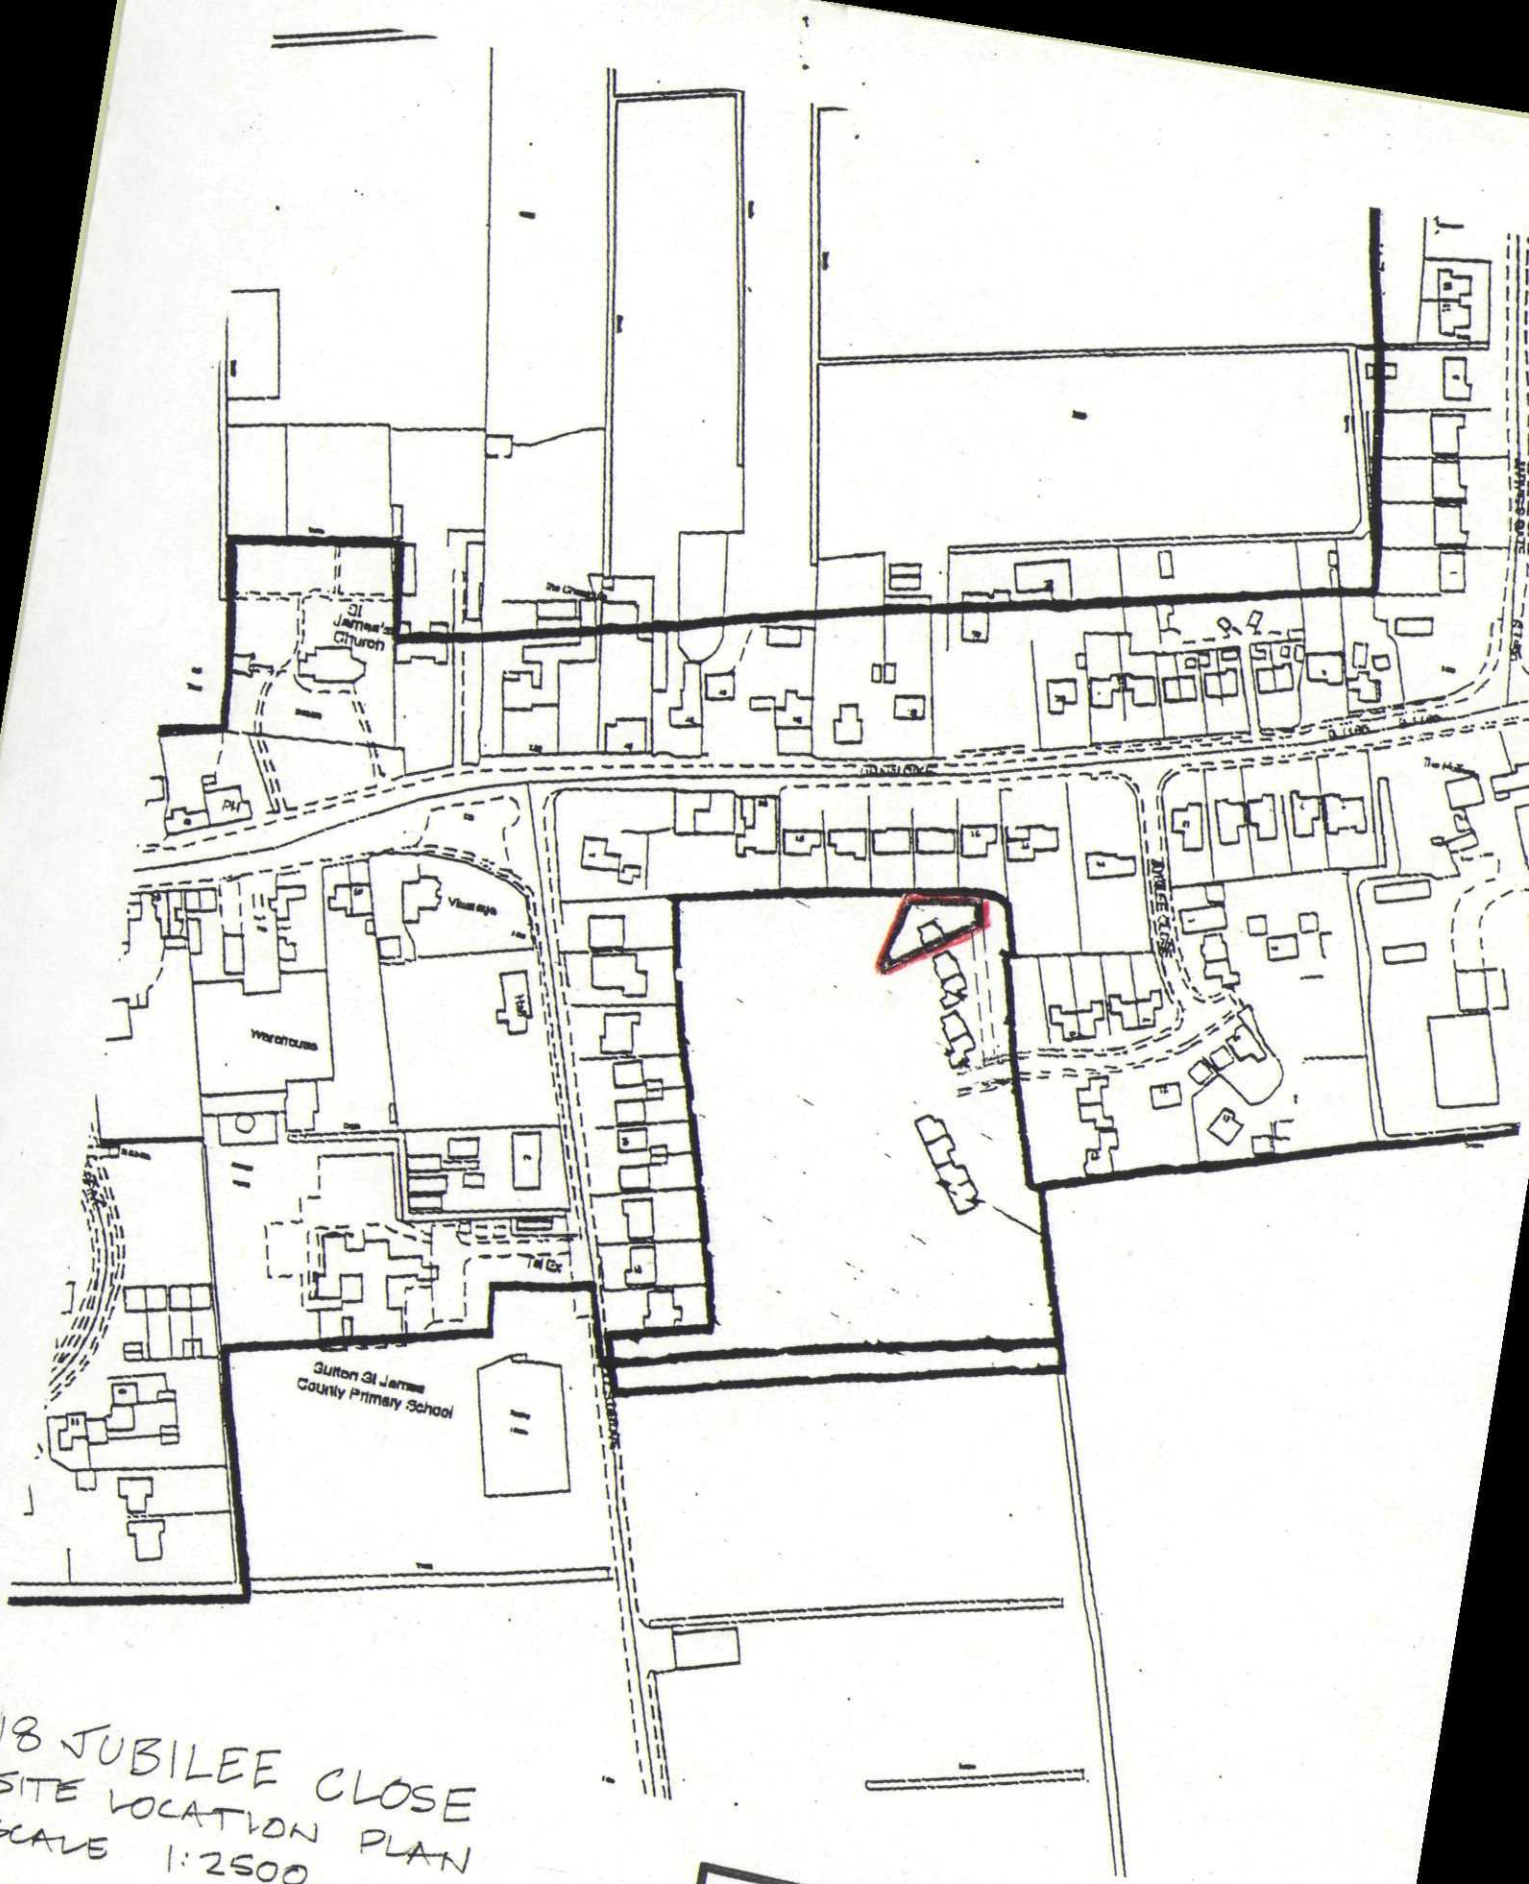


18 JUBILEE CLOSE
SITE LOCATION PLAN
SCALE 1:2500.

SHDC
Planning & Development
07 OCT 2004
Ref: 1305/04